
SYMBOL SCHEDULE - BROADCAST SYSTEMS

SYMBOL	DESCRIPTION	ROUGH-IN BOX (HxWxD)	DEVICE COVER SIZE	MOUNTING HEIGHT			DEVICE NOTES	CONDUIT NOTES
				WALL / COLUMN	CEILING / OVERHEAD	FLOOR		
ANT	ANTENNA	REF. PLANS	---	---	---	---	REF PLANS	REF PLANS
AV	AV JUNCTION BOX	REF. PLANS	REF. PLANS	REF. PLANS	---	---	REF PLANS	1-1/4" C TO ACCESSIBLE SPACE U.N.O.
CAM	BROADCAST CAMERA BACKBOX	TYPE 2	2-GANG	REF PLANS	REF PLANS	---	REF PLANS	REF PLANS
JBT	JUNCTION BOX	REF. PLANS	REF. PLANS	REF. PLANS	---	---	REF PLANS	REF PLANS
OA	ON-AIR LIGHT	TYPE 2	1-GANG	92" AFF	---	---	REF PLANS	3/4" C TO ACCESSIBLE SPACE U.N.O.
S	SPEAKER	---	---	---	REF. PLANS	---	REF PLANS	REF PLANS
TV	PAC BOX, DISPLAY, AND MOUNT	TYPE E	REF. DETAILS					

BROADCAST SYMBOL ANNOTATION KEY

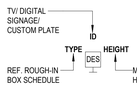

SYMBOL SCHEDULE - BROADCAST SYSTEMS

SYMBOL	DESCRIPTION	ROUGH-IN BOX (HxWxD)	DEVICE COVER SIZE	MOUNTING HEIGHT			DEVICE NOTES	CONDUIT NOTES
				WALL / COLUMN	CEILING / OVERHEAD	FLOOR		
DN ▽	DATA OUTLET	TYPE 1	REF. DETAILS	18" AFF U.N.O.	--	--	--	(1) 1-1/4" MINIMUM
F1 ▽	FIBER OPTIC CABLING OUTLET	TYPE 1	SING GANG	18" AFF U.N.O.	--	--	--	(1) 1-1/4" MINIMUM
DN ▽	FLOOR OUTLET	SEE NOTE #2	--	--	--	SEE NOTE #2	--	(1) 1-1/4" MINIMUM
J	ENCLOSURE / JUNCTION BOX	--	--	--	--	--	--	--
PB	SHEET METAL PULL BOX	--	--	--	--	--	--	--
(DN)	FUTURE CABLING LOCATION	SEE NOTE #6	--	--	--	--	PROVIDE BLANK PLATE WITH LABEL.	--

NOTES:

1. "N" DETERMINES NUMBER OF CATEGORY CABLES FOR THAT LOCATION.
2. PROVIDE ALL MATERIALS AND ACCESSORIES NECESSARY TO ACCOMMODATE A FULLY FUNCTIONING STRUCTURED CABLING SYSTEM IN FLOOR BOX / POKE-THRU. SEE ELECTRICAL PACKAGE FOR FLOOR BOX / POKE-THRU INFORMATION.
3. SEE PULL BOX SIZING CHART FOR FURTHER DETAILS.
4. PROVIDE CABLE SERVICE LOOP COILED IN CEILING SPACE SUSPENDED BY J-HOOK FROM STRUCTURE ABOVE.

BROADCAST SYSTEMS RESPONSIBILITY MATRIX

SYSTEM / SCOPE	OFOI	OFCI	CFCI	CFOI	CONTRACT
BROADCAST SYSTEM:					
PATHWAYS, ROUGH-IN, SLEEVES			X		EC
BROADCAST NETWORK SWITCHES			X		BC
DISPLAYS (INCLUDING MOUNTS)			X		BC / AV
CAMERAS			X		BC
CONTROL / TOUCH PANELS			X		BC
BLOCKING / BACKING BOARD			X		GC
END USER CABLES			X		BC
PROGRAMMING / COMMISSIONING			X		BC
AV NETWORK SWITCHES			X		AV
COMMUNICATION NETWORK SWITCHES		X			TC
COMMUNICATION CABLING PATCH PANELS			X		TC
COMMUNICATION CABLE MANAGEMENT			X		TC
UPS (UNINTERRUPTIBLE POWER SUPPLY)			X		TC
GROUNDING AND BONDING			X		EC
COPPER HORIZONTAL CABLING			X		BC / TC
RACKS AND ENCLOSURES			X		AV / BC / TC
PATCH CABLES			X		BC

OFOI - OWNER FURNISHED / OWNER INSTALLED
OFCI - OWNER FURNISHED / CONTRACTOR INSTALLED
CFCI - CONTRACTOR FURISHED / CONTRACTOR INSTALLED
CFOI - CONTRACTOR FURNISHED / OWNER INSTALLED

AV - AUDIOVISUAL CONTRACTOR
BC - BROADCAST CONTRACTOR
EC - ELECTRICAL CONTRACTOR
GC - GENERAL CONTRACTOR
MC - MECHANICAL CONTRACTOR
SC - SECURITY CONTRACTOR
TE - TECHNOLOGY ENGINEER
TC - TELECOMMUNICATIONS CONTRACTOR

ROUGH-IN BOX SCHEDULE


TYPE	DESCRIPTION
1	RECESSED: 1-GANG BOX W/ 2-1/8" DEEP WITH KNOCKOUTS. PROVIDE DEVICE EXTENSION AS REQUIRED TO ACCOMMODATE DEVICE COVER SIZE. DEVICE COVER/RING EDGE TO BE FLUSH WITH FINISHED WALL. MASONRY: 1-GANG BOX, 2-1/8" DEEP WITH KNOCKOUTS IN 4" CMU/BRICK/CONCRETE; 3-1/2" DEEP WITH KNOCKOUTS IN 6" OR 8" CMU/CONCRETE. COVER EDGE TO BE FLUSH WITH FINISHED WALL. SURFACE MOUNTED: 1-GANG DIECAST BOX. 2-5/8" DEEP WITH THREADED OUTLETS.
2	RECESSED: 4-11/16" BOX W/ 2-1/2" DEEP WITH KNOCKOUTS. PROVIDE DEVICE EXTENSION AS REQUIRED TO ACCOMODATE DEVICE COVER SIZE. DEVICE COVER/RING EDGE TO BE FLUSH WITH FINISHED WALL. MASONRY: 2-GANG BOX, 2-1/2" DEEP WITH KNOCKOUTS IN 4" CMU/BRICK/CONCRETE; 3-1/2" DEEP WITH KNOCKOUTS IN 6" OR 8" CMU/CONCRETE. COVER EDGE TO BE FLUSH WITH FINISHED WALL. SURFACE MOUNTED: 2-GANG DIECAST BOX. 2-5/8" DEEP WITH THREADED OUTLETS.
3	RECESSED: 3-GANG BOX W/ 2-1/2" DEEP WITH KNOCKOUTS. PROVIDE DEVICE EXTENSION AS REQUIRED TO ACCOMMODATE DEVICE COVER SIZE. DEVICE COVER/RING EDGE TO BE FLUSH WITH FINISHED WALL. MASONRY: 3-GANG BOX, 2-1/2" DEEP WITH KNOCKOUTS IN 4" CMU/BRICK/CONCRETE; 3-1/2" DEEP WITH KNOCKOUTS IN 6" OR 8" CMU/CONCRETE. COVER EDGE TO BE FLUSH WITH FINISHED WALL. SURFACE MOUNTED: 3-GANG DIECAST BOX. 2-5/8" DEEP WITH THREADED OUTLETS.
4	RECESSED: 4-GANG BOX W/ 2-1/2" DEEP WITH KNOCKOUTS. PROVIDE DEVICE EXTENSION AS REQUIRED TO ACCOMMODATE DEVICE COVER SIZE. DEVICE COVER/RING EDGE TO BE FLUSH WITH FINISHED WALL. MASONRY: 4-GANG BOX, 2-1/2" DEEP WITH KNOCKOUTS IN 4" CMU/BRICK/CONCRETE; 3-1/2" DEEP WITH KNOCKOUTS IN 6" OR 8" CMU/CONCRETE. COVER EDGE TO BE FLUSH WITH FINISHED WALL.
5	RECESSED: 5" SQUARE BOX W/ 2-7/8" DEEP WITH KNOCKOUTS. PROVIDE DEVICE EXTENSION AS REQUIRED TO ACCOMMODATE DEVICE COVER SIZE. DEVICE COVER/RING EDGE TO BE FLUSH WITH FINISHED WALL.
6	RECESSED: 6-GANG BOX W/ 2-1/2" DEEP WITH KNOCKOUTS. PROVIDE DEVICE EXTENSION AS REQUIRED TO ACCOMMODATE DEVICE COVER SIZE. DEVICE COVER/RING EDGE TO BE FLUSH WITH FINISHED WALL.
A	JUNCTION BOX (HxWxD) WITH SCREW COVER. PROVIDE NEMA TYPE 1 AT INDOOR LOCATIONS. PROVIDE NEMA TYPE 3R AT OUTDOOR LOCATIONS. PAINTED AT EXPOSED LOCATIONS.
B	JUNCTION BOX (HxWxD) WITH HINGED COVER. PROVIDE NEMA TYPE 1 AT INDOOR LOCATION. PROVIDE NEMA TYPE 3R AT OUTDOOR LOCATIONS. PAINTED AT EXPOSED LOCATIONS.
C	JUNCTION BOX (HxWxD) WITH LOCKING HINGED COVER. PROVIDE NEMA TYPE 1 AT INDOOR LOCATION. PROVIDE NEMA TYPE 3R AT OUTDOOR LOCATIONS. PAINTED AT EXPOSED LOCATIONS.
E	CHIEF PAC525FCW IN WALL FLANGED STORAGE BOX WITH COVER. REFER TO SPECIFICATIONS FOR COLOR.
F	CHIEF PAC501 IN WALL FLANGED STORAGE BOX WITH COVER. REFER TO SPECIFICATIONS FOR COLOR.
G	AUDIOPRESSBOX APB-112 IW-D-USB PRESS DISTRIBUTION BOX. PROVIDE CUSTOM NEMA BACKBOX PER MANUFACTURER REQUIREMENTS. REFER TO SPECIFICATIONS FOR PLATE FINISH.
H	PEERLESS IM746 IN-WALL ARTICULATING ARM MOUNT.
J	FSR WB-X2-GNG FRONT ACCESS WALL BOX.

ABBREVIATIONS


A/V	PROJECT DIVISION 27 CONTRACTOR.
EC	PROJECT DIVISION 26 CONTRACTOR.
LVC	PROJECT LOW VOLTAGE DIVISION 27 CONTRACTOR.
AFC	ABOVE FINISHED CEILING
AFF	ABOVE FINISHED FLOOR
BCP	BLANK COVER PLATE
BCS	BELOW COUNTER-TOP SURFACE
BFC	BELOW FINISHED CEILING
BFF	BELOW FINISHED FLOOR
BOB	BOTTOM OF BOX
COB	CENTER OF BOX
SRH	PROJECT STANDARD RECEPTACLE HEIGHT
SSH	PROJECT STANDARD SWITCH HEIGHT
HT	HEIGHT
RU	RACK UNIT (1.75" HIGH x 19.25" WIDE TYP.)
IP	INTERNET PROTOCOL
LAN	LARGE AREA NETWORK
MDF	MAIN DISTRIBUTION FACILITY
MDP	MATV DISTRIBUTION PROCESSOR
VLAN	VIRTUAL LAN
WAN	WIDE AREA NETWORK
WAP	WIRELESS ACCESS POINT
ec	EMPTY CONDUIT
IG	ISOLATED GROUND (TECHNICAL GROUND)
IP	ISOLATED POWER (BALANCED POWER)
no	NORMALLY OPEN CONTACT
nc	NORMALLY CLOSED CONTACT
OFE	OWNER FURNISHED EQUIPMENT
OFOI	OWNER FURNISHED, OWNER INSTALLED
OFCI	OWNER FURNISHED, CONTRACTOR INSTALLED
CFOI	CONTRACTOR FURNISHED, OWNER INSTALLED
CFCI	CONTRACTOR FURNISHED, CONTRACTOR INSTALLED
CFEI	CONTRACTOR FURNISHED, ELECTRICAL INSTALLED
EFEI	ELECTRICAL FURNISHED, ELECTRICAL INSTALLED
AR	AS REQUIRED BY DOCUMENTS
AS	AS SHOWN ON DRAWINGS
CL	CENTER LINE
IPD	IPOD
MB	MOUNTING BRACKET
NIC	NOT IN CONTRACT (FUTURE OR BY OTHERS)
N/A	NOT APPLICABLE
N/C	NO CONNECTION
N/R	NOT REQUIRED
N/U	NOT USED
POE	POWER OVER ETHERNET
QM	QUICK MEDIA
RK	RACK KIT
SF	STERILE FIELD
TBD	TO BE DETERMINED
UNO	UNLESS NOTED OTHERWISE
BC	OWNER'S BROADCAST CONTRACTOR

PATHWAY DISTRIBUTION

SYMBOLS

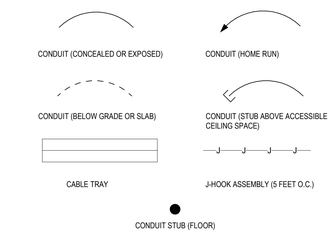


LEGEND

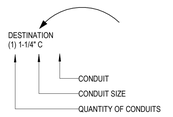

PULL BOX SIZING

TRADE SIZE	WIDTH (W)	LENGTH (L)	DEPTH (D)	WIDTH INCREASE PER ADDITIONAL CONDUIT
1	4"	16"	3"	2"
1-1/4	6"	20"	3"	3"
1-1/2	8"	27"	4"	4"
2	8"	36"	4"	5"
2-1/2	10"	42"	5"	6"
3	12"	48"	5"	6"
3-1/2	12"	54"	6"	6"
4	15"	60"	8"	8"

LEGEND

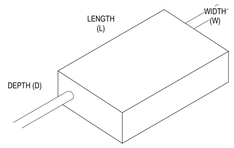

GENERAL NOTES

CONCEPTUAL DRAWINGS
- CONCEPTUAL DRAWINGS ARE PROVIDED TO SHOW OVERALL DESIGN INTENT AND SPECIFICS SYSTEM WORKFLOW CONCEPTS. ACTUAL EQUIPMENT, DEVICES, QUANTITIES, MAKES, MODELS, INTERCONNECTION, ETC. ARE NOT CONVEYED IN THESE DRAWINGS.

FUNCTIONAL DRAWINGS
- FUNCTIONAL DRAWINGS ARE PROVIDED TO SHOW OVERALL DESIGN INTENT AND SPECIFIC SYSTEM INTERCONNECTION CONCEPTS. QUANTITIES MAY NOT BE CONVEYED IN THESE DRAWINGS. REFER TO SPECIFICATIONS AND BILL OF MATERIALS FOR EXACT QUANTITIES.
- FUNCTIONAL DRAWINGS DO NOT DEPICT ALL EQUIPMENT, CABLING, ACCESSORIES, CONNECTIONS OR CONCEPTS REQUIRED TO IMPLEMENT A COMPLETE AND FULLY FUNCTIONAL SYSTEM. CONTRACTOR SHALL DEVELOP ALL DETAILED SHOP DRAWINGS, AS REQUIRED PER THE SPECIFICATIONS, TO CONVEY A COMPLETE DESIGN.

BROADCAST SYSTEMS SHEET INDEX

Plan Number	Plan Name
B100	GENERAL NOTES & SYMBOL SHEET
B101.1	OVERALL SITE PLAN
B101.2	SITE ELEVATION
B101.3	GROUND LEVEL - ZONE 1 - BROADCAST SYSTEMS FLOOR PLAN
B101.4	GROUND LEVEL - ZONE 1 - BROADCAST SYSTEMS RCP
B101.5	GROUND LEVEL - ZONE 2 - BROADCAST SYSTEMS FLOOR PLAN
B101.6	GROUND LEVEL - ZONE 2 - BROADCAST SYSTEMS RCP
B101.7	FIRST LEVEL - ZONE 1 - BROADCAST SYSTEMS FLOOR PLAN
B101.8	FIRST LEVEL - ZONE 2 - BROADCAST SYSTEMS FLOOR PLAN
B101.9	SECOND LEVEL - ZONE 1 - BROADCAST SYSTEMS FLOOR PLAN
B101.10	SECOND LEVEL - ZONE 2 - BROADCAST SYSTEMS FLOOR PLAN
B101.11	THIRD LEVEL - ZONE 1 - BROADCAST SYSTEMS FLOOR PLAN
B101.12	THIRD LEVEL - ZONE 2 - BROADCAST SYSTEMS FLOOR PLAN
B101.13	FOURTH LEVEL - ZONE 1 - BROADCAST SYSTEMS FLOOR PLAN
B101.14	FOURTH LEVEL - ZONE 2 - BROADCAST SYSTEMS FLOOR PLAN
B101.15	FIFTH LEVEL - ZONE 1 - BROADCAST SYSTEMS FLOOR PLAN
B101.16	FIFTH LEVEL - ZONE 2 - BROADCAST SYSTEMS FLOOR PLAN
B101.17	ROOF PLAN - ALL ZONES - BROADCAST SYSTEMS PLAN
B201.1	ENLARGED HEARING ROOM 1102
B201.2	ENLARGED HEARING ROOM 1111
B201.3	ENLARGED HEARING ROOM 1202
B201.4	ENLARGED HEARING ROOM 3102
B201.5	ENLARGED HEARING ROOM 3202
B201.6	ENLARGED HEARING ROOM 3225
B201.7	ENLARGED HEARING ROOM 3233
B201.8	ENLARGED HEARING ROOM 5102
B201.9	ENLARGED HEARING ROOM 5202
B201.10	ENLARGED PRESS CONFERENCE ROOM-2254
B201.11	ENLARGED TV PRODUCTION STUDIO
B201.12	ENLARGED TV CONTROL ROOM 1/2
B201.13	ENLARGED TV CONTROL ROOM 3/4/5/6
B201.14	ENLARGED TV EQUIPMENT ROOM
B201.15	ENLARGED AV ROOMS
B300.1	HEARING ROOM ELEVATIONS
B300.2	HEARING ROOM ELEVATIONS
B300.3	HEARING ROOM ELEVATIONS
B300.4	HEARING ROOM ELEVATIONS
B300.5	HEARING ROOM ELEVATIONS
B300.6	TV CONTROL SUPPORT ROOM ELEVATIONS
B300.7	TV CONTROL SUPPORT ROOM ELEVATIONS
B301.1	TV EQUIPMENT ROOM - RACK ELEVATIONS
B301.2	TV EQUIPMENT ROOM - RACK ELEVATIONS
B301.3	HEARING ROOM - RACK ELEVATIONS
B302.1	TV CONTROL ROOM 1 - CONSOLE ELEVATIONS
B302.2	TV CONTROL ROOM 1 - CONSOLE RACK ELEVATION
B302.3	TV CONTROL ROOM 2 - CONSOLE ELEVATIONS
B302.4	TV CONTROL ROOM 2 - CONSOLE RACK ELEVATIONS
B302.5	TV CONTROL ROOM 3 - CONSOLE ELEVATIONS
B302.6	TV CONTROL ROOM 4 - CONSOLE ELEVATIONS
B302.7	TV CONTROL ROOM 5 - CONSOLE ELEVATIONS
B302.8	TV CONTROL ROOM 6 - CONSOLE ELEVATIONS
B401.0	RISER DIAGRAM
B401.1	AUDIO WORKFLOW CONCEPT - CONCEPTUAL DRAWINGS
B401.2	VIDEO WORKFLOW CONCEPT - CONCEPTUAL DRAWINGS
B401.3	CAMPUS FIBER - CONCEPTUAL DRAWINGS
B401.4	STRUCTURED CABLING - CONCEPTUAL DRAWINGS
B402.1	MEDIA-OVER-IP FABRIC - FUNCTIONAL DRAWINGS
B402.2	MEDIA-OVER-IP FABRIC - FUNCTIONAL DRAWINGS
B402.3	CONTROL NETWORK - FUNCTIONAL DRAWINGS
B402.4	CONTROL NETWORK - FUNCTIONAL DRAWINGS
B402.5	SYNC & TIMING - SOB - FUNCTIONAL DRAWINGS
B402.6	ROUTERS - FUNCTIONAL DRAWINGS
B402.7	ROUTERS - FUNCTIONAL DRAWINGS
B402.8	KVM - FUNCTIONAL DRAWINGS
B402.9	KVM TO RTR TIELINES - FUNCTIONAL DRAWINGS
B402.10	SWITCHERS - FUNCTIONAL DRAWINGS
B402.11	AUDIO MIXERS - FUNCTIONAL DRAWINGS
B402.12	INTERCOM - FUNCTIONAL DRAWINGS
B402.13	INTERCOM - FUNCTIONAL DRAWINGS
B402.14	USER STATIONS - FUNCTIONAL DRAWINGS
B402.15	USER STATIONS - FUNCTIONAL DRAWINGS
B402.16	HEARING ROOMS - FUNCTIONAL DRAWINGS
B402.17	HOUSE CHAMBERS ADDS - FUNCTIONAL DRAWINGS
B402.18	CAMERA CONTROL - FUNCTIONAL DRAWINGS
B402.19	GRAPHICS - FUNCTIONAL DRAWINGS
B402.20	INGEST & PLAYOUT - FUNCTIONAL DRAWINGS
B402.21	MAM & STORAGE - FUNCTIONAL DRAWINGS
B402.22	CAPTIONING - FUNCTIONAL DRAWINGS
B402.23	TERMINAL GEAR - FUNCTIONAL DRAWINGS
B402.24	PCS - FUNCTIONAL DRAWINGS
B402.25	STUDIO - FUNCTIONAL DRAWINGS
B402.26	STUDIO - FUNCTIONAL DRAWINGS
B402.27	TALLY, ON AIR LIGHTS - FUNCTIONAL DRAWINGS
B402.28	MC, TRANSMISSION, AIR CHAIN - FUNCTIONAL DRAWINGS
B402.29	MC, TRANSMISSION, AIR CHAIN - FUNCTIONAL DRAWINGS
B402.30	MC, TRANSMISSION, AIR CHAIN - FUNCTIONAL DRAWINGS
B402.31	ENCODING - FUNCTIONAL DRAWINGS
B402.32	COB TEMPORARY SERVICES - FUNCTIONAL DRAWINGS
B402.33	COB TEMPORARY SERVICES - FUNCTIONAL DRAWINGS

100 REV DR MARTIN LUTHER KING JR BOULEVARD #72
SAINT PAUL, MN 55155
651.296.8890

FINEPOINT TECH
416 GATEWAY BLVD.
BURNSVILLE, MN 55337
612.254.7462
FINEPOINT.TECH

PROJECT:
MN LEGISLATURE TV SYSTEM ACQUISITION PM PHASE 2
100 REV DR MARTIN LUTHER KING JR BOULEVARD, SAINT PAUL, MN 55155

PROJECT NUMBER:
0713923

PROJECT PHASE:
CONSTRUCTION DOCUMENTS

ENGINEER STAMP:
REGISTERED COMMUNICATIONS DISTRIBUTION DESIGNER
Bicsi
David M Soukup
BICSI ID # 251975
Expires 12-31-28
RCDD


KEYPLAN:

REVISION:	DATE:
ISSUE FOR BID	2026-04-06

SHEET TITLE:
GENERAL NOTES & SYMBOL SHEET

SHEET NO:
B100

3/31/2026 9:14:26 AM

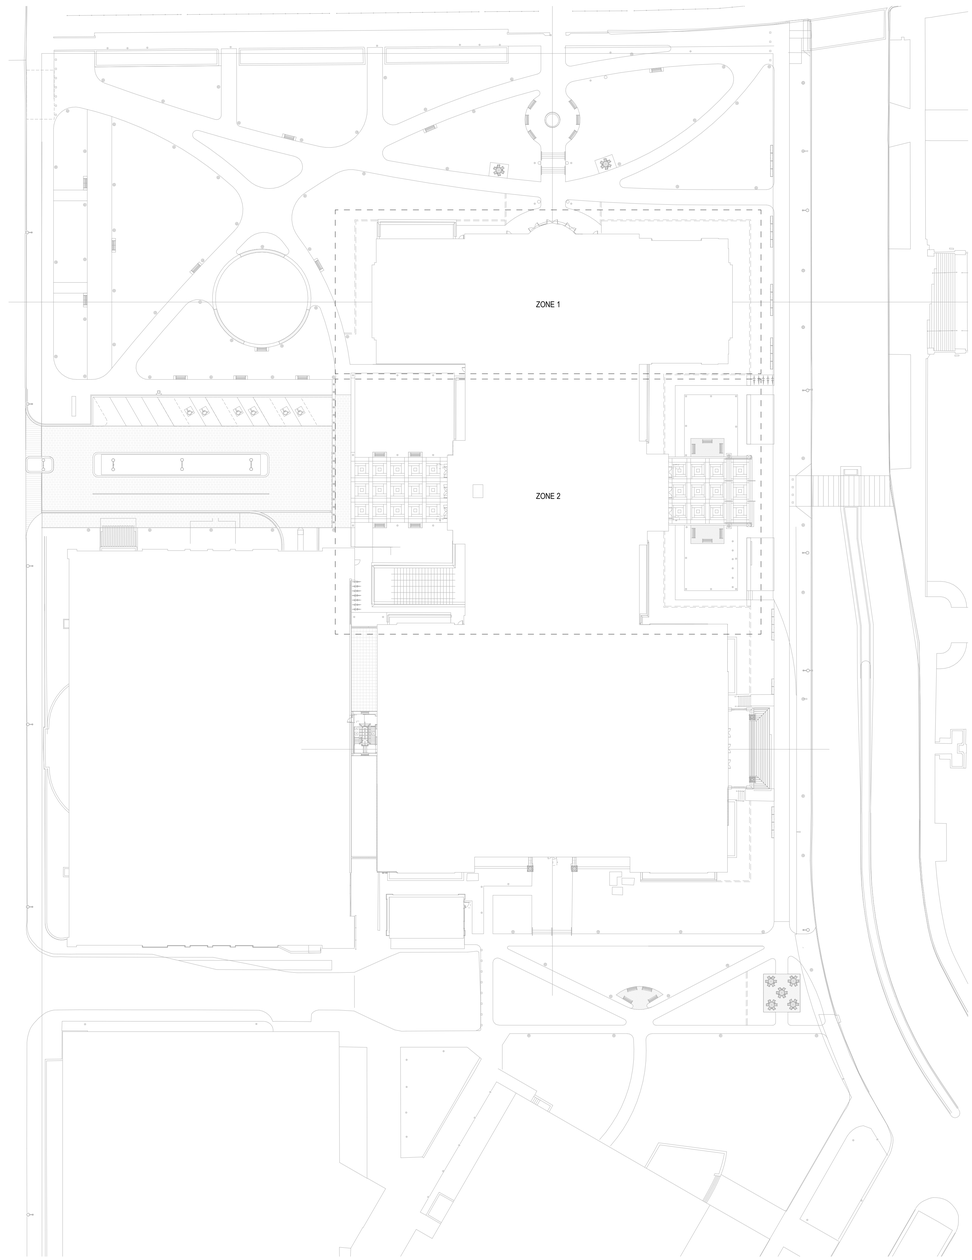

1 OVERALL SITE PLAN
SCALE: 1" = 40'-0"

3/31/2026 9:14:27 AM

100 REV DR MARTIN LUTHER KING JR BOULEVARD #72
SAINT PAUL, MN 55155
651.296.8890

FINEPOINT TECH
416 GATEWAY BLVD.
BURNSVILLE, MN 55337
612.254.7462
FINEPOINT.TECH

PROJECT:
MN LEGISLATURE TV SYSTEM ACQUISITION PM PHASE 2
100 REV DR MARTIN LUTHER KING JR BOULEVARD, SAINT PAUL, MN 55155

PROJECT NUMBER:
0713923

PROJECT PHASE:
CONSTRUCTION DOCUMENTS

ENGINEER STAMP:
REGISTERED COMMUNICATIONS DISTRIBUTION DESIGNER
Bicsi
David M Soukup
BICSI ID # 251975
Expires 12-31-28
RCDD

KEYPLAN:
N
ZONE 1 (ADDITION)
ZONE 2 (ADDITION)

REVISION:	DATE:
ISSUE FOR BID	2026-04-06

SHEET TITLE:
OVERALL SITE PLAN

SHEET NO:
B101.1



1 FRONT ELEVATION WITH LEVELS
SCALE: 1/8" = 1'-0"

3/31/2026 9:14:39 AM

100 REV DR MARTIN LUTHER KING JR BOULEVARD #72
SAINT PAUL, MN 55155
651.296.8890

FINEPOINT TECH

416 GATEWAY BLVD.
BURNSVILLE, MN 55337
612.254.7462
FINEPOINT.TECH

PROJECT:
MN LEGISLATURE TV SYSTEM ACQUISITION PM PHASE 2
100 REV DR MARTIN LUTHER KING JR BOULEVARD, SAINT PAUL, MN 55155

PROJECT NUMBER:
0713923

PROJECT PHASE:
CONSTRUCTION DOCUMENTS

ENGINEER STAMP:
BICSI REGISTERED COMMUNICATIONS DISTRIBUTION DESIGNER
Bicsi
David M Savitsky
BICSI ID # 251975
Expires 12-31-28
RCDD

KEYPLAN:
N

REVISION:	DATE:
ISSUE FOR BID	2026-04-06

SHEET TITLE:
SITE ELEVATION

SHEET NO:
B101.2

GENERAL NOTES


A. ALL CONDUIT SLEEVES, BACK BOXES, RACEWAYS, PULL BOXES, ETC. FOR BROADCAST ROUGH-INS ARE PROVIDED BY DIVISION 26.

B. REFER TO SHEET B100 FOR SYSTEMS SYMBOLS, ABBREVIATIONS, AND PROJECT GENERAL NOTES.

C. ALL LOW VOLTAGE SYSTEMS CABLING, DEVICES, EQUIPMENT INSTALLATION, CONNECTIONS AND TESTING FOR BROADCAST PLANS ARE TO BE PROVIDED BY A LICENSED LOW VOLTAGE/POWER LIMITED COMMUNICATIONS CONTRACTOR.

D. PROVIDE ALL BROADCAST EQUIPMENT CONSOLES AND RACKS IN ROOM LOCATIONS SHOWN ON BROADCAST PLANS. REFER TO TECHNOLOGY SYSTEMS RESPONSIBILITY MATRIX.

E. DEVICE LOCATIONS ARE APPROXIMATE. CONTRACTOR SHALL REVIEW CONDITIONS AND COORDINATE WITH ARCHITECT, CONSULTANT, AND OTHER TRADES AS NECESSARY FOR EXACT PLACEMENT. SEE ARCHITECTUAL AND ELECTRICAL DRAWINGS TO VERIFY LOCATION INFORMATION. REPORT ANY INCONSISTENCIES BETWEEN DRAWINGS TO CONSULTANT.

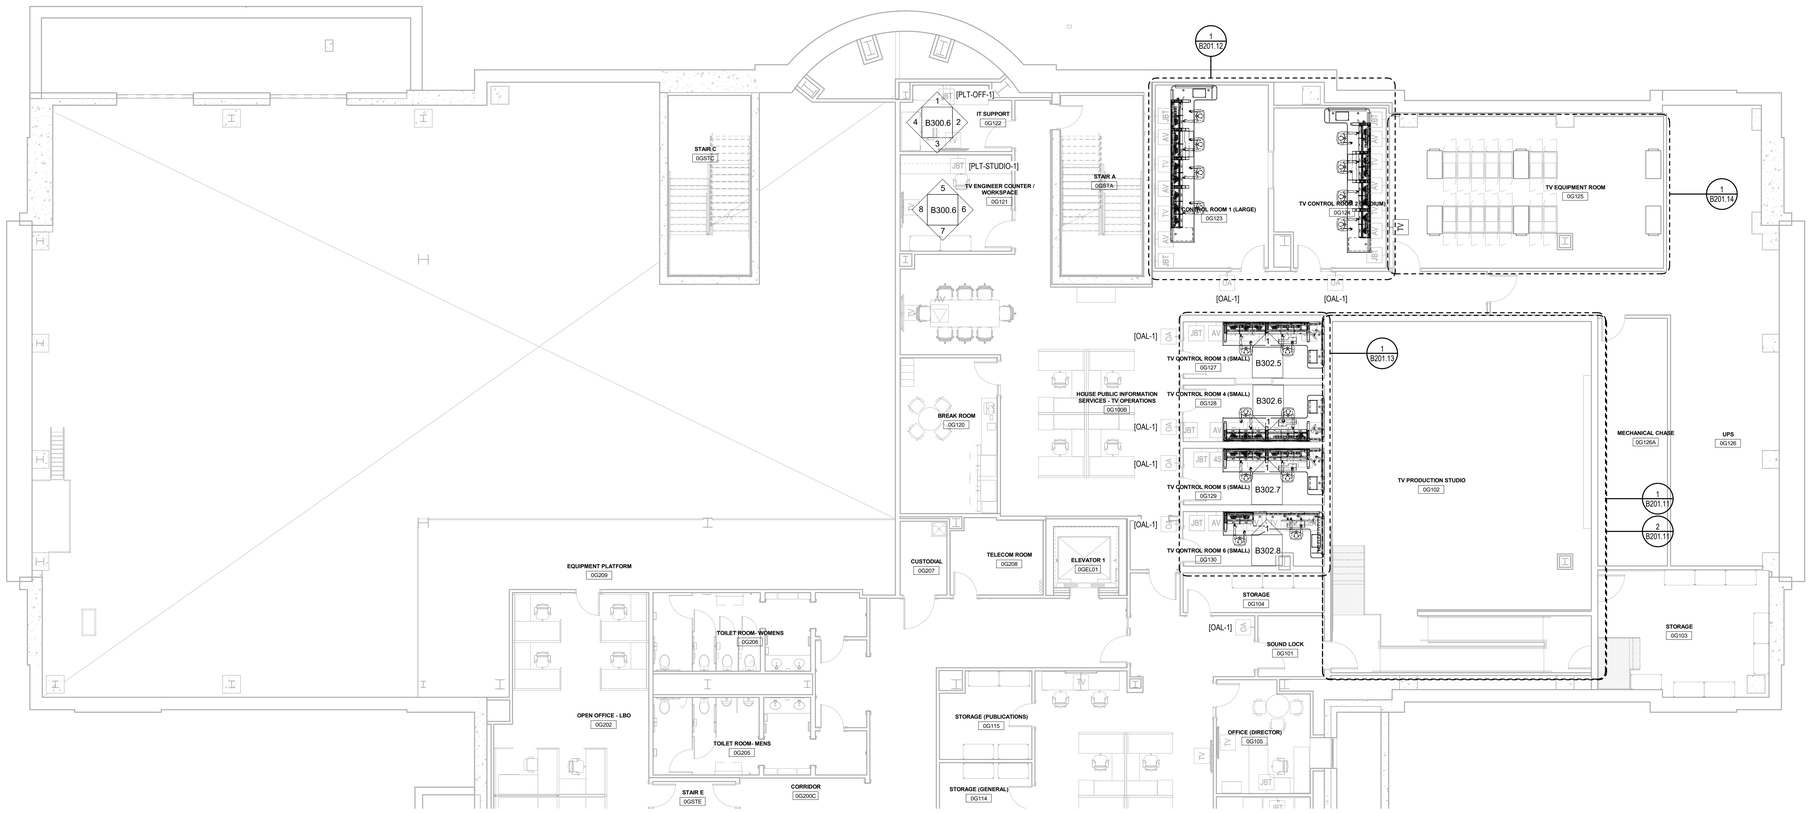

1 0G.1 GROUND LEVEL - ZONE 1 - BROADCAST SYSTEMS PLAN

SCALE: 1/8" = 1'-0"

3/31/2026 9:14:40 AM

100 REV DR MARTIN LUTHER KING JR BOULEVARD #72
SAINT PAUL, MN 55155
651.296.8890

FINEPOINT TECH
416 GATEWAY BLVD.
BURNSVILLE, MN 55337
612.254.7462
FINEPOINT.TECH

PROJECT:
MN LEGISLATURE TV SYSTEM ACQUISITION PM PHASE 2
100 REV DR MARTIN LUTHER KING JR BOULEVARD, SAINT PAUL, MN
55155

PROJECT NUMBER:
0713923

PROJECT PHASE:
CONSTRUCTION DOCUMENTS


ENGINEER STAMP:
CERTIFIED COMMUNICATIONS DISTRIBUTION DESIGNER
Bicsi
David M Soukup
BICSI ID # 251975
Expires 12-31-28
RCDD

KEYPLAN:
N
ZONE 1 (ADDITION)
ZONE 2 (ADDITION)

REVISION:	DATE:
ISSUE FOR BID	2026-04-06

SHEET TITLE:
GROUND LEVEL - ZONE 1 - BROADCAST SYSTEMS FLOOR PLAN

SHEET NO:
B101.3

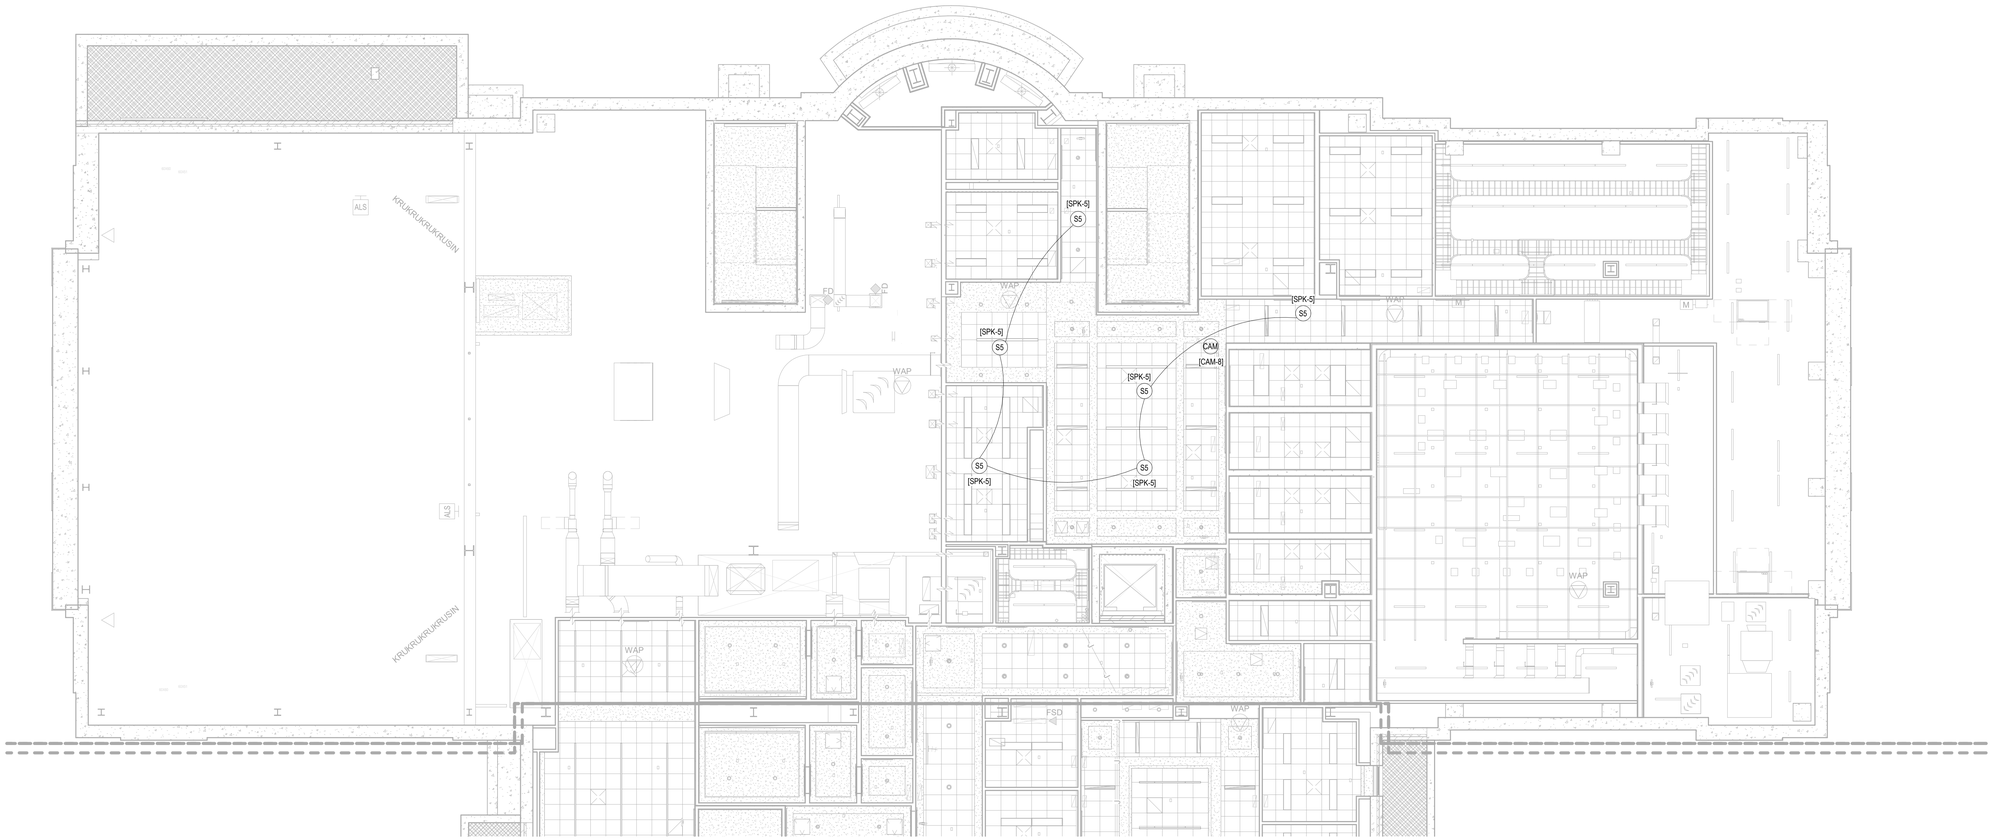

1 0G.1 LEVEL - ZONE 1 - RCP
SCALE: 1/8" = 1'-0"

3/31/2026 9:34:43 AM

100 REV DR MARTIN LUTHER KING JR BOULEVARD #72
SAINT PAUL, MN 55155
651.296.8890

FINEPOINT TECH
416 GATEWAY BLVD.
BURNSVILLE, MN 55337
612.254.7462
FINEPOINT.TECH

PROJECT:
MN LEGISLATURE TV SYSTEM ACQUISITION PM PHASE 2
100 REV DR MARTIN LUTHER KING JR BOULEVARD, SAINT PAUL, MN 55155

PROJECT NUMBER:
0713923

PROJECT PHASE:
CONSTRUCTION DOCUMENTS


ENGINEER STAMP:
BICSI COMMUNICATIONS DISTRIBUTION DESIGNER
Bicsi
David M Soukup
BICSI ID # 251975
Expires 12-31-28
RCDD

KEYPLAN:
N
ZONE 1 (ADDITION)
ZONE 2 (ADDITION)

REVISION:	DATE:
ISSUE FOR BID	2026-04-06

SHEET TITLE:
GROUND LEVEL - ZONE 1 - BROADCAST SYSTEMS RCP

SHEET NO:
B101.4

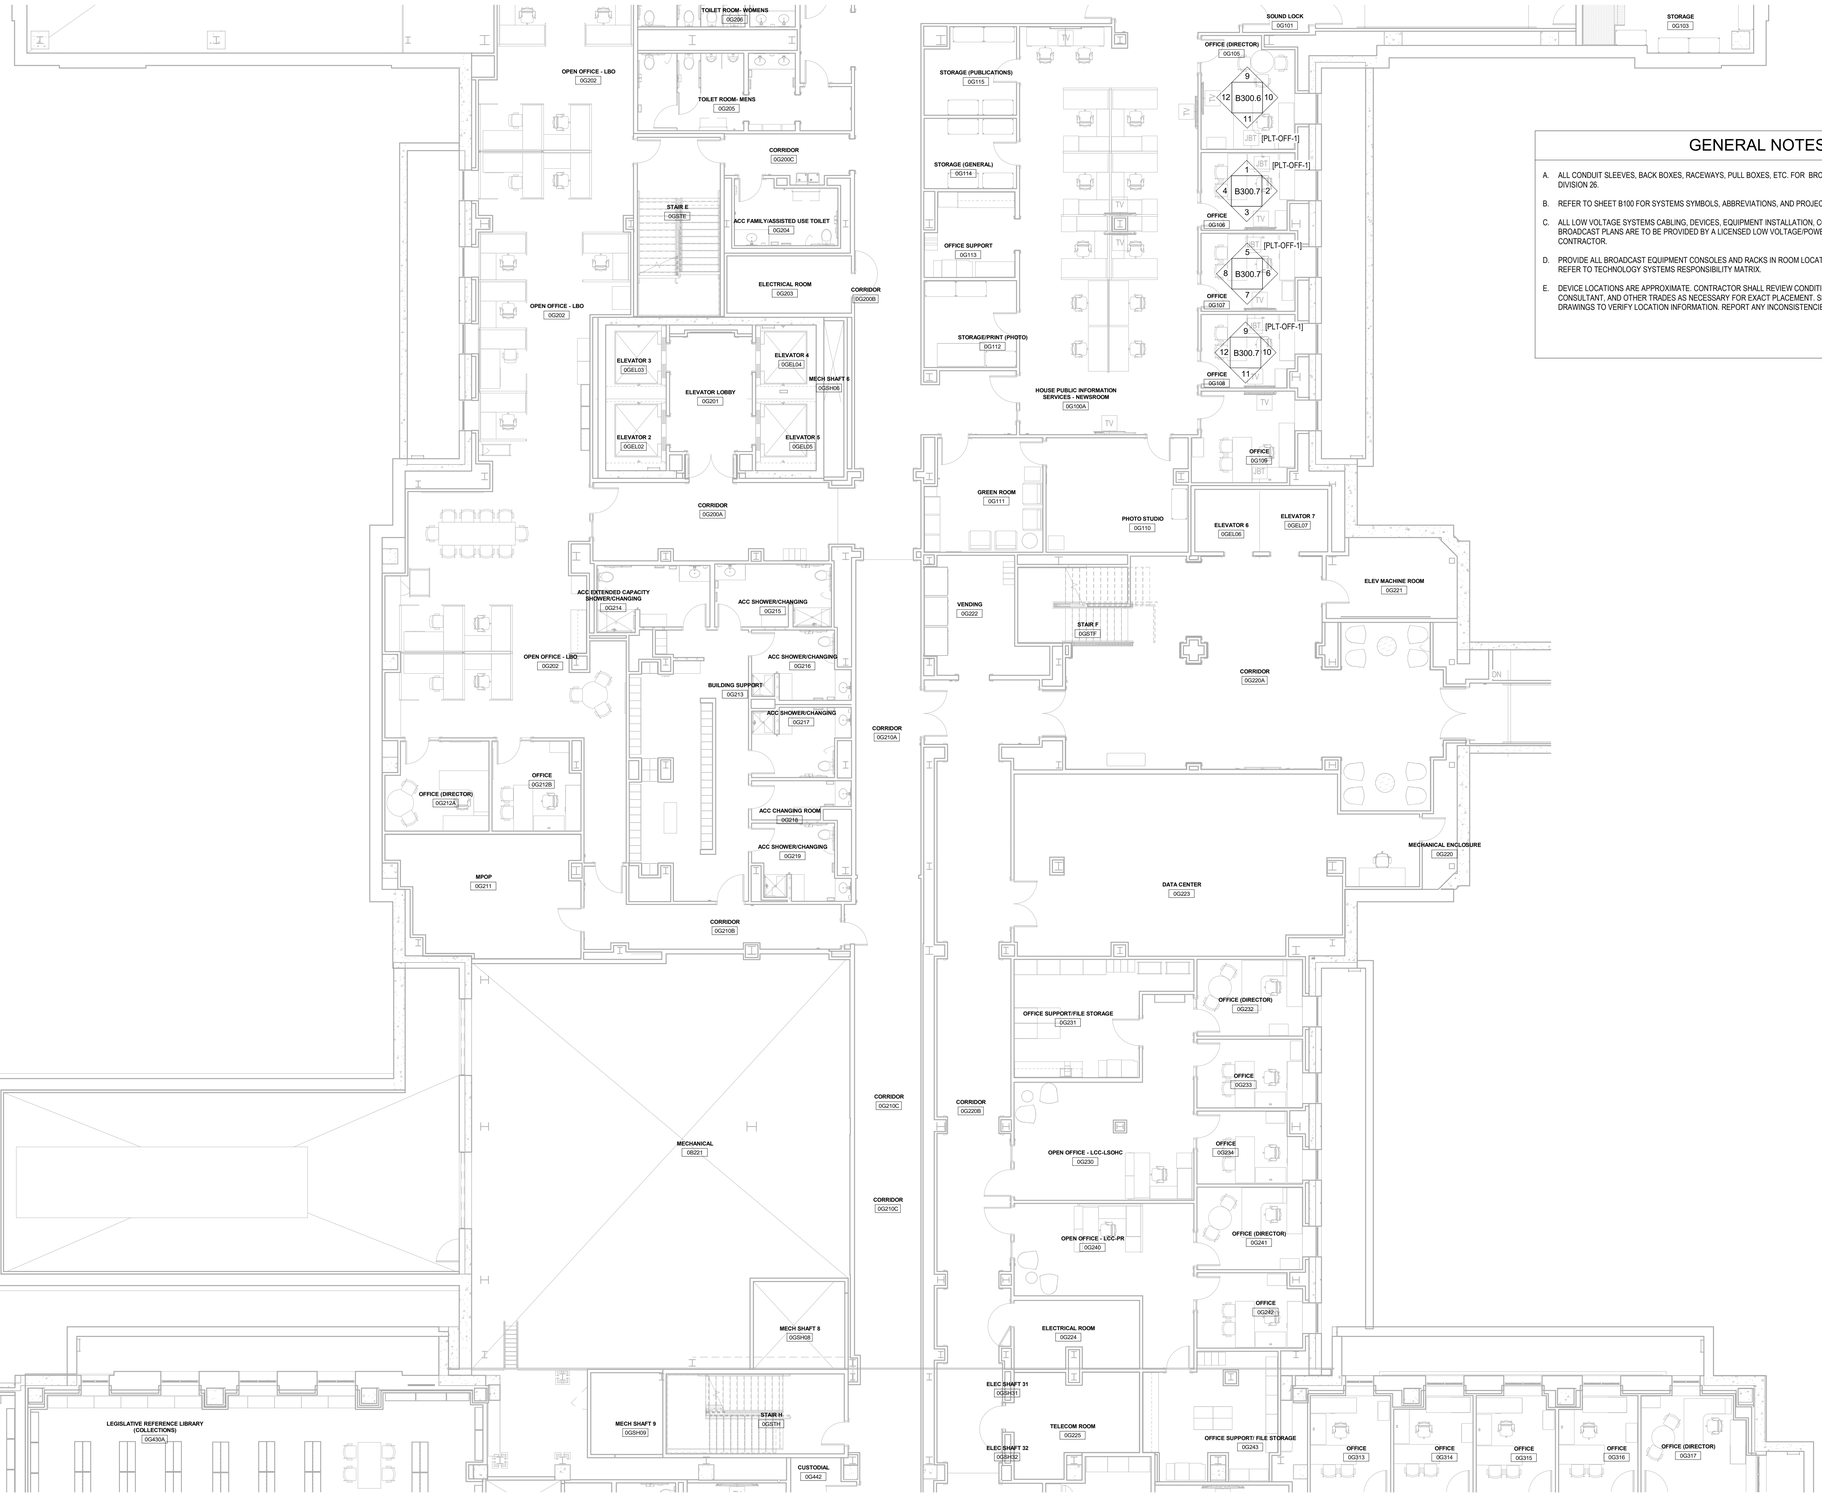

GENERAL NOTES

A. ALL CONDUIT SLEEVES, BACK BOXES, RACEWAYS, PULL BOXES, ETC. FOR BROADCAST ROUGH-INS ARE PROVIDED BY DIVISION 26.

B. REFER TO SHEET B100 FOR SYSTEMS SYMBOLS, ABBREVIATIONS, AND PROJECT GENERAL NOTES.

C. ALL LOW VOLTAGE SYSTEMS CABLING, DEVICES, EQUIPMENT INSTALLATION, CONNECTIONS AND TESTING FOR BROADCAST PLANS ARE TO BE PROVIDED BY A LICENSED LOW VOLTAGE/POWER LIMITED COMMUNICATIONS CONTRACTOR.

D. PROVIDE ALL BROADCAST EQUIPMENT CONSOLES AND RACKS IN ROOM LOCATIONS SHOWN ON BROADCAST PLANS. REFER TO TECHNOLOGY SYSTEMS RESPONSIBILITY MATRIX.

E. DEVICE LOCATIONS ARE APPROXIMATE. CONTRACTOR SHALL REVIEW CONDITIONS AND COORDINATE WITH ARCHITECT, CONSULTANT, AND OTHER TRADES AS NECESSARY FOR EXACT PLACEMENT. SEE ARCHITECTUAL AND ELECTRICAL DRAWINGS TO VERIFY LOCATION INFORMATION. REPORT ANY INCONSISTENCIES BETWEEN DRAWINGS TO CONSULTANT.

1 **0G.2 GROUND LEVEL - ZONE 2 - BROADCAST SYSTEMS PLAN**
SCALE: 1/8" = 1'-0"

3/31/2026 9:14:48 AM

100 REV DR MARTIN LUTHER KING JR BOULEVARD #72
SAINT PAUL, MN 55155
651.296.8890
FINEPOINT TECH
416 GATEWAY BLVD.
BURNSVILLE, MN 55337
612.254.7462
FINEPOINT.TECH

PROJECT:
MN LEGISLATURE TV SYSTEM ACQUISITION PM PHASE 2
100 REV DR MARTIN LUTHER KING JR BOULEVARD, SAINT PAUL, MN 55155

PROJECT NUMBER: 0713923

PROJECT PHASE: CONSTRUCTION DOCUMENTS


ENGINEER STAMP:
REGISTERED COMMUNICATIONS DISTRIBUTION DESIGNER
Bicsi
David M Soukup
BICSI ID # 251975
Expires 12-31-28
RCDD

KEYPLAN:
ZONE 1 (ADDITION)
ZONE 2 (ADDITION)

REVISION:	DATE:
ISSUE FOR BID	2026-04-06

SHEET TITLE: GROUND LEVEL - ZONE 2 - BROADCAST SYSTEMS FLOOR PLAN

SHEET NO: B101.5

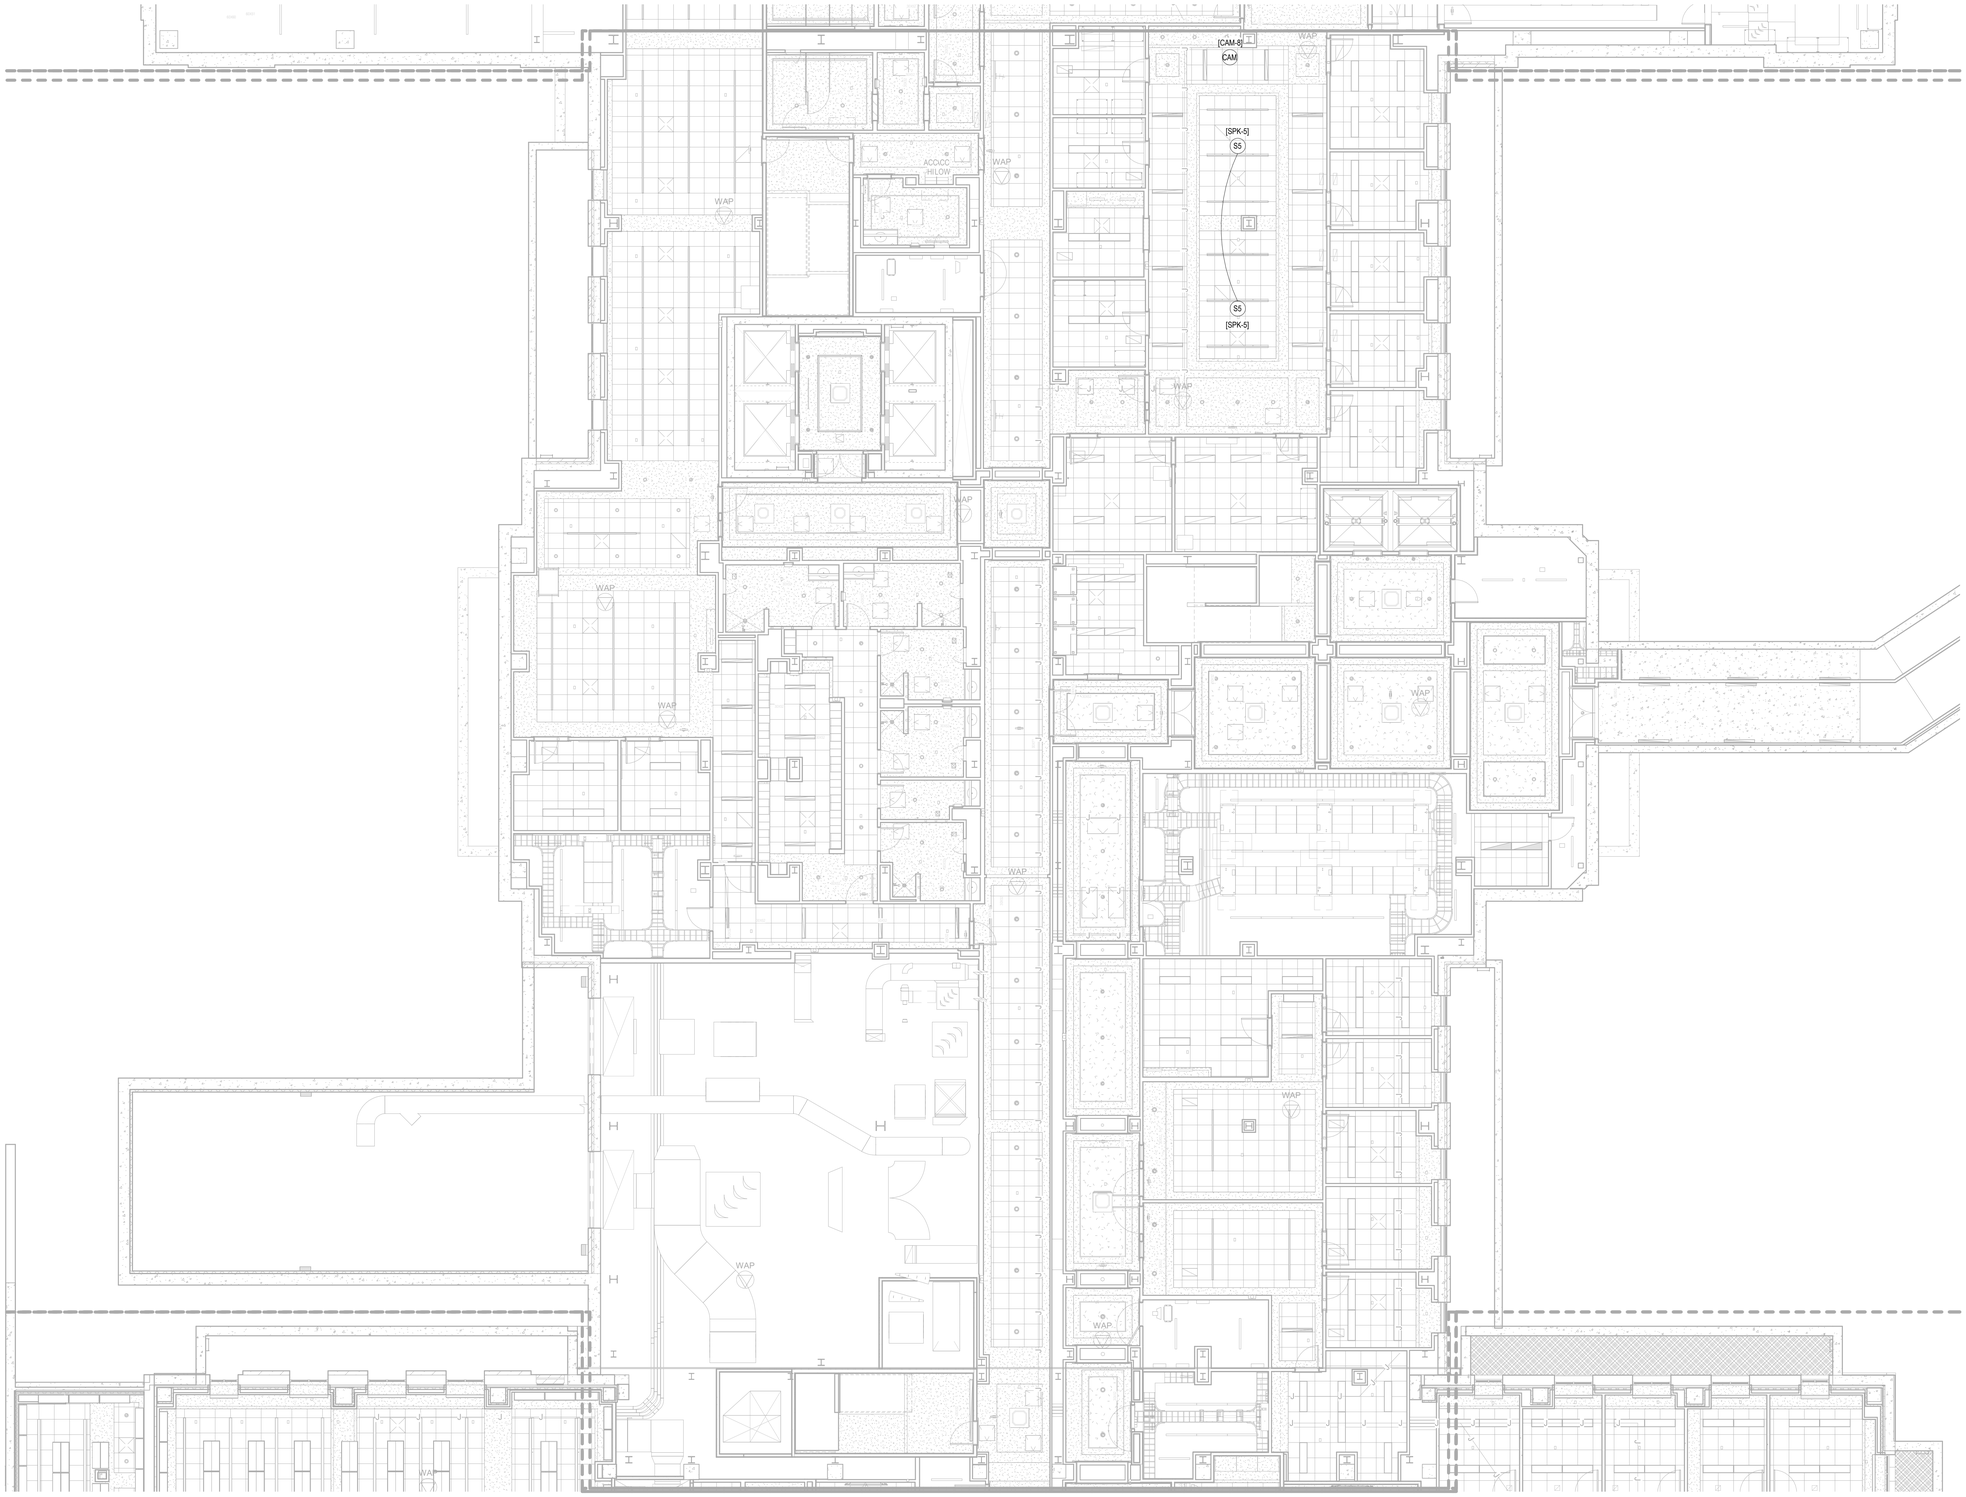

1 0G.1 LEVEL - ZONE 2 - RCP
SCALE: 1/8" = 1'-0"

3/31/2026 9:14:50 AM

100 REV DR MARTIN LUTHER KING JR BOULEVARD #72
SAINT PAUL, MN 55155
651.296.8890

FINEPOINT TECH
416 GATEWAY BLVD.
BURNSVILLE, MN 55337
612.254.7462
FINEPOINT.TECH

PROJECT:
MN LEGISLATURE TV SYSTEM ACQUISITION PM PHASE 2
100 REV DR MARTIN LUTHER KING JR BOULEVARD, SAINT PAUL, MN 55155

PROJECT NUMBER:
0713923

PROJECT PHASE:
CONSTRUCTION DOCUMENTS

ENGINEER STAMP:
REGISTERED COMMUNICATIONS DISTRIBUTION DESIGNER
Bicsi
David M Soukup
BICSI ID # 251975
Expires 12-31-28
RCDD

KEYPLAN:
N
ZONE 1 (ADDITION)
ZONE 2 (ADDITION)

REVISION:	DATE:
ISSUE FOR BID	2026-04-06

SHEET TITLE:
GROUND LEVEL - ZONE 2 - BROADCAST SYSTEMS RCP

SHEET NO:
B101.6

GENERAL NOTES


A. ALL CONDUIT SLEEVES, BACK BOXES, RACEWAYS, PULL BOXES, ETC. FOR BROADCAST ROUGH-INS ARE PROVIDED BY DIVISION 26.

B. REFER TO SHEET B100 FOR SYSTEMS SYMBOLS, ABBREVIATIONS, AND PROJECT GENERAL NOTES.

C. ALL LOW VOLTAGE SYSTEMS CABLING, DEVICES, EQUIPMENT INSTALLATION, CONNECTIONS AND TESTING FOR BROADCAST PLANS ARE TO BE PROVIDED BY A LICENSED LOW VOLTAGE/POWER LIMITED COMMUNICATIONS CONTRACTOR.

D. PROVIDE ALL BROADCAST EQUIPMENT CONSOLES AND RACKS IN ROOM LOCATIONS SHOWN ON BROADCAST PLANS. REFER TO TECHNOLOGY SYSTEMS RESPONSIBILITY MATRIX.

E. DEVICE LOCATIONS ARE APPROXIMATE. CONTRACTOR SHALL REVIEW CONDITIONS AND COORDINATE WITH ARCHITECT, CONSULTANT, AND OTHER TRADES AS NECESSARY FOR EXACT PLACEMENT. SEE ARCHITECTUAL AND ELECTRICAL DRAWINGS TO VERIFY LOCATION INFORMATION. REPORT ANY INCONSISTENCIES BETWEEN DRAWINGS TO CONSULTANT.

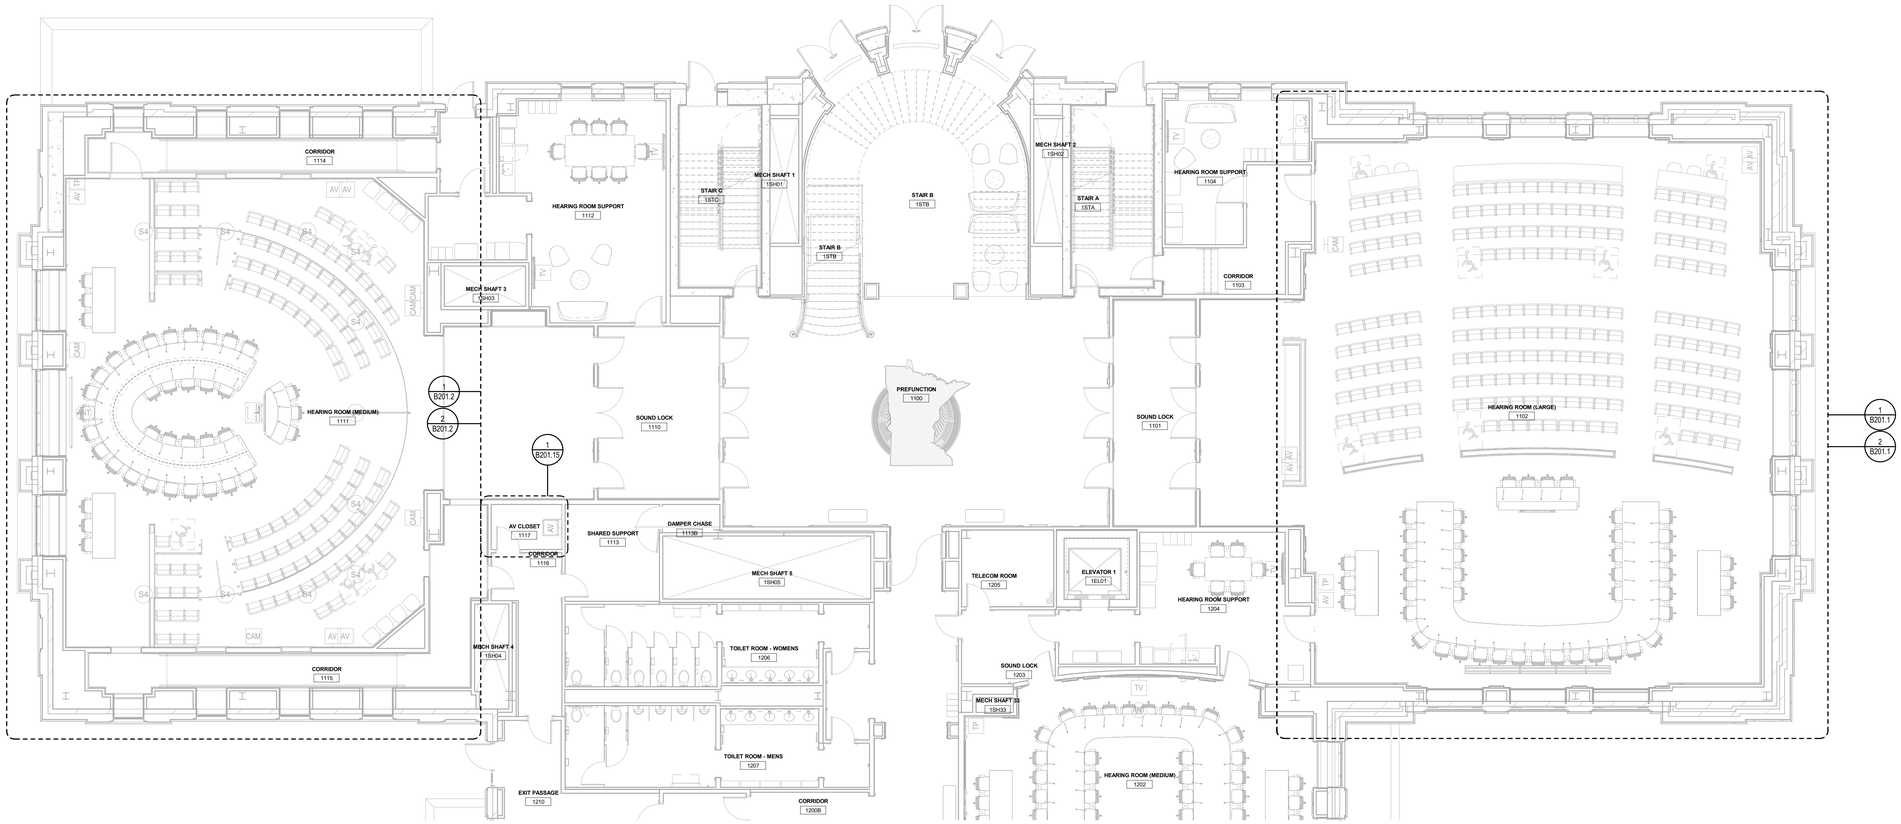

1 1.1 FIRST LEVEL - ZONE 1 - BROADCAST SYSTEMS PLAN

SCALE: 1/8" = 1'-0"

3/31/2026 9:14:56 AM

100 REV DR MARTIN LUTHER KING JR BOULEVARD #72
SAINT PAUL, MN 55155
651.296.8890

FINEPOINT TECH

416 GATEWAY BLVD.
BURNSVILLE, MN 55337
612.254.7462
FINEPOINT.TECH

PROJECT:
MN LEGISLATURE TV SYSTEM ACQUISITION PM PHASE 2
100 REV DR MARTIN LUTHER KING JR BOULEVARD, SAINT PAUL, MN 55155

PROJECT NUMBER:
0713923

PROJECT PHASE:
CONSTRUCTION DOCUMENTS


ENGINEER STAMP:
BICSI COMMUNICATIONS DISTRIBUTION DESIGNER
Bicsi
David M Soukup
BICSI ID # 251975
Expires 12-31-28
RCDD

KEYPLAN:
N
ZONE 1 (ADDITION)
ZONE 2 (ADDITION)

REVISION:	DATE:
ISSUE FOR BID	2026-04-06

SHEET TITLE:
FIRST LEVEL - ZONE 1 - BROADCAST SYSTEMS FLOOR PLAN

SHEET NO:
B101.7

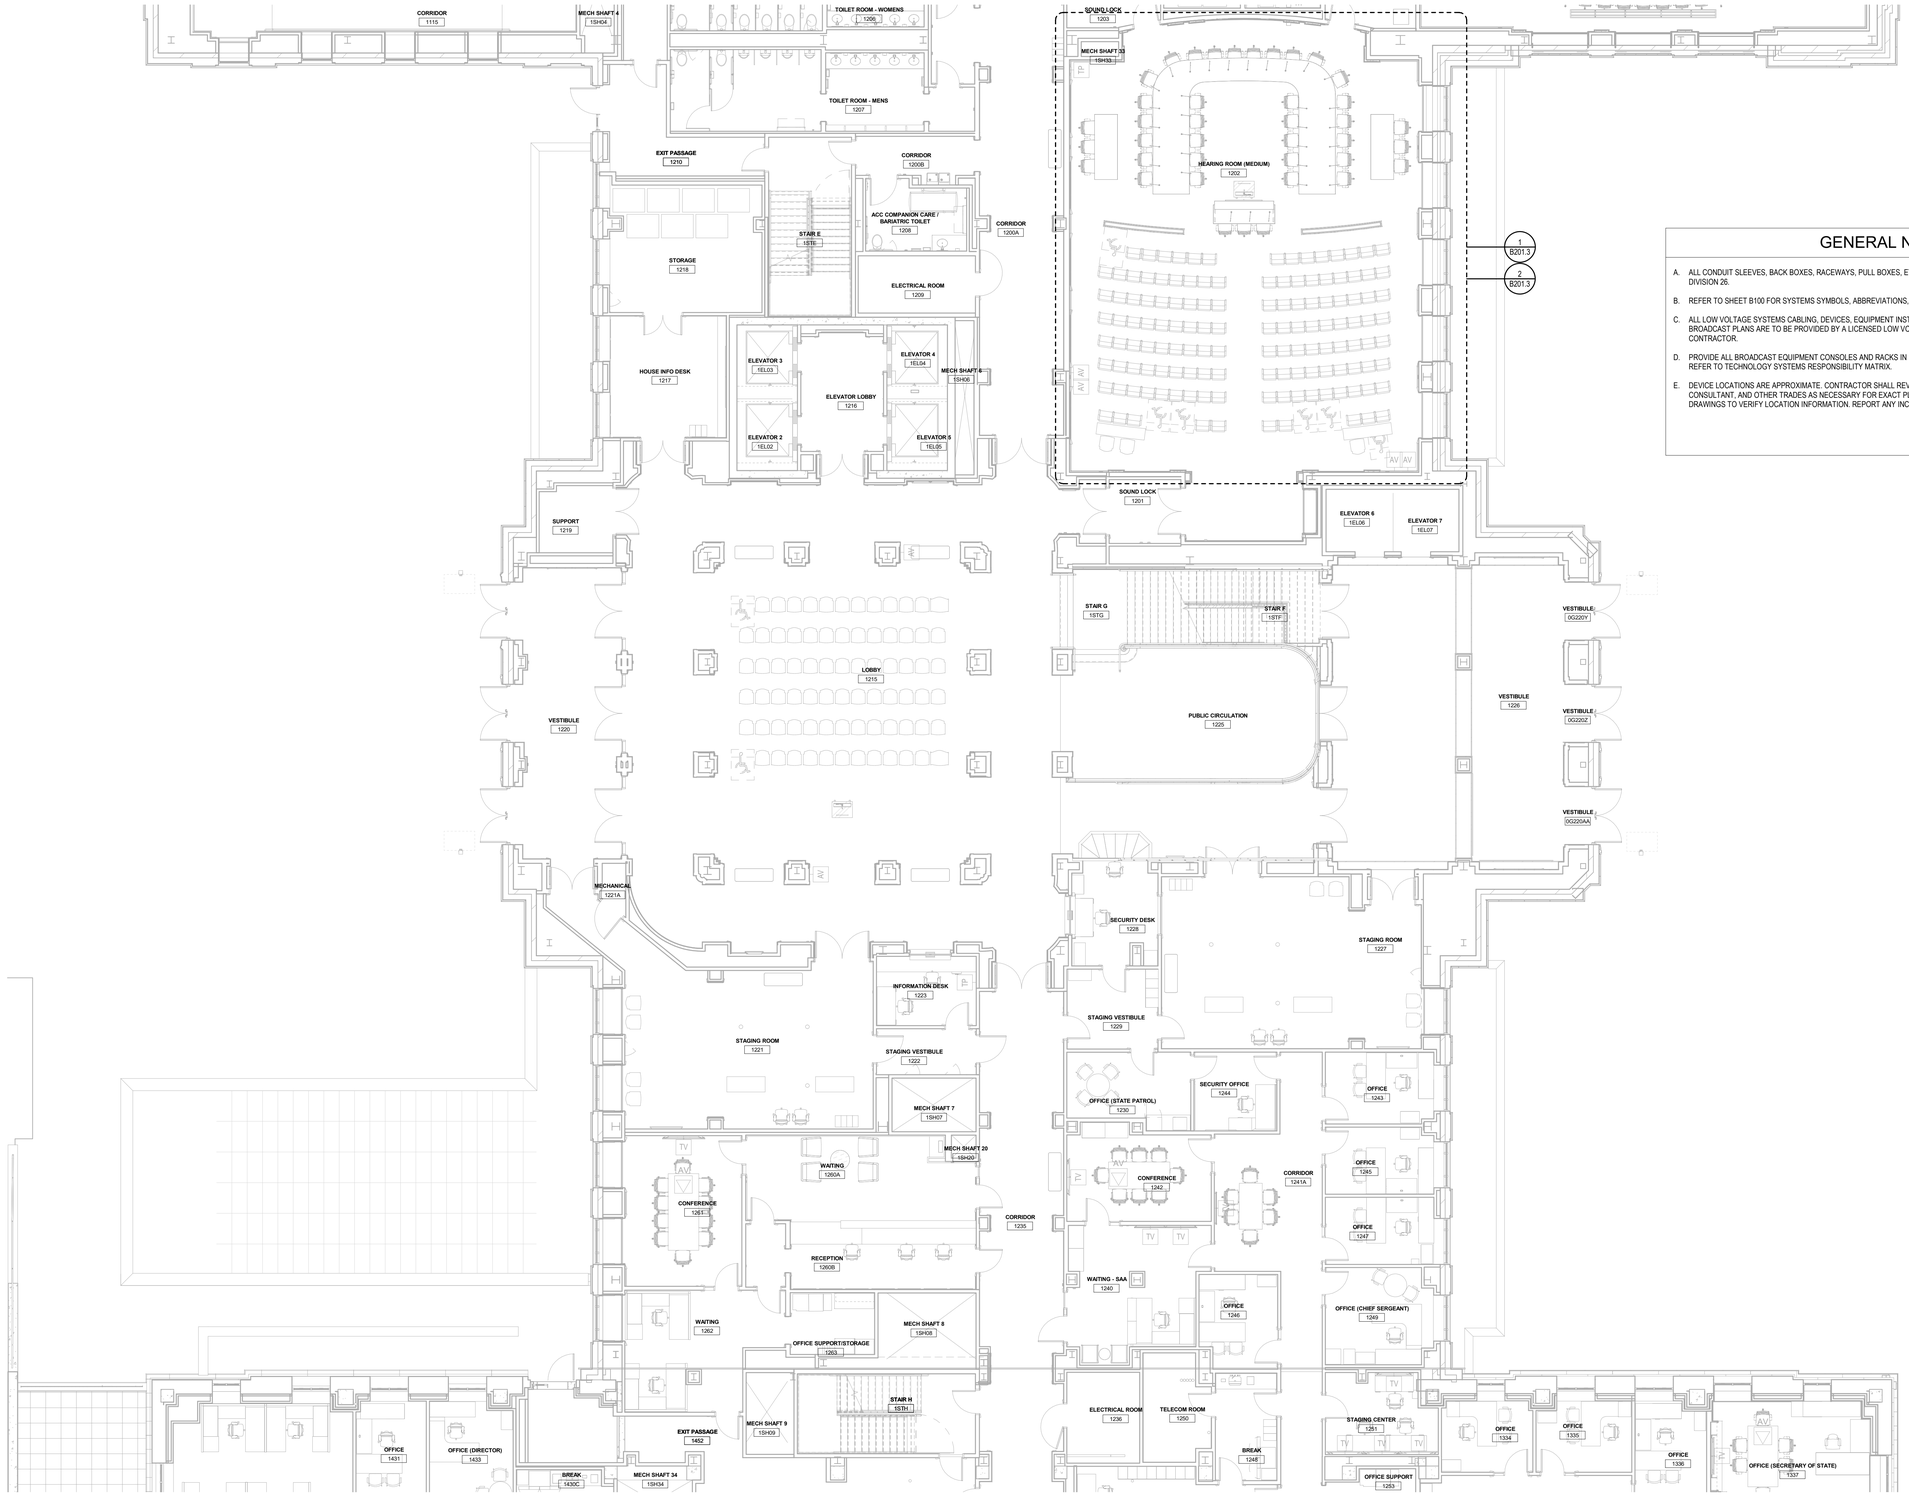

GENERAL NOTES

A. ALL CONDUIT SLEEVES, BACK BOXES, RACEWAYS, PULL BOXES, ETC. FOR BROADCAST ROUGH-INS ARE PROVIDED BY DIVISION 26.

B. REFER TO SHEET B100 FOR SYSTEMS SYMBOLS, ABBREVIATIONS, AND PROJECT GENERAL NOTES.

C. ALL LOW VOLTAGE SYSTEMS CABLING, DEVICES, EQUIPMENT INSTALLATION, CONNECTIONS AND TESTING FOR BROADCAST PLANS ARE TO BE PROVIDED BY A LICENSED LOW VOLTAGE/POWER LIMITED COMMUNICATIONS CONTRACTOR.

D. PROVIDE ALL BROADCAST EQUIPMENT CONSOLES AND RACKS IN ROOM LOCATIONS SHOWN ON BROADCAST PLANS. REFER TO TECHNOLOGY SYSTEMS RESPONSIBILITY MATRIX.

E. DEVICE LOCATIONS ARE APPROXIMATE. CONTRACTOR SHALL REVIEW CONDITIONS AND COORDINATE WITH ARCHITECT, CONSULTANT, AND OTHER TRADES AS NECESSARY FOR EXACT PLACEMENT. SEE ARCHITECTUAL AND ELECTRICAL DRAWINGS TO VERIFY LOCATION INFORMATION. REPORT ANY INCONSISTENCIES BETWEEN DRAWINGS TO CONSULTANT.

1 1.2 FIRST LEVEL - ZONE 2 - BROADCAST SYSTEMS PLAN
SCALE: 1/8" = 1'-0"

3/31/2026 9:15:08 AM

100 REV DR MARTIN LUTHER KING JR BOULEVARD #72
SAINT PAUL, MN 55155
651.296.8890

FINEPOINT TECH
416 GATEWAY BLVD.
BURNSVILLE, MN 55337
612.254.7462
FINEPOINT.TECH

PROJECT:
MN LEGISLATURE TV SYSTEM ACQUISITION PM PHASE 2
100 REV DR MARTIN LUTHER KING JR BOULEVARD, SAINT PAUL, MN 55155

PROJECT NUMBER:
0713923

PROJECT PHASE:
CONSTRUCTION DOCUMENTS

ENGINEER STAMP:
BICSI REGISTERED COMMUNICATIONS DISTRIBUTION DESIGNER
Bicsi
David M Sosiluk
BICSI ID # 251975
Expires 12-31-28
RCDD

KEYPLAN:
N
ZONE 1 (ADDITION)
ZONE 2 (ADDITION)

REVISION:	DATE:
ISSUE FOR BID	2026-04-06

SHEET TITLE:
FIRST LEVEL - ZONE 2 - BROADCAST SYSTEMS FLOOR PLAN

SHEET NO:
B101.8

GENERAL NOTES


A. ALL CONDUIT SLEEVES, BACK BOXES, RACEWAYS, PULL BOXES, ETC. FOR BROADCAST ROUGH-INS ARE PROVIDED BY DIVISION 26.

B. REFER TO SHEET B100 FOR SYSTEMS SYMBOLS, ABBREVIATIONS, AND PROJECT GENERAL NOTES.

C. ALL LOW VOLTAGE SYSTEMS CABLING, DEVICES, EQUIPMENT INSTALLATION, CONNECTIONS AND TESTING FOR BROADCAST PLANS ARE TO BE PROVIDED BY A LICENSED LOW VOLTAGE/POWER LIMITED COMMUNICATIONS CONTRACTOR.

D. PROVIDE ALL BROADCAST EQUIPMENT CONSOLES AND RACKS IN ROOM LOCATIONS SHOWN ON BROADCAST PLANS. REFER TO TECHNOLOGY SYSTEMS RESPONSIBILITY MATRIX.

E. DEVICE LOCATIONS ARE APPROXIMATE. CONTRACTOR SHALL REVIEW CONDITIONS AND COORDINATE WITH ARCHITECT, CONSULTANT, AND OTHER TRADES AS NECESSARY FOR EXACT PLACEMENT. SEE ARCHITECTUAL AND ELECTRICAL DRAWINGS TO VERIFY LOCATION INFORMATION. REPORT ANY INCONSISTENCIES BETWEEN DRAWINGS TO CONSULTANT.

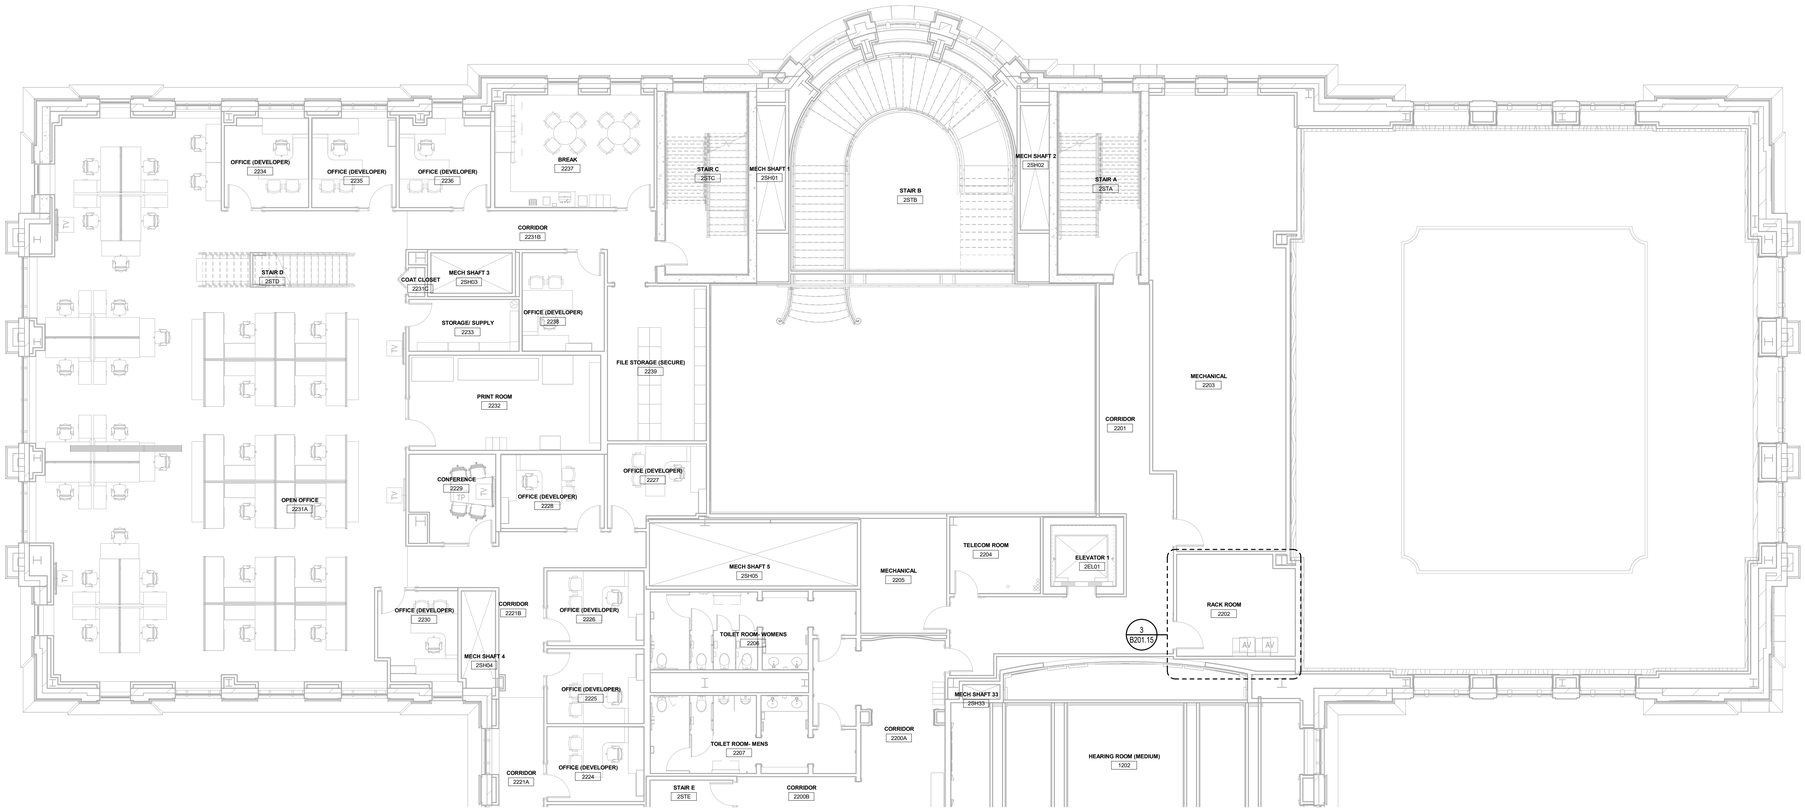

1 2.1 SECOND LEVEL - ZONE 1 - BROADCAST SYSTEMS PLAN

SCALE: 1/8" = 1'-0"

3/31/2026 9:15:11 AM

100 REV DR MARTIN LUTHER KING JR BOULEVARD #72
SAINT PAUL, MN 55155
651.296.8890

FINEPOINT TECH

416 GATEWAY BLVD.
BURNSVILLE, MN 55337
612.254.7462
FINEPOINT.TECH

PROJECT:
MN LEGISLATURE TV SYSTEM ACQUISITION PM PHASE 2
100 REV DR MARTIN LUTHER KING JR BOULEVARD, SAINT PAUL, MN 55155

PROJECT NUMBER:
0713923

PROJECT PHASE:
CONSTRUCTION DOCUMENTS


ENGINEER STAMP:
COMMUNICATIONS DISTRIBUTION DESIGNER
BICSI
David M Soukup
BICSI ID # 251975
Expires 12-31-28
RCDD

KEYPLAN:
N
ZONE 1 (ADDITION)
ZONE 2 (ADDITION)

REVISION:	DATE:
ISSUE FOR BID	2026-04-06

SHEET TITLE:
SECOND LEVEL - ZONE 1 - BROADCAST SYSTEMS FLOOR PLAN

SHEET NO:
B101.9

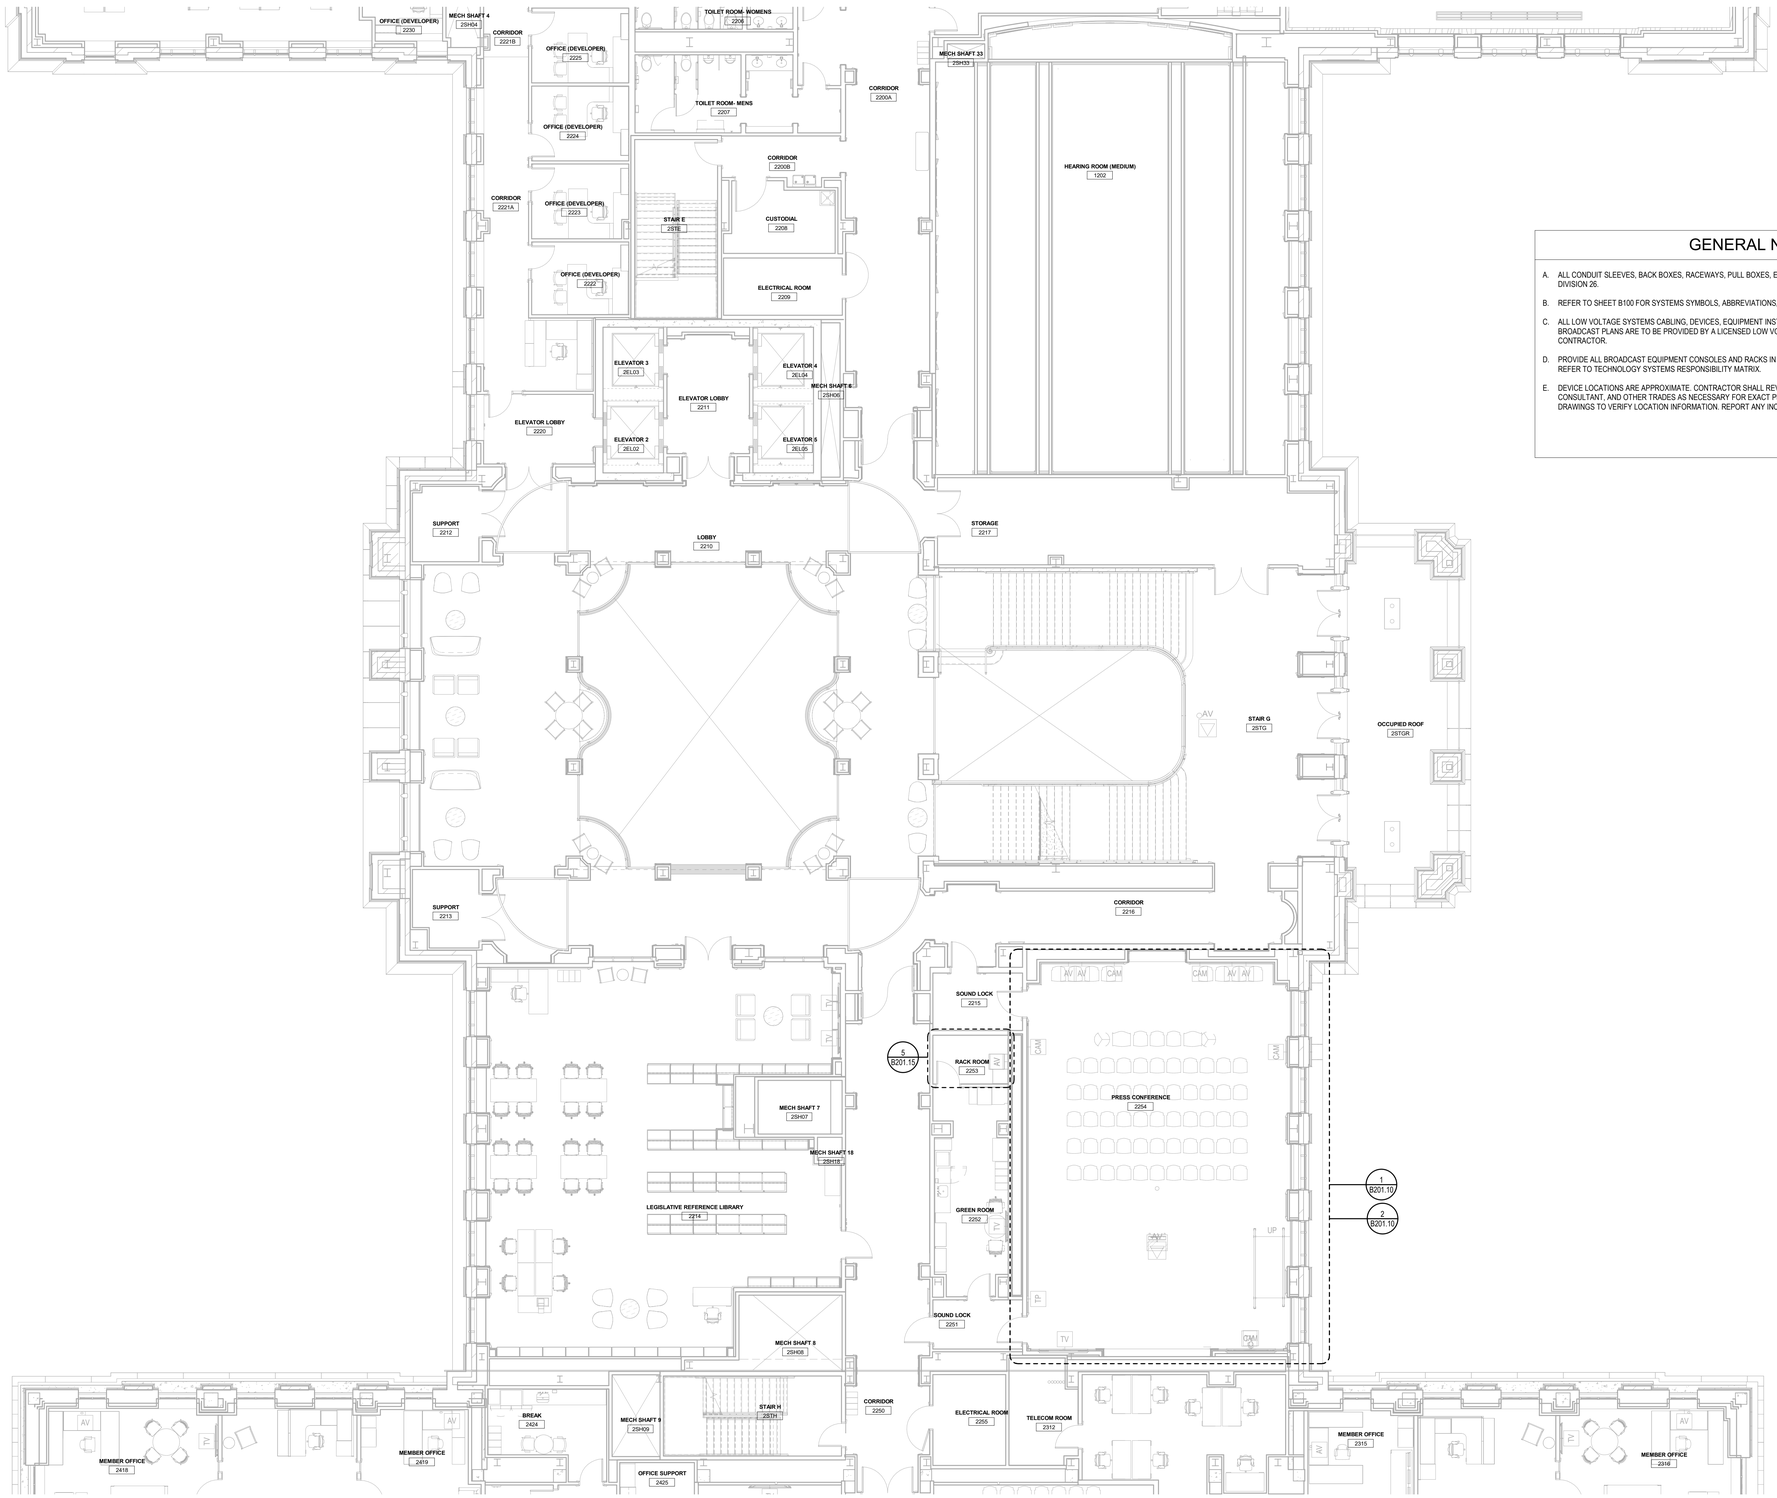

GENERAL NOTES

A. ALL CONDUIT SLEEVES, BACK BOXES, RACEWAYS, PULL BOXES, ETC. FOR BROADCAST ROUGH-INS ARE PROVIDED BY DIVISION 26.

B. REFER TO SHEET B100 FOR SYSTEMS SYMBOLS, ABBREVIATIONS, AND PROJECT GENERAL NOTES.

C. ALL LOW VOLTAGE SYSTEMS CABLING, DEVICES, EQUIPMENT INSTALLATION, CONNECTIONS AND TESTING FOR BROADCAST PLANS ARE TO BE PROVIDED BY A LICENSED LOW VOLTAGE/POWER LIMITED COMMUNICATIONS CONTRACTOR.

D. PROVIDE ALL BROADCAST EQUIPMENT CONSOLES AND RACKS IN ROOM LOCATIONS SHOWN ON BROADCAST PLANS. REFER TO TECHNOLOGY SYSTEMS RESPONSIBILITY MATRIX.

E. DEVICE LOCATIONS ARE APPROXIMATE. CONTRACTOR SHALL REVIEW CONDITIONS AND COORDINATE WITH ARCHITECT, CONSULTANT, AND OTHER TRADES AS NECESSARY FOR EXACT PLACEMENT. SEE ARCHITECTUAL AND ELECTRICAL DRAWINGS TO VERIFY LOCATION INFORMATION. REPORT ANY INCONSISTENCIES BETWEEN DRAWINGS TO CONSULTANT.

1 2.2 SECOND LEVEL - ZONE 2 - BROADCAST SYSTEMS PLAN

SCALE: 1/8" = 1'-0"

3/31/2026 9:15:15 AM

100 REV DR MARTIN LUTHER KING JR BOULEVARD #72
SAINT PAUL, MN 55155
651.296.8890

FINEPOINT TECH
416 GATEWAY BLVD.
BURNSVILLE, MN 55337
612.254.7462
FINEPOINT.TECH

PROJECT: MN LEGISLATURE TV SYSTEM ACQUISITION PM PHASE 2
100 REV DR MARTIN LUTHER KING JR BOULEVARD, SAINT PAUL, MN 55155

PROJECT NUMBER: 0713923

PROJECT PHASE: CONSTRUCTION DOCUMENTS

ENGINEER STAMP:
REGISTERED COMMUNICATIONS DISTRIBUTION DESIGNER
Bicsi
David M Soukup
BICSI ID # 251975
Expires 12-31-28
RCDD

KEYPLAN:
N
ZONE 1 (ADDITION)
ZONE 2 (ADDITION)

REVISION:	DATE:
ISSUE FOR BID	2026-04-06

SHEET TITLE: SECOND LEVEL - ZONE 2 - BROADCAST SYSTEMS FLOOR PLAN

SHEET NO: B101.10

GENERAL NOTES


A. ALL CONDUIT SLEEVES, BACK BOXES, RACEWAYS, PULL BOXES, ETC. FOR BROADCAST ROUGH-INS ARE PROVIDED BY DIVISION 26.

B. REFER TO SHEET B100 FOR SYSTEMS SYMBOLS, ABBREVIATIONS, AND PROJECT GENERAL NOTES.

C. ALL LOW VOLTAGE SYSTEMS CABLING, DEVICES, EQUIPMENT INSTALLATION, CONNECTIONS AND TESTING FOR BROADCAST PLANS ARE TO BE PROVIDED BY A LICENSED LOW VOLTAGE/POWER LIMITED COMMUNICATIONS CONTRACTOR.

D. PROVIDE ALL BROADCAST EQUIPMENT CONSOLES AND RACKS IN ROOM LOCATIONS SHOWN ON BROADCAST PLANS. REFER TO TECHNOLOGY SYSTEMS RESPONSIBILITY MATRIX.

E. DEVICE LOCATIONS ARE APPROXIMATE. CONTRACTOR SHALL REVIEW CONDITIONS AND COORDINATE WITH ARCHITECT, CONSULTANT, AND OTHER TRADES AS NECESSARY FOR EXACT PLACEMENT. SEE ARCHITECTUAL AND ELECTRICAL DRAWINGS TO VERIFY LOCATION INFORMATION. REPORT ANY INCONSISTENCIES BETWEEN DRAWINGS TO CONSULTANT.

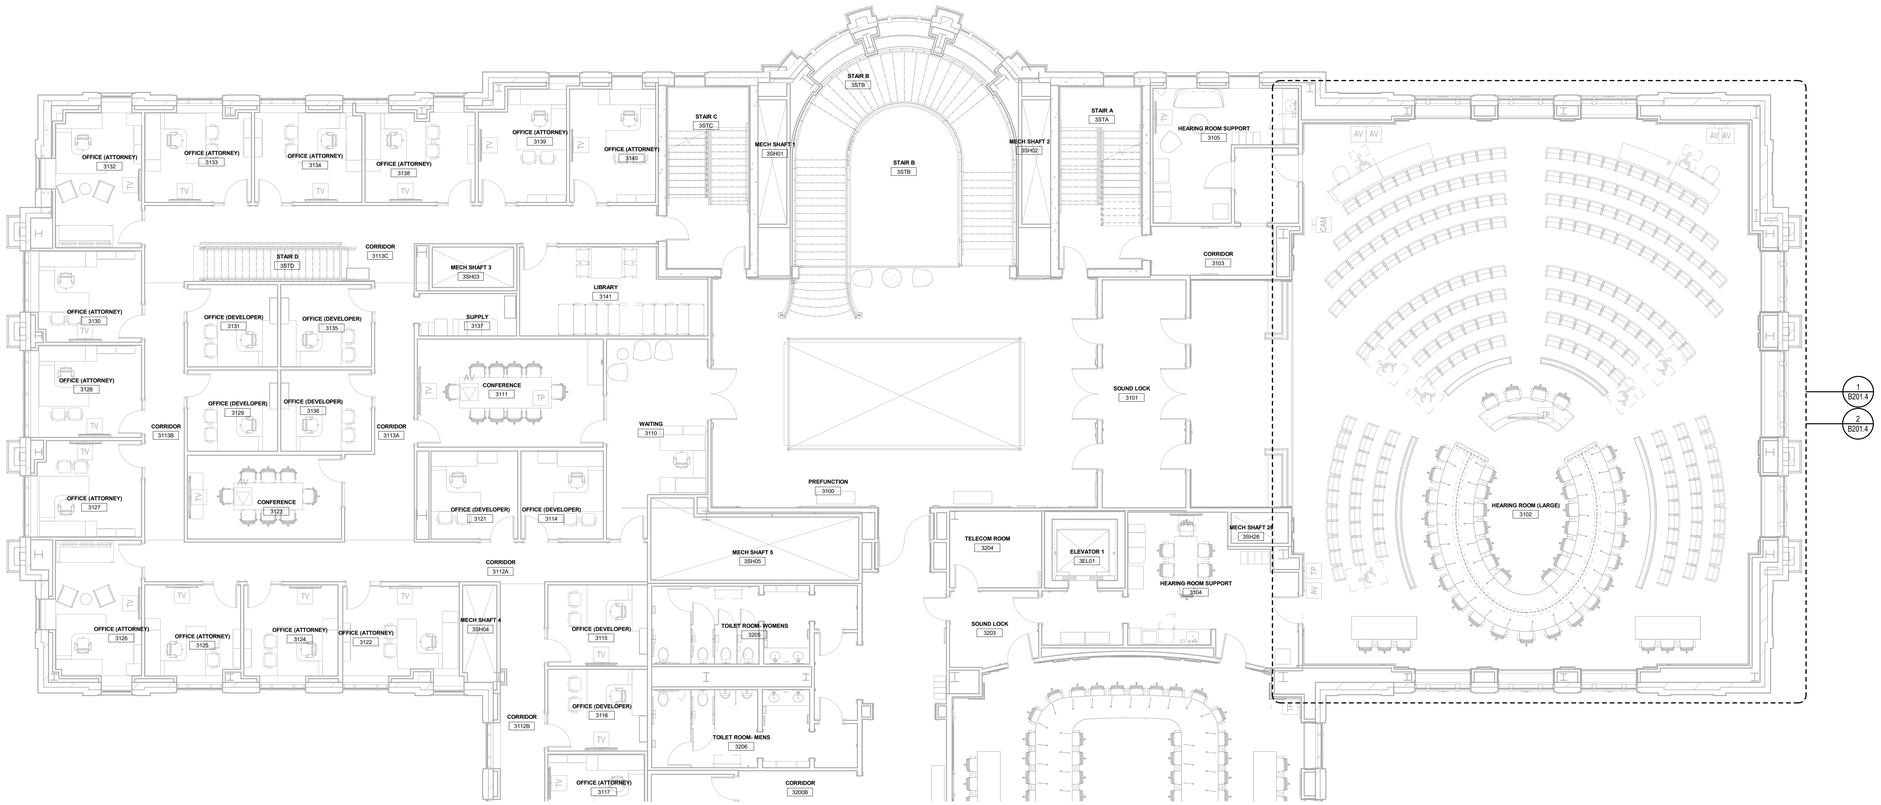

1 3.1 THIRD LEVEL - ZONE 1 - BROADCAST SYSTEMS PLAN

SCALE: 1/8" = 1'-0"

3/31/2026 9:15:19 AM

100 REV DR MARTIN LUTHER KING JR BOULEVARD #72
SAINT PAUL, MN 55155
651.296.8890

FINEPOINT TECH
416 GATEWAY BLVD.
BURNSVILLE, MN 55337
612.254.7462
FINEPOINT.TECH

PROJECT:
MN LEGISLATURE TV SYSTEM ACQUISITION PM PHASE 2
100 REV DR MARTIN LUTHER KING JR BOULEVARD, SAINT PAUL, MN 55155

PROJECT NUMBER:
0713923

PROJECT PHASE:
CONSTRUCTION DOCUMENTS


ENGINEER STAMP:
DESIGNED COMMUNICATIONS DISTRIBUTION DESIGNER
Bicsi
David M Soukup
BICSI ID # 251975
Expires 12-31-28
RCDD

KEYPLAN:
N
ZONE 1 (ADDITION)
ZONE 2 (ADDITION)

REVISION:	DATE:
ISSUE FOR BID	2026-04-06

SHEET TITLE:
THIRD LEVEL - ZONE 1 - BROADCAST SYSTEMS FLOOR PLAN

SHEET NO:
B101.11

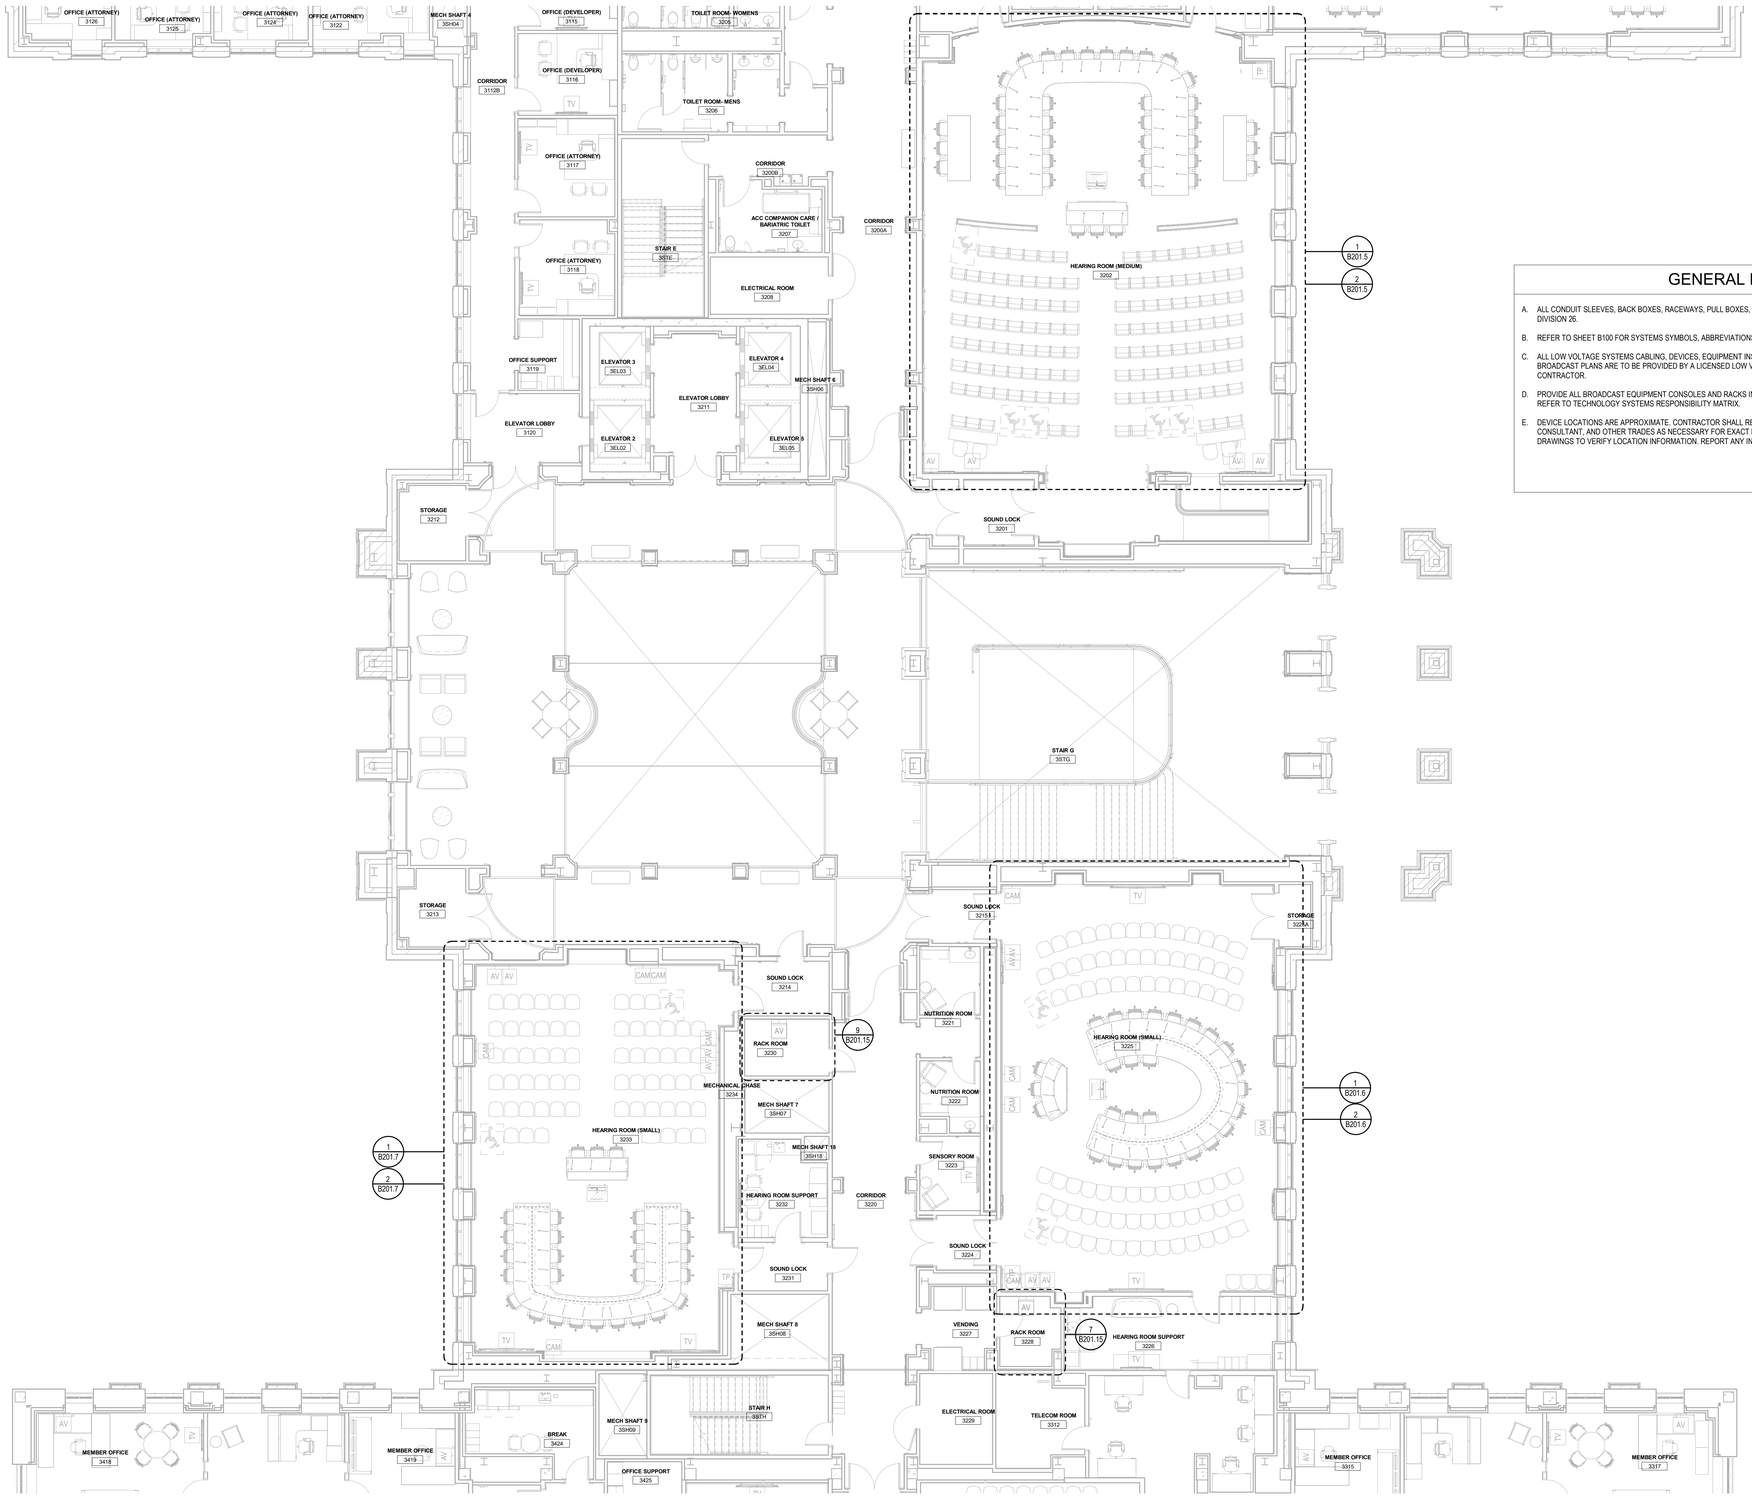

GENERAL NOTES

A. ALL CONDUIT SLEEVES, BACK BOXES, RACEWAYS, PULL BOXES, ETC. FOR BROADCAST ROUGH-INS ARE PROVIDED BY DIVISION 26.

B. REFER TO SHEET B100 FOR SYSTEMS SYMBOLS, ABBREVIATIONS, AND PROJECT GENERAL NOTES.

C. ALL LOW VOLTAGE SYSTEMS CABLING, DEVICES, EQUIPMENT INSTALLATION, CONNECTIONS AND TESTING FOR BROADCAST PLANS ARE TO BE PROVIDED BY A LICENSED LOW VOLTAGE/POWER LIMITED COMMUNICATIONS CONTRACTOR.

D. PROVIDE ALL BROADCAST EQUIPMENT CONSOLES AND RACKS IN ROOM LOCATIONS SHOWN ON BROADCAST PLANS. REFER TO TECHNOLOGY SYSTEMS RESPONSIBILITY MATRIX.

E. DEVICE LOCATIONS ARE APPROXIMATE. CONTRACTOR SHALL REVIEW CONDITIONS AND COORDINATE WITH ARCHITECT, CONSULTANT, AND OTHER TRADES AS NECESSARY FOR EXACT PLACEMENT. SEE ARCHITECTUAL AND ELECTRICAL DRAWINGS TO VERIFY LOCATION INFORMATION. REPORT ANY INCONSISTENCIES BETWEEN DRAWINGS TO CONSULTANT.

1 3.2 THIRD LEVEL - ZONE 2 - BROADCAST SYSTEMS PLAN

SCALE: 1/8" = 1'-0"

3/31/2026 9:15:23 AM

100 REV DR MARTIN LUTHER KING JR BOULEVARD #72
SAINT PAUL, MN 55155
651.296.8890

FINEPOINT TECH

416 GATEWAY BLVD.
BURNSVILLE, MN 55337
612.254.7462
FINEPOINT.TECH

PROJECT:
MN LEGISLATURE TV SYSTEM ACQUISITION PM PHASE 2
100 REV DR MARTIN LUTHER KING JR BOULEVARD, SAINT PAUL, MN 55155

PROJECT NUMBER:
0713923

PROJECT PHASE:
CONSTRUCTION DOCUMENTS

ENGINEER STAMP:
REGISTERED COMMUNICATIONS DISTRIBUTION DESIGNER
Bicsi
David M Soukup
BICSI ID # 251975
Expires 12-31-26
RCDD

KEYPLAN:
N
ZONE 1 (ADDITION)
ZONE 2 (ADDITION)

REVISION:	DATE:
ISSUE FOR BID	2026-04-06

SHEET TITLE:
THIRD LEVEL - ZONE 2 - BROADCAST SYSTEMS FLOOR PLAN

SHEET NO:
B101.12

GENERAL NOTES


A. ALL CONDUIT SLEEVES, BACK BOXES, RACEWAYS, PULL BOXES, ETC. FOR BROADCAST ROUGH-INS ARE PROVIDED BY DIVISION 26.

B. REFER TO SHEET B100 FOR SYSTEMS SYMBOLS, ABBREVIATIONS, AND PROJECT GENERAL NOTES.

C. ALL LOW VOLTAGE SYSTEMS CABLING, DEVICES, EQUIPMENT INSTALLATION, CONNECTIONS AND TESTING FOR BROADCAST PLANS ARE TO BE PROVIDED BY A LICENSED LOW VOLTAGE/POWER LIMITED COMMUNICATIONS CONTRACTOR.

D. PROVIDE ALL BROADCAST EQUIPMENT CONSOLES AND RACKS IN ROOM LOCATIONS SHOWN ON BROADCAST PLANS. REFER TO TECHNOLOGY SYSTEMS RESPONSIBILITY MATRIX.

E. DEVICE LOCATIONS ARE APPROXIMATE. CONTRACTOR SHALL REVIEW CONDITIONS AND COORDINATE WITH ARCHITECT, CONSULTANT, AND OTHER TRADES AS NECESSARY FOR EXACT PLACEMENT. SEE ARCHITECTUAL AND ELECTRICAL DRAWINGS TO VERIFY LOCATION INFORMATION. REPORT ANY INCONSISTENCIES BETWEEN DRAWINGS TO CONSULTANT.

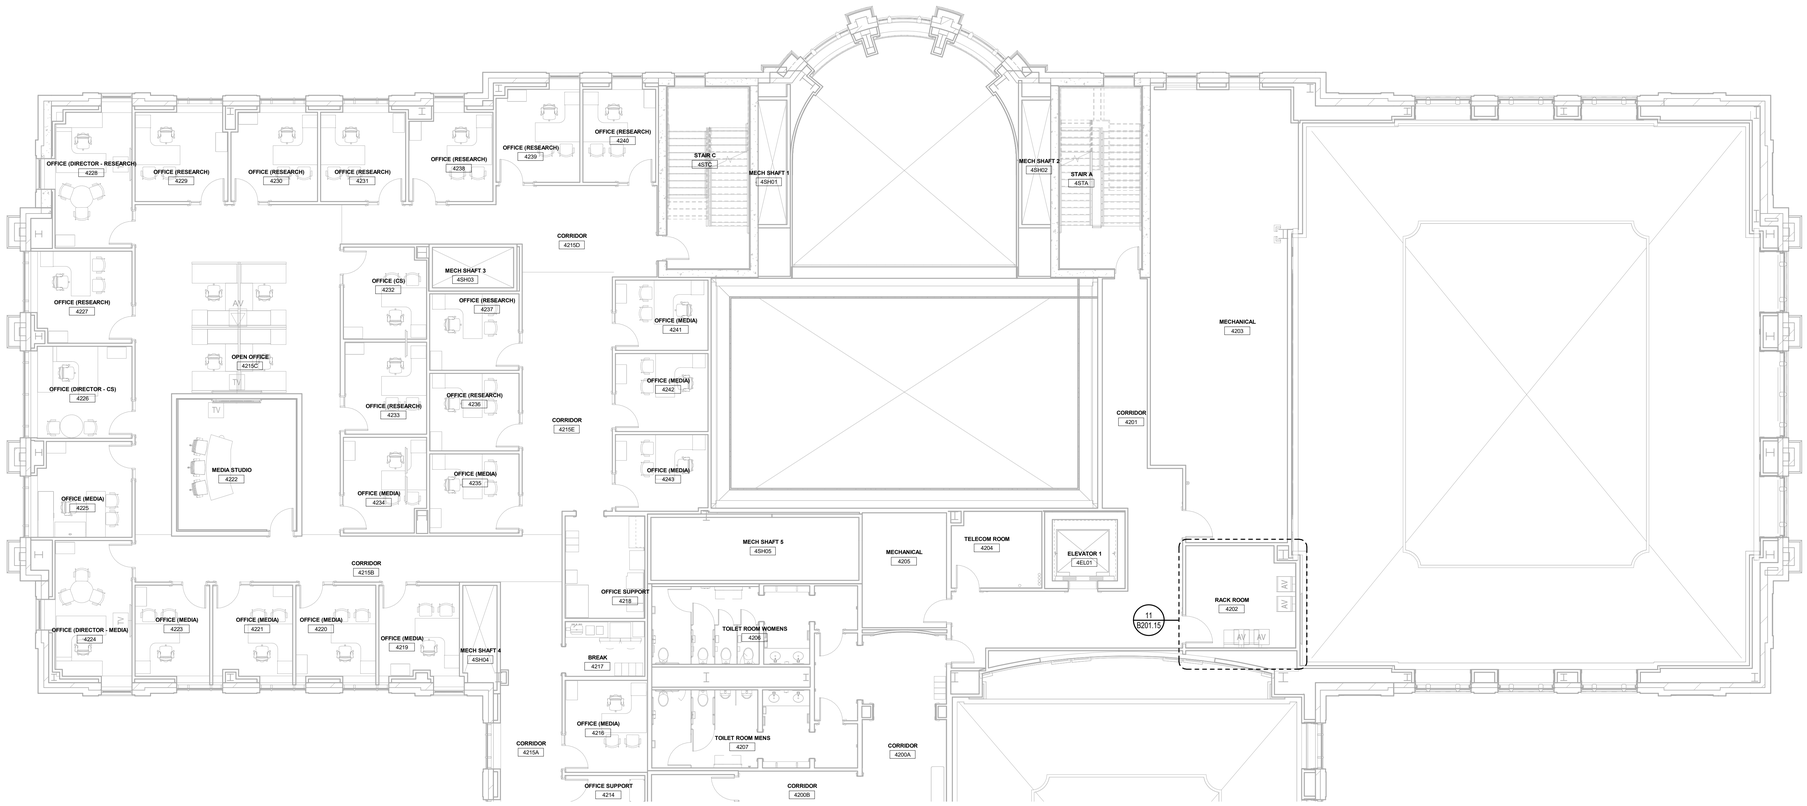

1 4.1 FOURTH LEVEL - ZONE 1 - BROADCAST SYSTEMS PLAN

SCALE: 1/8" = 1'-0"

3/31/2026 9:15:25 AM

100 REV DR MARTIN LUTHER KING JR BOULEVARD #72
SAINT PAUL, MN 55155
651.296.8890

FINEPOINT TECH
416 GATEWAY BLVD.
BURNSVILLE, MN 55337
612.254.7462
FINEPOINT.TECH

PROJECT: MN LEGISLATURE TV SYSTEM ACQUISITION PM PHASE 2
100 REV DR MARTIN LUTHER KING JR BOULEVARD, SAINT PAUL, MN 55155

PROJECT NUMBER: 0713923

PROJECT PHASE: CONSTRUCTION DOCUMENTS


ENGINEER STAMP:
REGISTERED COMMUNICATIONS DISTRIBUTION DESIGNER
Bicsi
David M Soukup
BICSI ID # 251975
Expires 12-31-28
RCDD

KEYPLAN:
N
ZONE 1 (ADDITION)
ZONE 2 (ADDITION)

REVISION:	DATE:
ISSUE FOR BID	2026-04-06

SHEET TITLE: FOURTH LEVEL - ZONE 1 - BROADCAST SYSTEMS FLOOR PLAN

SHEET NO: B101.13

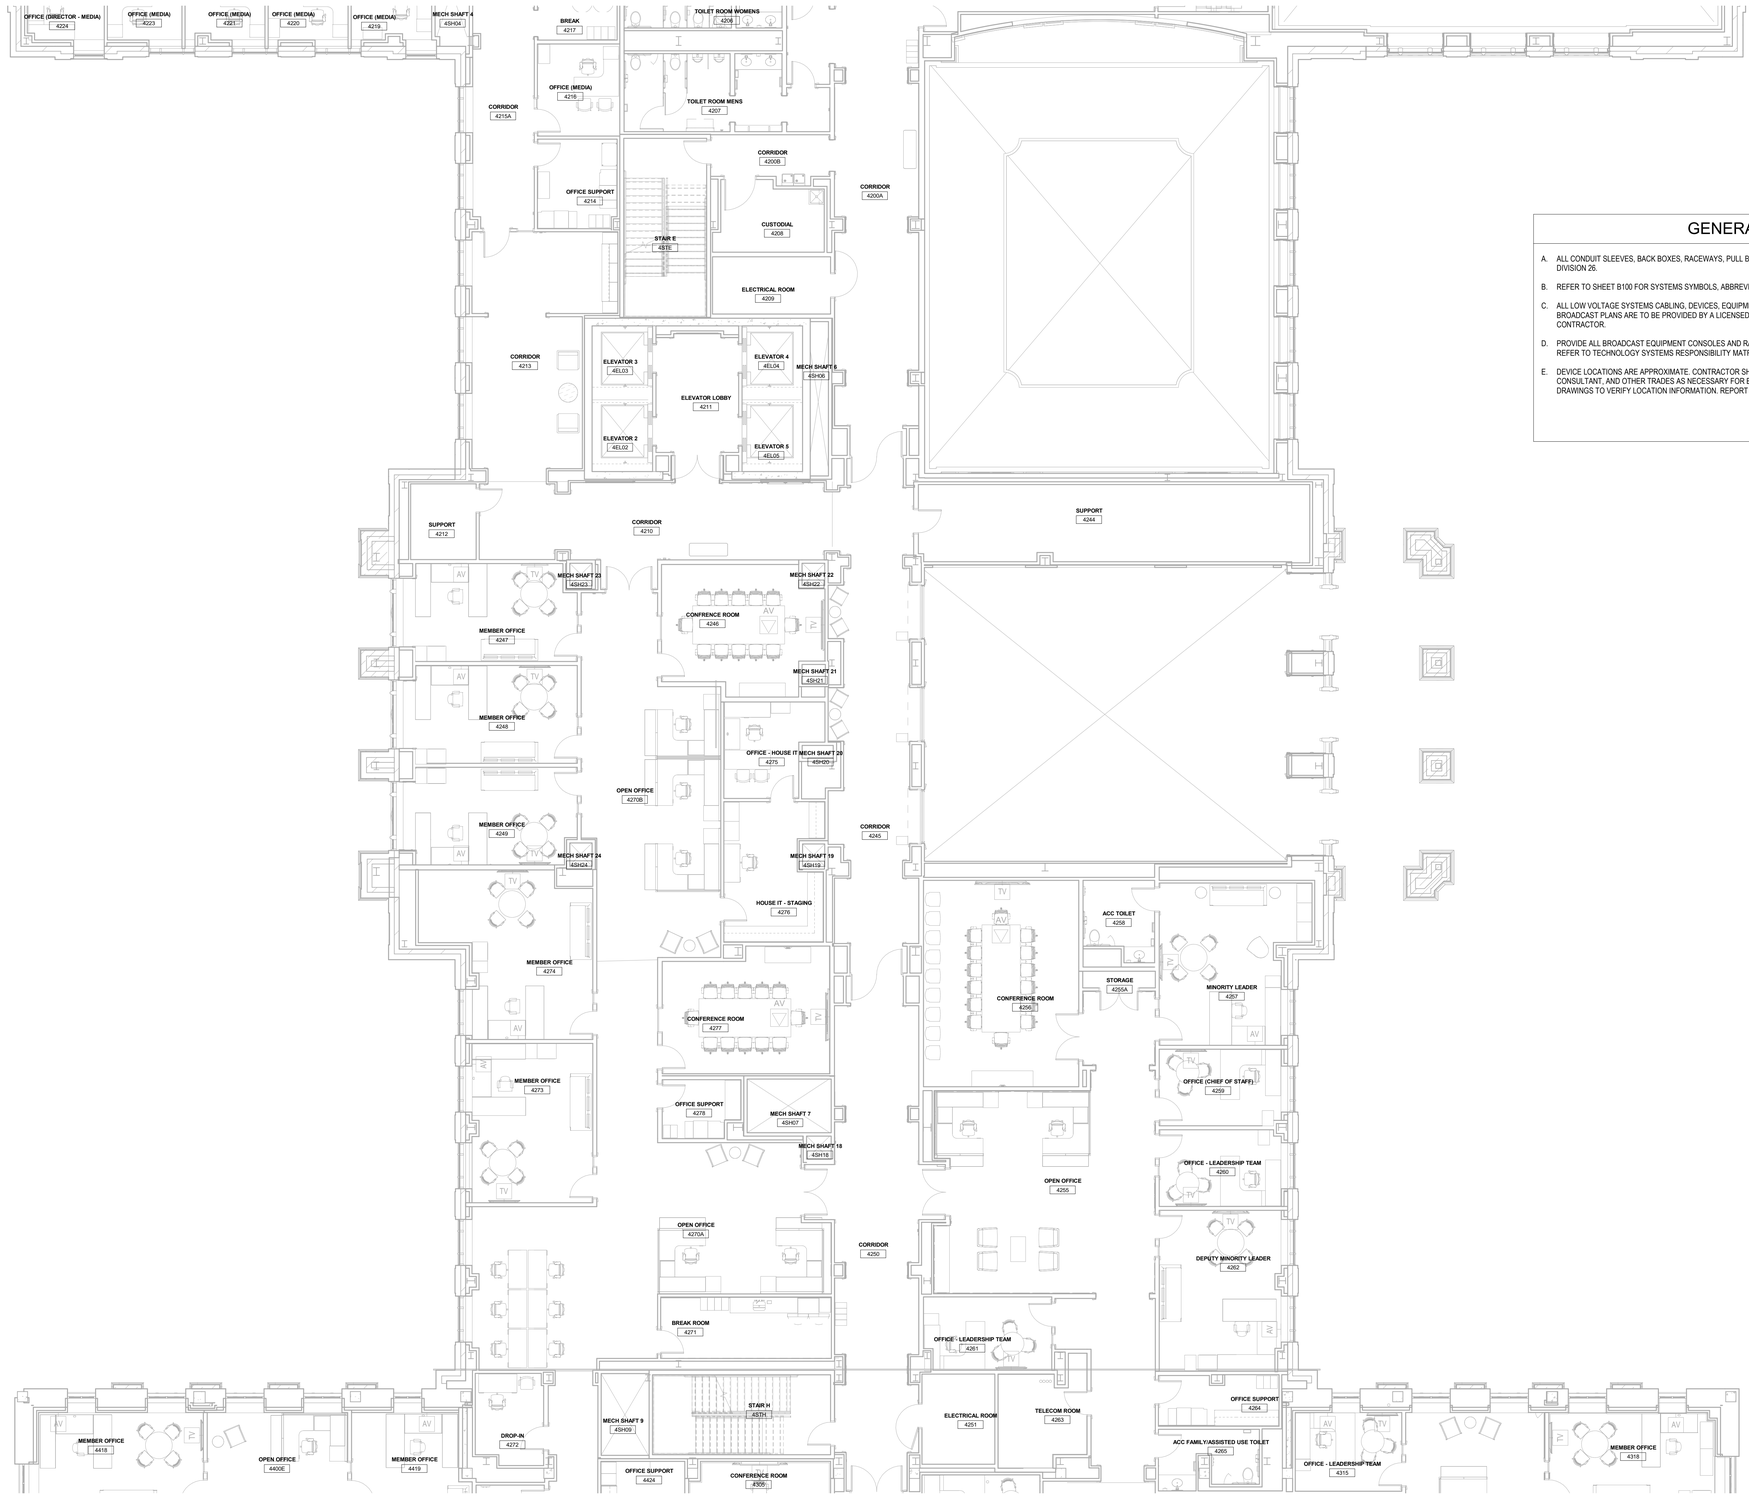

GENERAL NOTES

A. ALL CONDUIT SLEEVES, BACK BOXES, RACEWAYS, PULL BOXES, ETC. FOR BROADCAST ROUGH-INS ARE PROVIDED BY DIVISION 26.

B. REFER TO SHEET B100 FOR SYSTEMS SYMBOLS, ABBREVIATIONS, AND PROJECT GENERAL NOTES.

C. ALL LOW VOLTAGE SYSTEMS CABLING, DEVICES, EQUIPMENT INSTALLATION, CONNECTIONS AND TESTING FOR BROADCAST PLANS ARE TO BE PROVIDED BY A LICENSED LOW VOLTAGE/POWER LIMITED COMMUNICATIONS CONTRACTOR.

D. PROVIDE ALL BROADCAST EQUIPMENT CONSOLES AND RACKS IN ROOM LOCATIONS SHOWN ON BROADCAST PLANS. REFER TO TECHNOLOGY SYSTEMS RESPONSIBILITY MATRIX.

E. DEVICE LOCATIONS ARE APPROXIMATE. CONTRACTOR SHALL REVIEW CONDITIONS AND COORDINATE WITH ARCHITECT, CONSULTANT, AND OTHER TRADES AS NECESSARY FOR EXACT PLACEMENT. SEE ARCHITECTUAL AND ELECTRICAL DRAWINGS TO VERIFY LOCATION INFORMATION. REPORT ANY INCONSISTENCIES BETWEEN DRAWINGS TO CONSULTANT.

1 4.2 FOURTH LEVEL - ZONE 2 - BROADCAST SYSTEMS PLAN
SCALE: 1/8" = 1'-0"

3/31/2026 9:15:28 AM

100 REV DR MARTIN LUTHER KING JR BOULEVARD #72
SAINT PAUL, MN 55155
651.296.8890

FINEPOINT TECH
416 GATEWAY BLVD.
BURNSVILLE, MN 55337
612.254.7462
FINEPOINT.TECH

PROJECT:
MN LEGISLATURE TV SYSTEM ACQUISITION PM PHASE 2
100 REV DR MARTIN LUTHER KING JR BOULEVARD, SAINT PAUL, MN 55155

PROJECT NUMBER:
0713923

PROJECT PHASE:
CONSTRUCTION DOCUMENTS

ENGINEER STAMP:
ACCREDITED COMMUNICATIONS DISTRIBUTION DESIGNER
BICSI
David M Soukup
BICSI ID # 251975
Expires 12-31-28
RCDD

KEYPLAN:
N
ZONE 1 (ADDITION)
ZONE 2 (ADDITION)

REVISION:	DATE:
ISSUE FOR BID	2026-04-06

SHEET TITLE:
FOURTH LEVEL - ZONE 2 - BROADCAST SYSTEMS FLOOR PLAN

SHEET NO:
B101.14

GENERAL NOTES


A. ALL CONDUIT SLEEVES, BACK BOXES, RACEWAYS, PULL BOXES, ETC. FOR BROADCAST ROUGH-INS ARE PROVIDED BY DIVISION 26.

B. REFER TO SHEET B100 FOR SYSTEMS SYMBOLS, ABBREVIATIONS, AND PROJECT GENERAL NOTES.

C. ALL LOW VOLTAGE SYSTEMS CABLING, DEVICES, EQUIPMENT INSTALLATION, CONNECTIONS AND TESTING FOR BROADCAST PLANS ARE TO BE PROVIDED BY A LICENSED LOW VOLTAGE/POWER LIMITED COMMUNICATIONS CONTRACTOR.

D. PROVIDE ALL BROADCAST EQUIPMENT CONSOLES AND RACKS IN ROOM LOCATIONS SHOWN ON BROADCAST PLANS. REFER TO TECHNOLOGY SYSTEMS RESPONSIBILITY MATRIX.

E. DEVICE LOCATIONS ARE APPROXIMATE. CONTRACTOR SHALL REVIEW CONDITIONS AND COORDINATE WITH ARCHITECT, CONSULTANT, AND OTHER TRADES AS NECESSARY FOR EXACT PLACEMENT. SEE ARCHITECTUAL AND ELECTRICAL DRAWINGS TO VERIFY LOCATION INFORMATION. REPORT ANY INCONSISTENCIES BETWEEN DRAWINGS TO CONSULTANT.

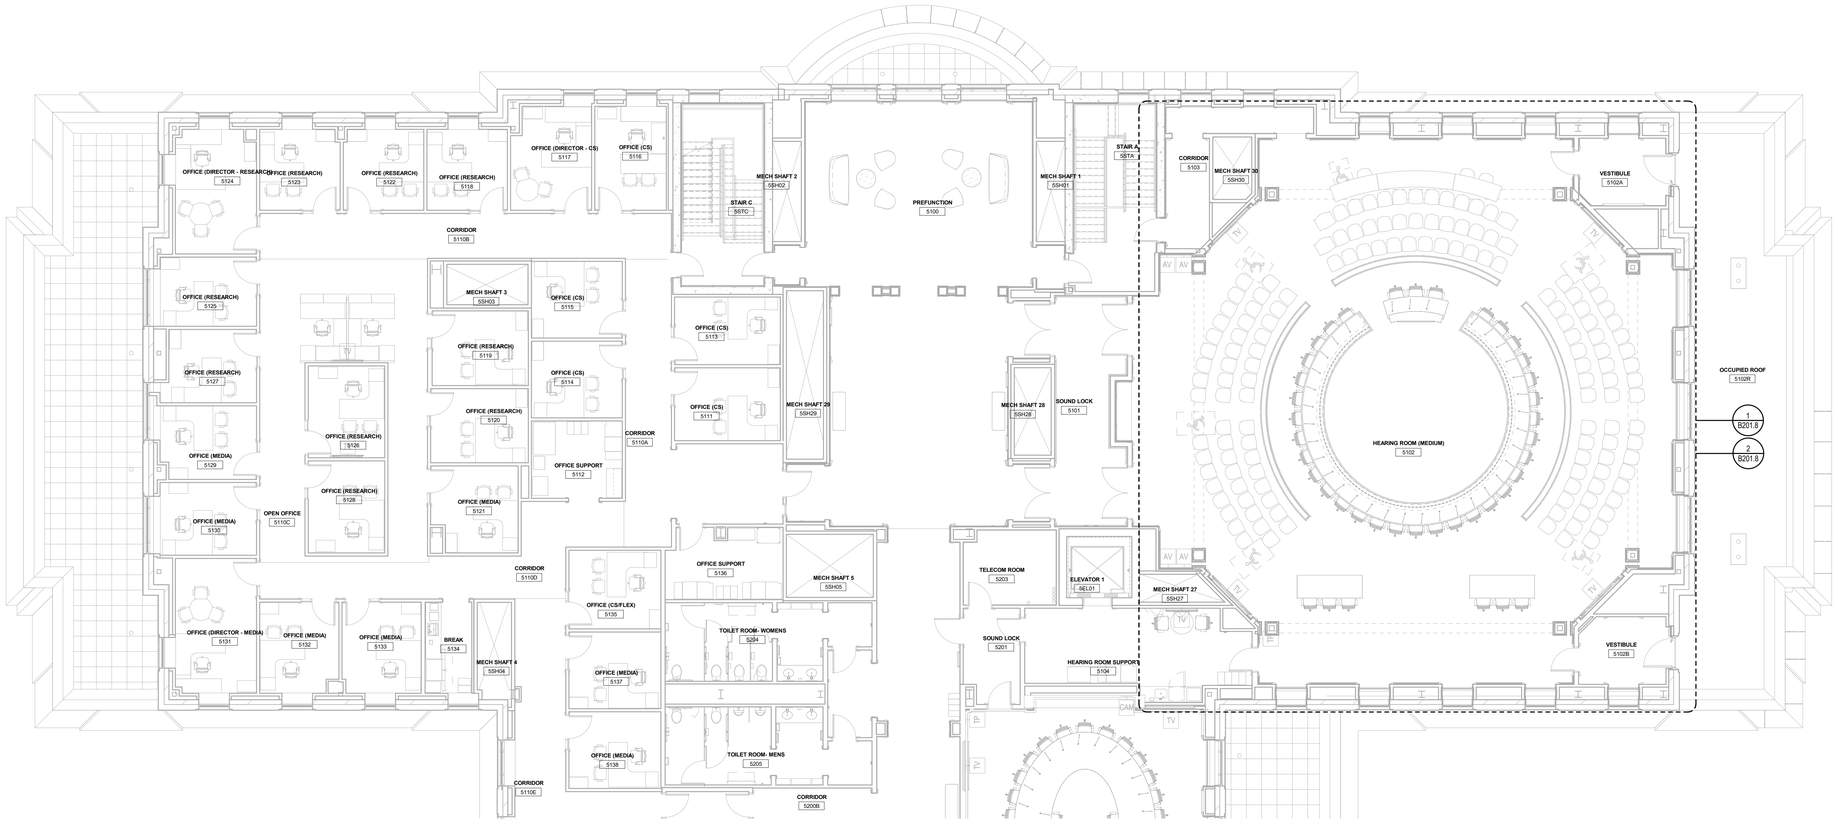

1 5.1 FIFTH LEVEL - ZONE 1 - BROADCAST SYSTEMS PLAN

SCALE: 1/8" = 1'-0"

3/31/2026 9:15:31 AM

100 REV DR MARTIN LUTHER KING JR BOULEVARD #72
SAINT PAUL, MN 55155
651.296.8890

FINEPOINT TECH
416 GATEWAY BLVD.
BURNSVILLE, MN 55337
612.254.7462
FINEPOINT.TECH

PROJECT:
MN LEGISLATURE TV SYSTEM ACQUISITION PM PHASE 2
100 REV DR MARTIN LUTHER KING JR BOULEVARD, SAINT PAUL, MN 55155

PROJECT NUMBER:
0713923

PROJECT PHASE:
CONSTRUCTION DOCUMENTS


ENGINEER STAMP:
NICETF CERTIFIED COMMUNICATIONS DISTRIBUTION DESIGNER
Bicsi
David M Soukup
BICSI ID # 251975
Expires 12-31-28
RCDD

KEYPLAN:
N
ZONE 1 (ADDITION)
ZONE 2 (ADDITION)

REVISION:	DATE:
ISSUE FOR BID	2026-04-06

SHEET TITLE:
FIFTH LEVEL - ZONE 1 - BROADCAST SYSTEMS FLOOR PLAN

SHEET NO:
B101.15

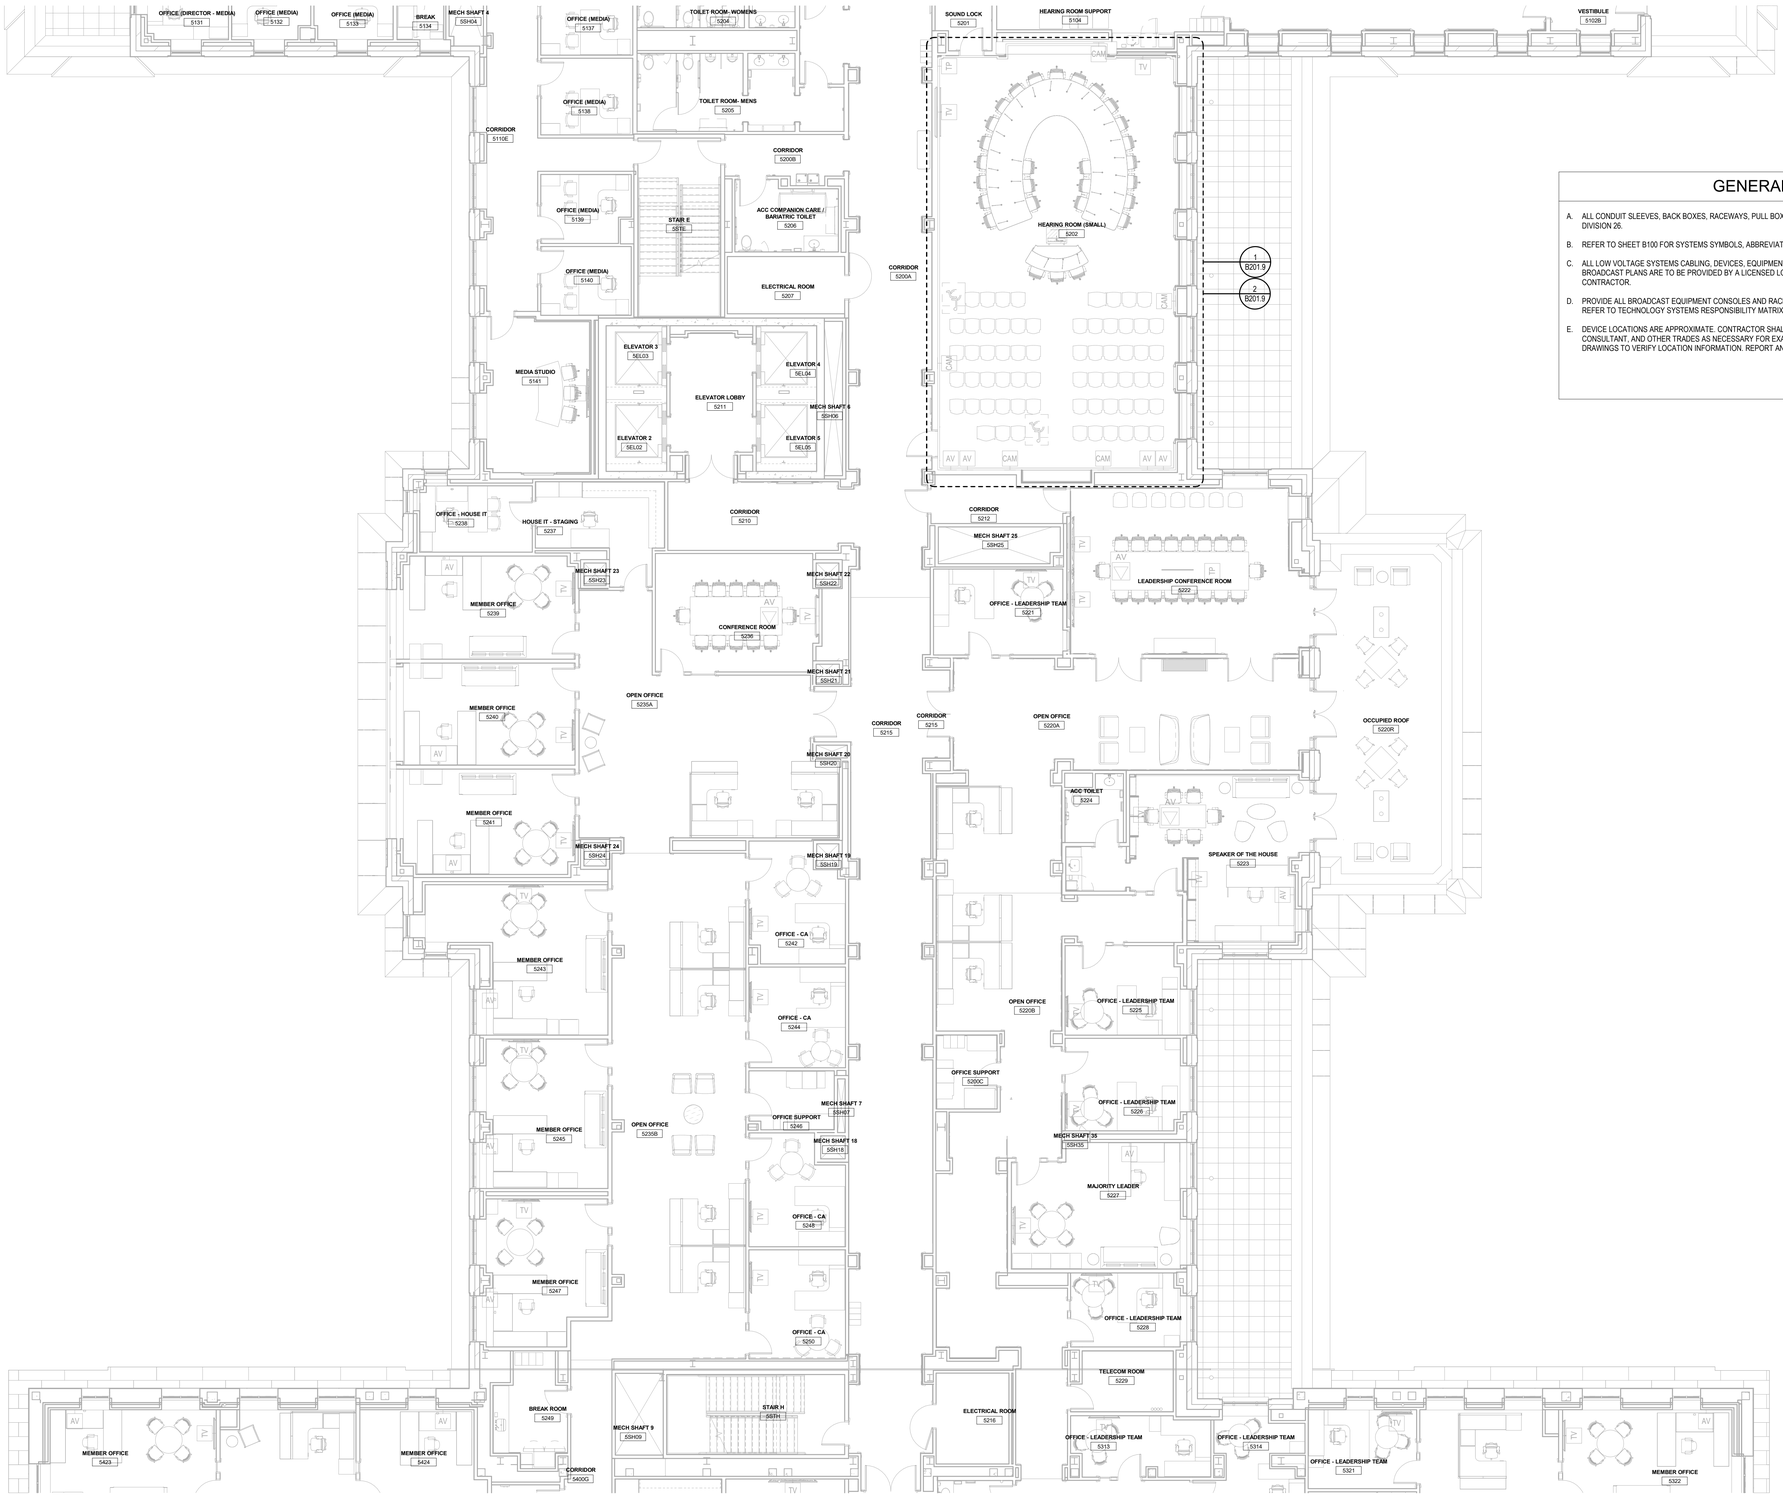

1 5.2 FIFTH LEVEL - ZONE 2 - BROADCAST SYSTEMS PLAN

SCALE: 1/8" = 1'-0"

GENERAL NOTES

A. ALL CONDUIT SLEEVES, BACK BOXES, RACEWAYS, PULL BOXES, ETC. FOR BROADCAST ROUGH-INS ARE PROVIDED BY DIVISION 26.

B. REFER TO SHEET B100 FOR SYSTEMS SYMBOLS, ABBREVIATIONS, AND PROJECT GENERAL NOTES.

C. ALL LOW VOLTAGE SYSTEMS CABLING, DEVICES, EQUIPMENT INSTALLATION, CONNECTIONS AND TESTING FOR BROADCAST PLANS ARE TO BE PROVIDED BY A LICENSED LOW VOLTAGE/POWER LIMITED COMMUNICATIONS CONTRACTOR.

D. PROVIDE ALL BROADCAST EQUIPMENT CONSOLES AND RACKS IN ROOM LOCATIONS SHOWN ON BROADCAST PLANS. REFER TO TECHNOLOGY SYSTEMS RESPONSIBILITY MATRIX.

E. DEVICE LOCATIONS ARE APPROXIMATE. CONTRACTOR SHALL REVIEW CONDITIONS AND COORDINATE WITH ARCHITECT, CONSULTANT, AND OTHER TRADES AS NECESSARY FOR EXACT PLACEMENT. SEE ARCHITECTUAL AND ELECTRICAL DRAWINGS TO VERIFY LOCATION INFORMATION. REPORT ANY INCONSISTENCIES BETWEEN DRAWINGS TO CONSULTANT.

100 REV DR MARTIN LUTHER KING JR BOULEVARD #72
SAINT PAUL, MN 55155
651.296.8890

FINEPOINT TECH
416 GATEWAY BLVD.
BURNSVILLE, MN 55337
612.254.7462
FINEPOINT.TECH

PROJECT: MN LEGISLATURE TV SYSTEM ACQUISITION PM PHASE 2
100 REV DR MARTIN LUTHER KING JR BOULEVARD, SAINT PAUL, MN 55155

PROJECT NUMBER: 0713923

PROJECT PHASE: CONSTRUCTION DOCUMENTS

ENGINEER STAMP:
REGISTERED COMMUNICATIONS DISTRIBUTION DESIGNER
Bicsi
David M Soukup
BICSI ID # 251975
Expires 12-31-28
RCDD

KEYPLAN:
N
ZONE 1 (ADDITION)
ZONE 2 (ADDITION)

REVISION:	DATE:
ISSUE FOR BID	2026-04-06


SHEET TITLE: FIFTH LEVEL - ZONE 2 - BROADCAST SYSTEMS FLOOR PLAN

SHEET NO: B101.16

3/31/2026 9:15:35 AM

KEYED NOTES

1. SECURITY CAMERA BY OTHERS.
2. 1-1/4" CONDUIT PATHWAY TO NEMA TYPE 4X 18"X18"X4" SURFACE MOUNTED ENCLOSURE DEDICATED TO BROADCAST SYSTEM GPS AND ATSC ANTENNA CABLING PROVIDED BY ECTC. CONDUIT PATHWAY TO NEAREST TR. PROVIDE REQUIRED FIRE RATED SYSTEM AND WEATHERPROOFING AT PENETRATIONS. PROVIDE NON-PENETRATING ROOF MOUNT WITH BALLAST WHERE POSSIBLE.
3. DAS BY OTHERS.
4. 1-1/4" CONDUIT PATHWAY TO NEMA TYPE 4X 18"X18"X4" SURFACE MOUNTED ENCLOSURE DEDICATED TO BROADCAST SYSTEM CAP CAM CABLING PROVIDED BY ECTC. CONDUIT PATHWAY TO NEAREST TR. PROVIDE REQUIRED FIRE RATED SYSTEM AND WEATHERPROOFING AT PENETRATIONS. PROVIDE NON-PENETRATING ROOF MOUNT WITH BALLAST WHERE POSSIBLE.

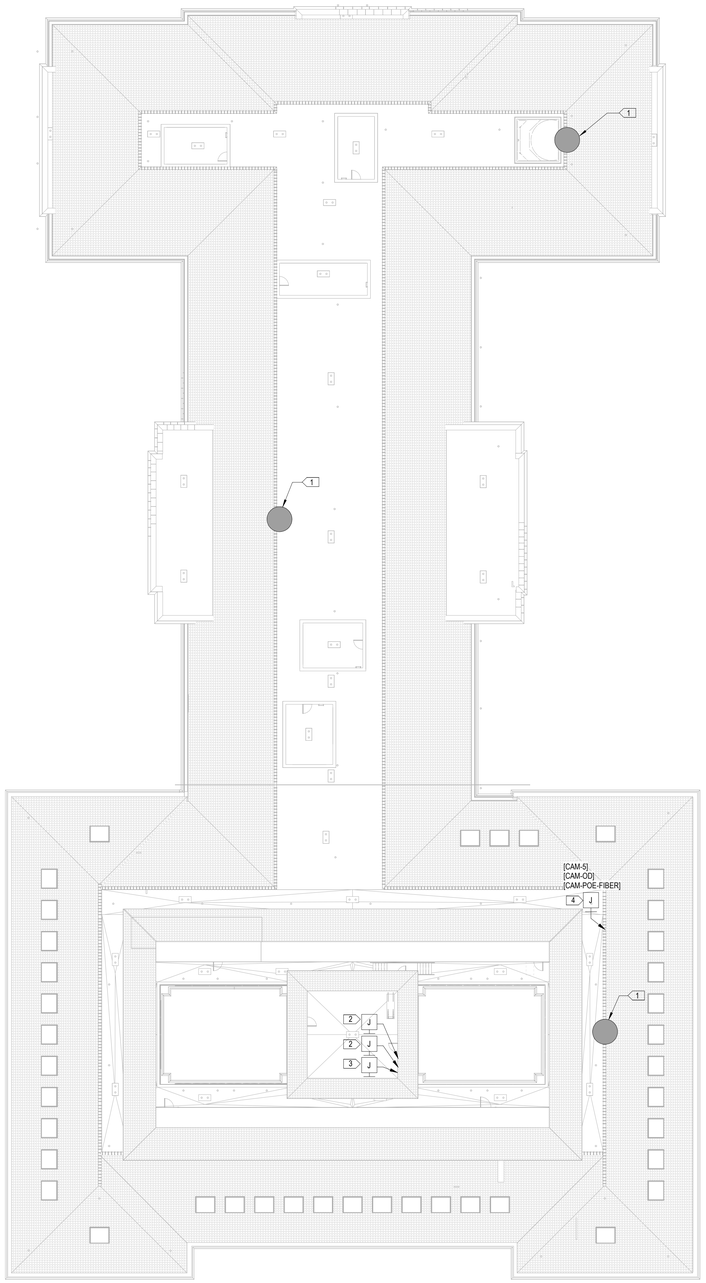

1 ROOF PLAN - ALL ZONES - BROADCAST SYSTEMS PLAN
SCALE: 1" = 20'-0"

100 REV DR MARTIN LUTHER KING JR BOULEVARD #72
SAINT PAUL, MN 55155
651.296.8890

FINEPOINT TECH
416 GATEWAY BLVD.
BURNSVILLE, MN 55337
612.254.7462
FINEPOINT.TECH

PROJECT:
MN LEGISLATURE TV SYSTEM ACQUISITION PM PHASE 2
100 REV DR MARTIN LUTHER KING JR BOULEVARD, SAINT PAUL, MN 55155

PROJECT NUMBER:
0713923

PROJECT PHASE:
CONSTRUCTION DOCUMENTS

ENGINEER STAMP:
REGISTERED COMMUNICATIONS DISTRIBUTION DESIGNER
Bicsi
David M Soukup
BICSI ID # 2515975
Expires 12-31-26
RCDD

KEYPLAN:
N

REVISION:	DATE:
ISSUE FOR BID	2026-04-06

SHEET TITLE:
ROOF PLAN - ALL ZONES - BROADCAST SYSTEMS PLAN

SHEET NO:
B101.17

3/31/2026 9:15:38 AM

KEYED NOTES

1. AV CAMERA PROVIDED AND INSTALLED BY AV CONTRACTOR.

GENERAL NOTES


A. ALL CONDUIT SLEEVES, BACK BOXES, RACEWAYS, PULL BOXES, ETC. FOR BROADCAST ROUGH-INS ARE PROVIDED BY DIVISION 26.

B. REFER TO SHEET B100 FOR SYSTEMS SYMBOLS, ABBREVIATIONS, AND PROJECT GENERAL NOTES.


C. ALL LOW VOLTAGE SYSTEMS CABLING, DEVICES, EQUIPMENT INSTALLATION, CONNECTIONS AND TESTING FOR BROADCAST PLANS ARE TO BE PROVIDED BY A LICENSED LOW VOLTAGE/POWER LIMITED COMMUNICATIONS CONTRACTOR.

D. PROVIDE ALL BROADCAST EQUIPMENT CONSOLES AND RACKS IN ROOM LOCATIONS SHOWN ON BROADCAST PLANS. REFER TO TECHNOLOGY SYSTEMS RESPONSIBILITY MATRIX.

E. DEVICE LOCATIONS ARE APPROXIMATE. CONTRACTOR SHALL REVIEW CONDITIONS AND COORDINATE WITH ARCHITECT, CONSULTANT, AND OTHER TRADES AS NECESSARY FOR EXACT PLACEMENT. SEE ARCHITECTUAL AND ELECTRICAL DRAWINGS TO VERIFY LOCATION INFORMATION. REPORT ANY INCONSISTENCIES BETWEEN DRAWINGS TO CONSULTANT.

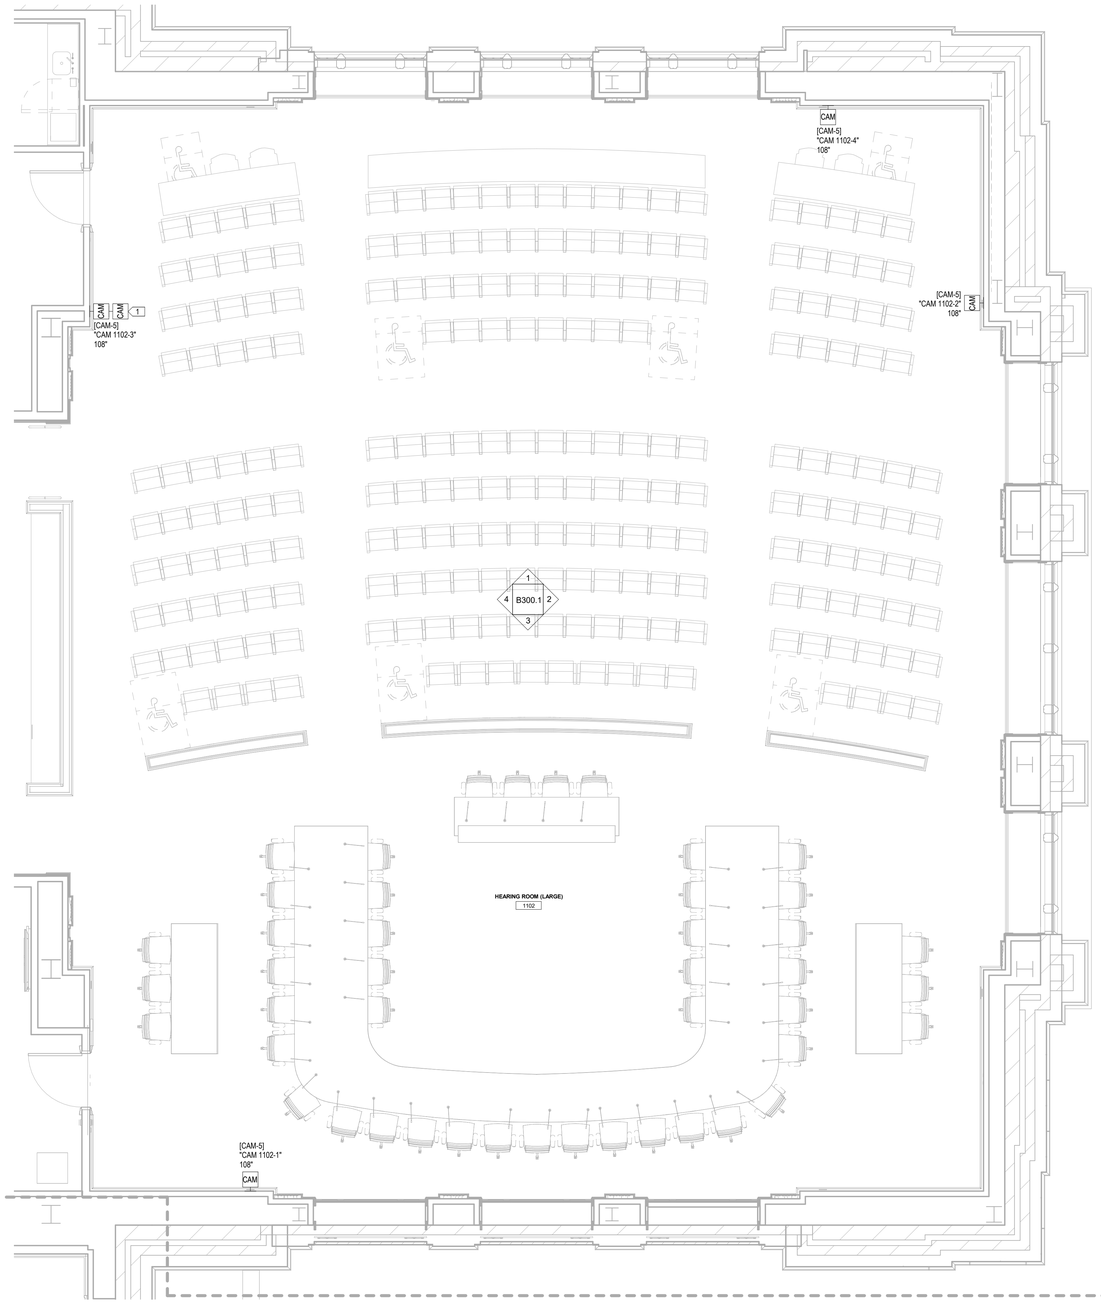

1 FIRST LEVEL - ENLARGED HEARING ROOM 1102
SCALE: 1/4" = 1'-0"

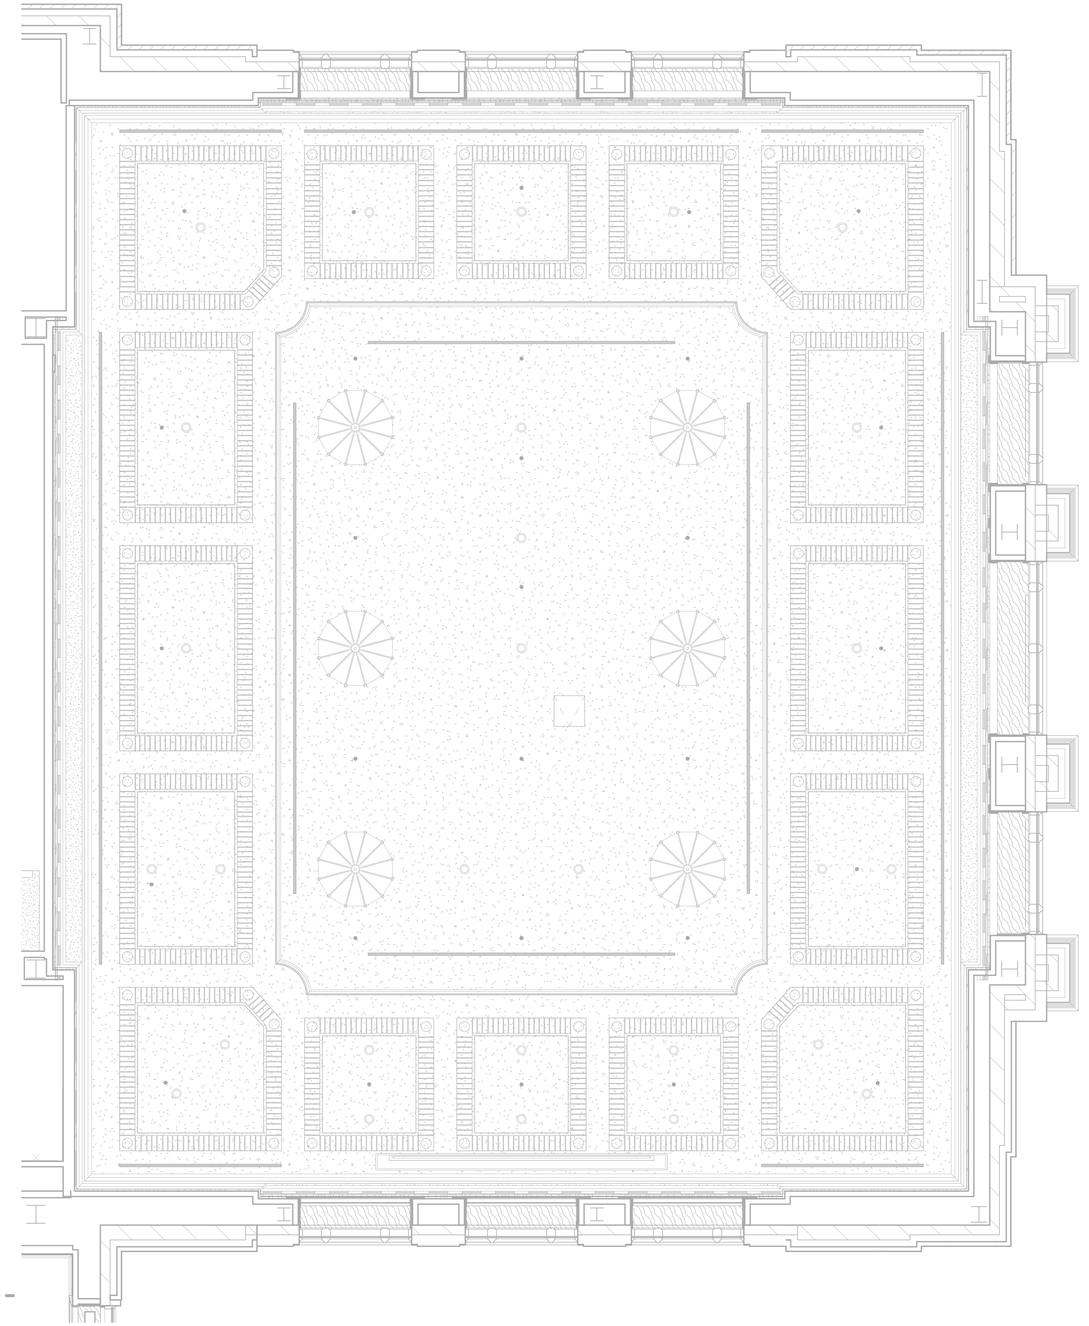

2 FIRST LEVEL - ENLARGED RCP HEARING ROOM 1102
SCALE: 1/4" = 1'-0"

100 REV DR MARTIN LUTHER KING JR BOULEVARD #72
SAINT PAUL, MN 55155
651.296.8890

FINEPOINT TECH
416 GATEWAY BLVD.
BURNSVILLE, MN 55337
612.254.7462
FINEPOINT.TECH

PROJECT:
MN LEGISLATURE TV SYSTEM ACQUISITION PM PHASE 2
100 REV DR MARTIN LUTHER KING JR BOULEVARD, SAINT PAUL, MN 55155

PROJECT NUMBER:
0713923

PROJECT PHASE:
CONSTRUCTION DOCUMENTS

ENGINEER STAMP:
REGISTERED COMMUNICATIONS DISTRIBUTION DESIGNER
Bicsi
David M Soukup
BICSI ID # 251975
Expires 12-31-28
RCDD

KEYPLAN:
N
ZONE 1 (ADDITION)
ZONE 2 (ADDITION)

REVISION:	DATE:
ISSUE FOR BID	2026-04-06

SHEET TITLE:
ENLARGED HEARING ROOM 1102

SHEET NO:
B201.1

3/31/2026 9:15:43 AM

KEYED NOTES

1. AV CAMERA PROVIDED AND INSTALLED BY AV CONTRACTOR.

GENERAL NOTES


A. ALL CONDUIT SLEEVES, BACK BOXES, RACEWAYS, PULL BOXES, ETC. FOR BROADCAST ROUGH-INS ARE PROVIDED BY DIVISION 26.

B. REFER TO SHEET B100 FOR SYSTEMS SYMBOLS, ABBREVIATIONS, AND PROJECT GENERAL NOTES.


C. ALL LOW VOLTAGE SYSTEMS CABLING, DEVICES, EQUIPMENT INSTALLATION, CONNECTIONS AND TESTING FOR BROADCAST PLANS ARE TO BE PROVIDED BY A LICENSED LOW VOLTAGE/POWER LIMITED COMMUNICATIONS CONTRACTOR.

D. PROVIDE ALL BROADCAST EQUIPMENT CONSOLES AND RACKS IN ROOM LOCATIONS SHOWN ON BROADCAST PLANS. REFER TO TECHNOLOGY SYSTEMS RESPONSIBILITY MATRIX.

E. DEVICE LOCATIONS ARE APPROXIMATE. CONTRACTOR SHALL REVIEW CONDITIONS AND COORDINATE WITH ARCHITECT, CONSULTANT, AND OTHER TRADES AS NECESSARY FOR EXACT PLACEMENT. SEE ARCHITECTUAL AND ELECTRICAL DRAWINGS TO VERIFY LOCATION INFORMATION. REPORT ANY INCONSISTENCIES BETWEEN DRAWINGS TO CONSULTANT.

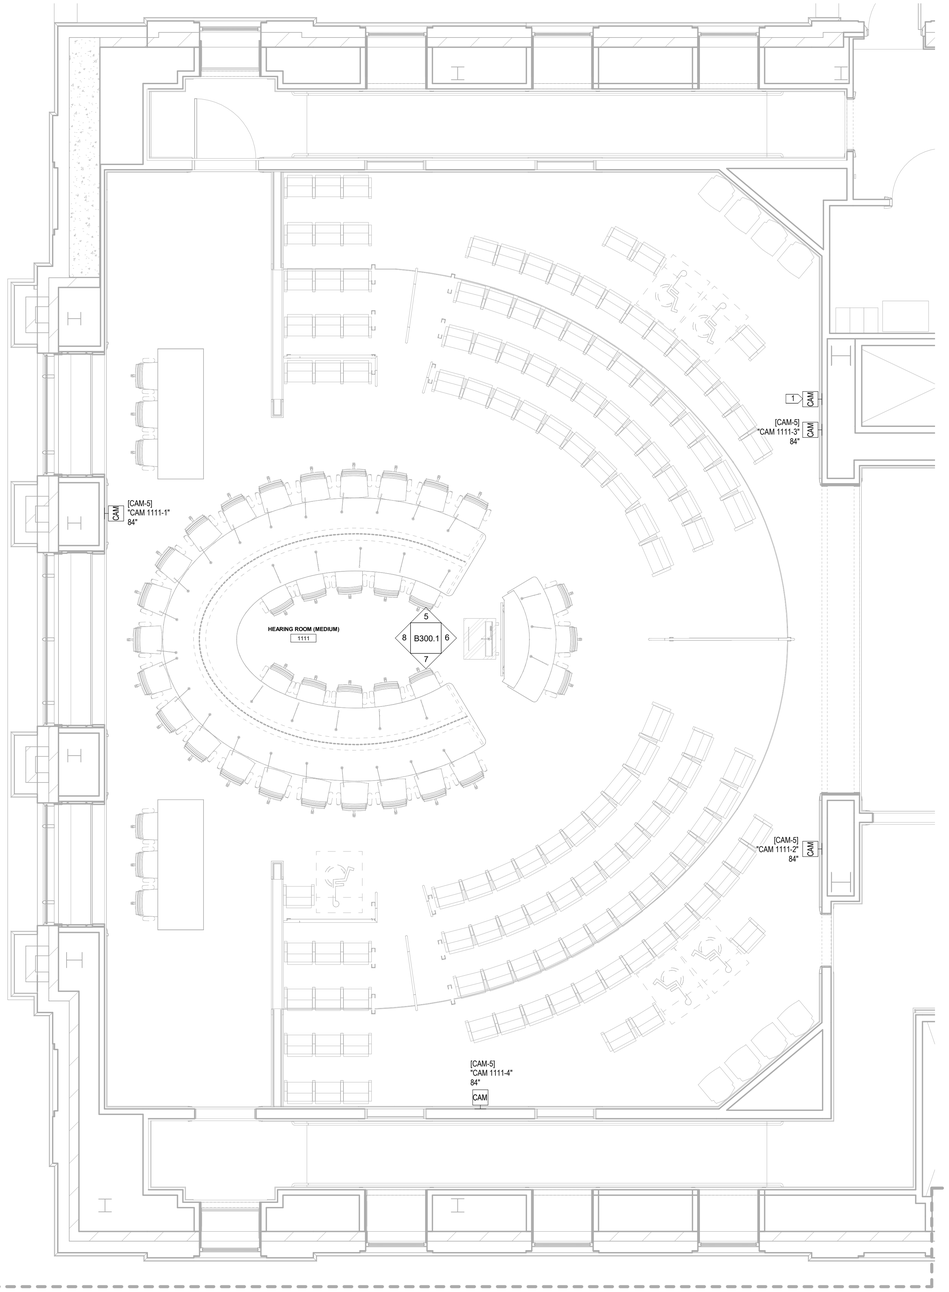

1 FIRST LEVEL - ENLARGED HEARING ROOM 1111
SCALE: 1/4" = 1'-0"

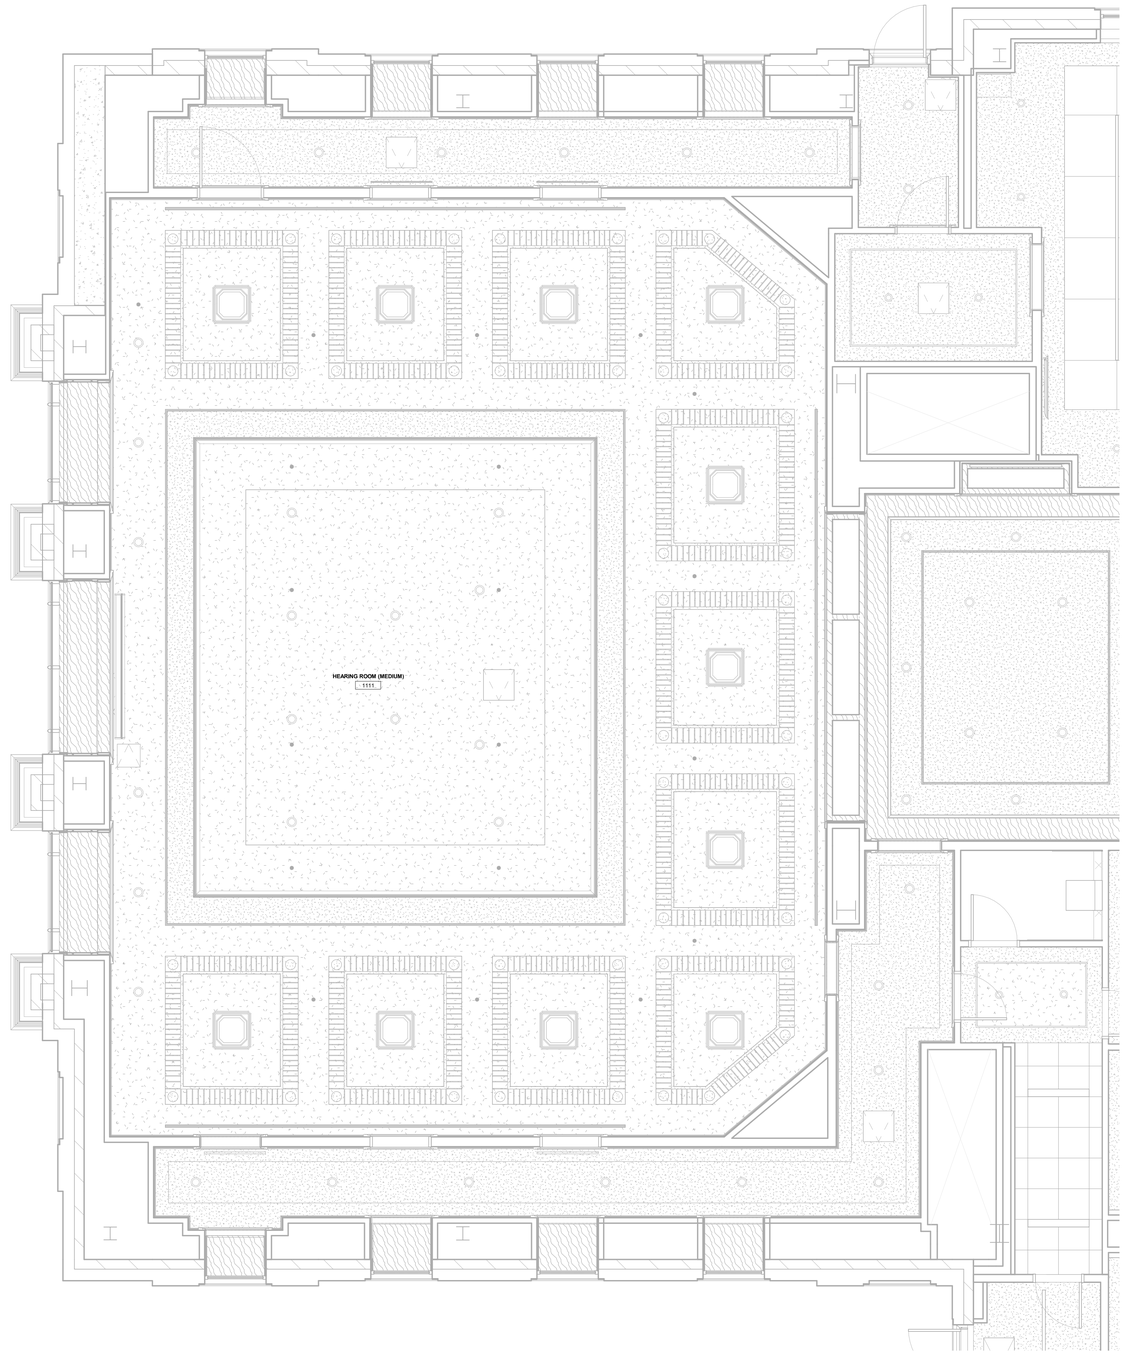

2 FIRST LEVEL - ENLARGED RCP HEARING ROOM 1111
SCALE: 1/4" = 1'-0"

3/31/2026 9:15:49 AM

100 REV DR MARTIN LUTHER KING JR BOULEVARD #72
SAINT PAUL, MN 55155
651.296.8890

FINEPOINT TECH

416 GATEWAY BLVD.
BURNSVILLE, MN 55337
612.254.7462
FINEPOINT.TECH

PROJECT:
MN LEGISLATURE TV SYSTEM ACQUISITION PM PHASE 2
100 REV DR MARTIN LUTHER KING JR BOULEVARD, SAINT PAUL, MN 55155

PROJECT NUMBER:
0713923

PROJECT PHASE:
CONSTRUCTION DOCUMENTS

ENGINEER STAMP:
REGISTERED COMMUNICATIONS DISTRIBUTION DESIGNER
Bicsi
David M Soukup
BICSI ID # 251975
Expires 12-31-26
RCDD

KEYPLAN:
N
ZONE 1 (ADDITION)
ZONE 2 (ADDITION)

REVISION:	DATE:
ISSUE FOR BID	2026-04-06

SHEET TITLE:
ENLARGED HEARING ROOM 1111

SHEET NO:
B201.2

KEYED NOTES

1. AV CAMERA PROVIDED AND INSTALLED BY AV CONTRACTOR.

GENERAL NOTES


A. ALL CONDUIT SLEEVES, BACK BOXES, RACEWAYS, PULL BOXES, ETC. FOR BROADCAST ROUGH-INS ARE PROVIDED BY DIVISION 26.

B. REFER TO SHEET B100 FOR SYSTEMS SYMBOLS, ABBREVIATIONS, AND PROJECT GENERAL NOTES.

C. ALL LOW VOLTAGE SYSTEMS CABLING, DEVICES, EQUIPMENT INSTALLATION, CONNECTIONS AND TESTING FOR BROADCAST PLANS ARE TO BE PROVIDED BY A LICENSED LOW VOLTAGE/POWER LIMITED COMMUNICATIONS CONTRACTOR.

D. PROVIDE ALL BROADCAST EQUIPMENT CONSOLES AND RACKS IN ROOM LOCATIONS SHOWN ON BROADCAST PLANS. REFER TO TECHNOLOGY SYSTEMS RESPONSIBILITY MATRIX.

E. DEVICE LOCATIONS ARE APPROXIMATE. CONTRACTOR SHALL REVIEW CONDITIONS AND COORDINATE WITH ARCHITECT, CONSULTANT, AND OTHER TRADES AS NECESSARY FOR EXACT PLACEMENT. SEE ARCHITECTUAL AND ELECTRICAL DRAWINGS TO VERIFY LOCATION INFORMATION. REPORT ANY INCONSISTENCIES BETWEEN DRAWINGS TO CONSULTANT.

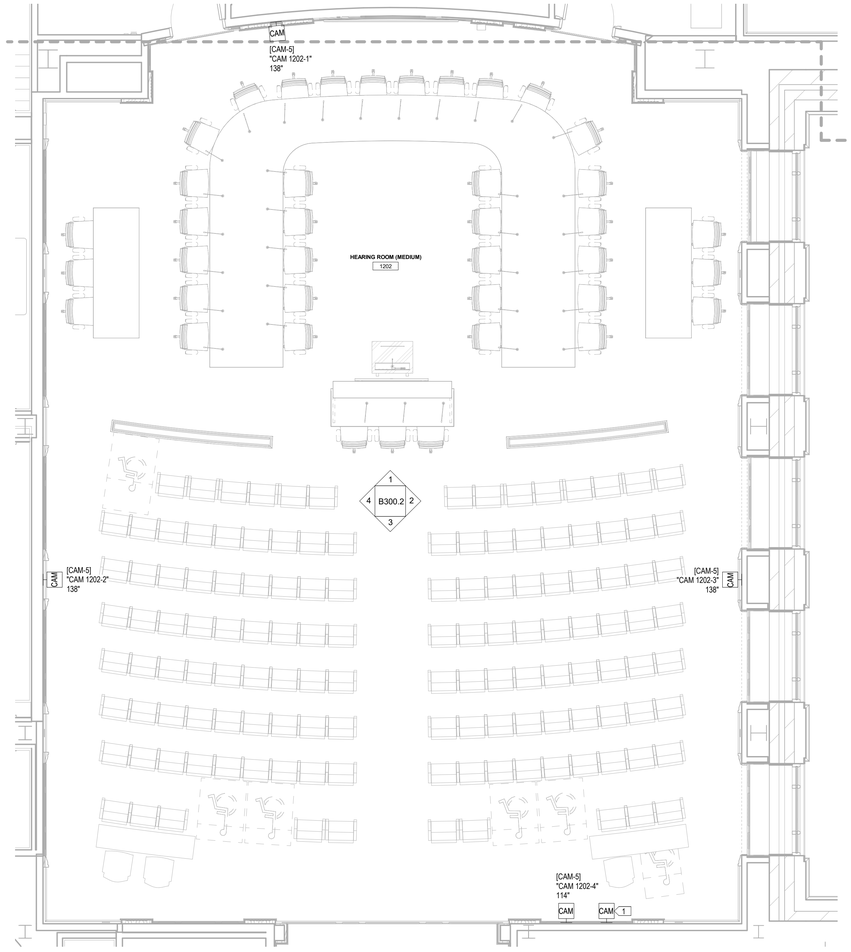

1 FIRST LEVEL - ENLARGED HEARING ROOM 1202

SCALE: 1/4" = 1'-0"



2 FIRST LEVEL - ENLARGED RCP HEARING ROOM 1202

SCALE: 1/4" = 1'-0"

100 REV DR MARTIN LUTHER KING JR BOULEVARD #72
SAINT PAUL, MN 55155
651.296.8890

FINEPOINT TECH

416 GATEWAY BLVD.
BURNSVILLE, MN 55337
612.254.7462
FINEPOINT.TECH

PROJECT:

MN LEGISLATURE TV SYSTEM ACQUISITION PM PHASE 2
100 REV DR MARTIN LUTHER KING JR BOULEVARD, SAINT PAUL, MN
55155

PROJECT NUMBER:
0713923

PROJECT PHASE:
CONSTRUCTION DOCUMENTS

ENGINEER STAMP:

BICSI DESIGNED COMMUNICATIONS DISTRIBUTION DESIGNER
Bicsi
David M Soukup
BICSI ID # 251975
Expires 12-31-28
RCDD

KEYPLAN:

N

ZONE 1 (ADDITION)
ZONE 2 (ADDITION)

REVISION:	DATE:
ISSUE FOR BID	2026-04-06

SHEET TITLE:
ENLARGED HEARING ROOM 1202

SHEET NO:
B201.3

3/31/2026 9:15:55 AM

KEYED NOTES

1. AV CAMERA PROVIDED AND INSTALLED BY AV CONTRACTOR.

GENERAL NOTES


A. ALL CONDUIT SLEEVES, BACK BOXES, RACEWAYS, PULL BOXES, ETC. FOR BROADCAST ROUGH-INS ARE PROVIDED BY DIVISION 26.

B. REFER TO SHEET B100 FOR SYSTEMS SYMBOLS, ABBREVIATIONS, AND PROJECT GENERAL NOTES.


C. ALL LOW VOLTAGE SYSTEMS CABLING, DEVICES, EQUIPMENT INSTALLATION, CONNECTIONS AND TESTING FOR BROADCAST PLANS ARE TO BE PROVIDED BY A LICENSED LOW VOLTAGE/POWER LIMITED COMMUNICATIONS CONTRACTOR.

D. PROVIDE ALL BROADCAST EQUIPMENT CONSOLES AND RACKS IN ROOM LOCATIONS SHOWN ON BROADCAST PLANS. REFER TO TECHNOLOGY SYSTEMS RESPONSIBILITY MATRIX.

E. DEVICE LOCATIONS ARE APPROXIMATE. CONTRACTOR SHALL REVIEW CONDITIONS AND COORDINATE WITH ARCHITECT, CONSULTANT, AND OTHER TRADES AS NECESSARY FOR EXACT PLACEMENT. SEE ARCHITECTUAL AND ELECTRICAL DRAWINGS TO VERIFY LOCATION INFORMATION. REPORT ANY INCONSISTENCIES BETWEEN DRAWINGS TO CONSULTANT.

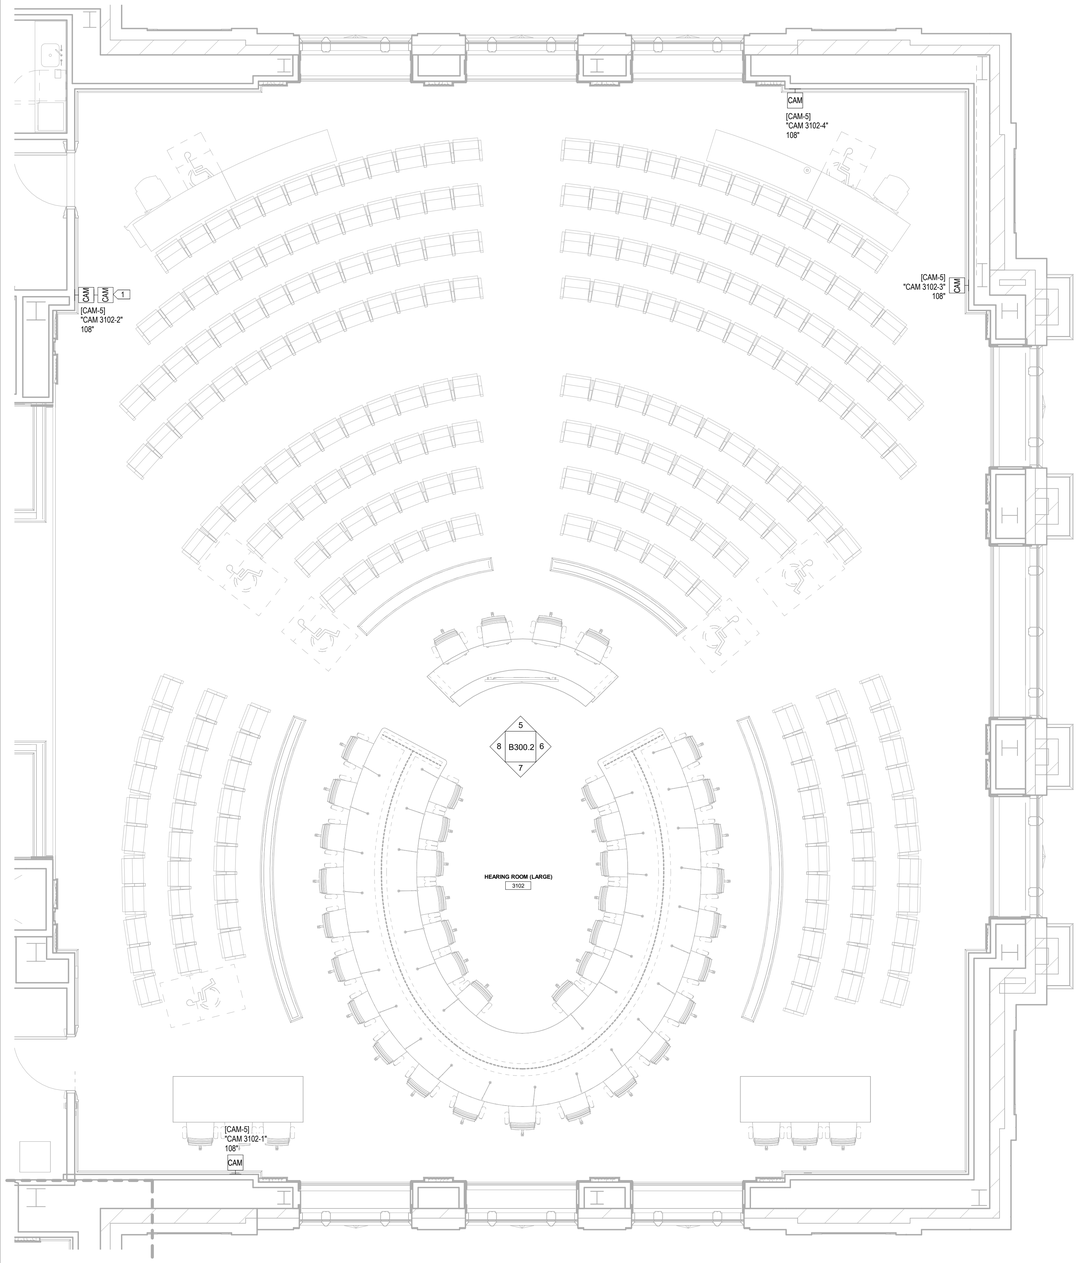

1 THIRD LEVEL - ENLARGED HEARING ROOM 3102
SCALE: 1/4" = 1'-0"

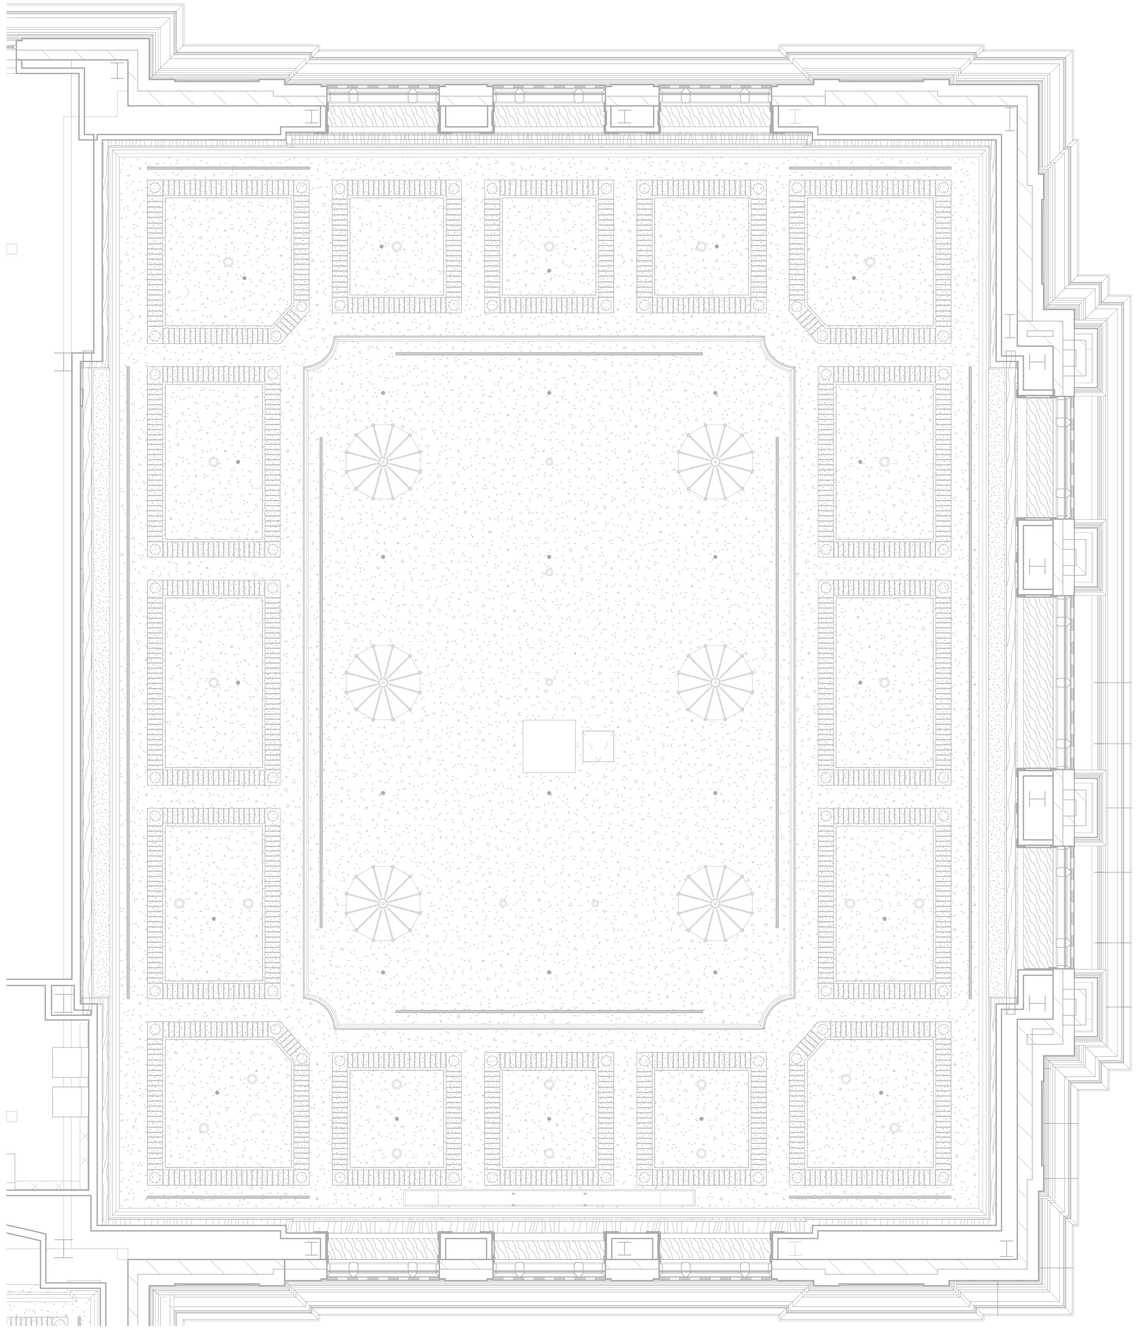

2 THIRD LEVEL - ENLARGED RCP HEARING ROOM 3102
SCALE: 1/4" = 1'-0"

100 REV DR MARTIN LUTHER KING JR BOULEVARD #72
SAINT PAUL, MN 55155
651.296.8890

FINEPOINT TECH

416 GATEWAY BLVD.
BURNSVILLE, MN 55337
612.254.7462
FINEPOINT.TECH

PROJECT:
MN LEGISLATURE TV SYSTEM ACQUISITION PM PHASE 2
100 REV DR MARTIN LUTHER KING JR BOULEVARD, SAINT PAUL, MN 55155

PROJECT NUMBER:
0713923

PROJECT PHASE:
CONSTRUCTION DOCUMENTS

ENGINEER STAMP:
REGISTERED COMMUNICATIONS DISTRIBUTION DESIGNER
Bicsi
David M Soukup
BICSI ID # 251975
Expires 12-31-28
RCDD

KEYPLAN:
N
ZONE 1 (ADDITION)
ZONE 2 (ADDITION)

REVISION:	DATE:
ISSUE FOR BID	2026-04-06

SHEET TITLE:
ENLARGED HEARING ROOM 3102

SHEET NO:
B201.4

3/31/2026 9:16:02 AM

KEYED NOTES

1. AV CAMERA PROVIDED AND INSTALLED BY AV CONTRACTOR.

GENERAL NOTES


A. ALL CONDUIT SLEEVES, BACK BOXES, RACEWAYS, PULL BOXES, ETC. FOR BROADCAST ROUGH-INS ARE PROVIDED BY DIVISION 26.

B. REFER TO SHEET B100 FOR SYSTEMS SYMBOLS, ABBREVIATIONS, AND PROJECT GENERAL NOTES.


C. ALL LOW VOLTAGE SYSTEMS CABLING, DEVICES, EQUIPMENT INSTALLATION, CONNECTIONS AND TESTING FOR BROADCAST PLANS ARE TO BE PROVIDED BY A LICENSED LOW VOLTAGE/POWER LIMITED COMMUNICATIONS CONTRACTOR.

D. PROVIDE ALL BROADCAST EQUIPMENT CONSOLES AND RACKS IN ROOM LOCATIONS SHOWN ON BROADCAST PLANS. REFER TO TECHNOLOGY SYSTEMS RESPONSIBILITY MATRIX.

E. DEVICE LOCATIONS ARE APPROXIMATE. CONTRACTOR SHALL REVIEW CONDITIONS AND COORDINATE WITH ARCHITECT, CONSULTANT, AND OTHER TRADES AS NECESSARY FOR EXACT PLACEMENT. SEE ARCHITECTUAL AND ELECTRICAL DRAWINGS TO VERIFY LOCATION INFORMATION. REPORT ANY INCONSISTENCIES BETWEEN DRAWINGS TO CONSULTANT.

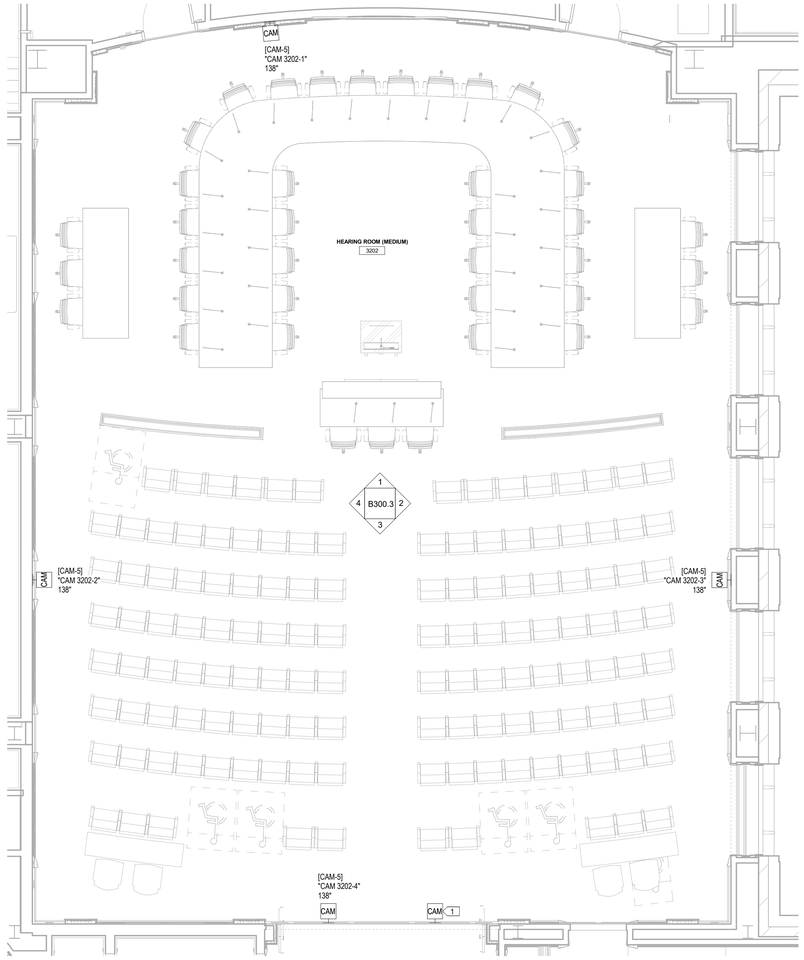

1 THIRD LEVEL - ENLARGED HEARING ROOM 3202
SCALE: 1/4" = 1'-0"

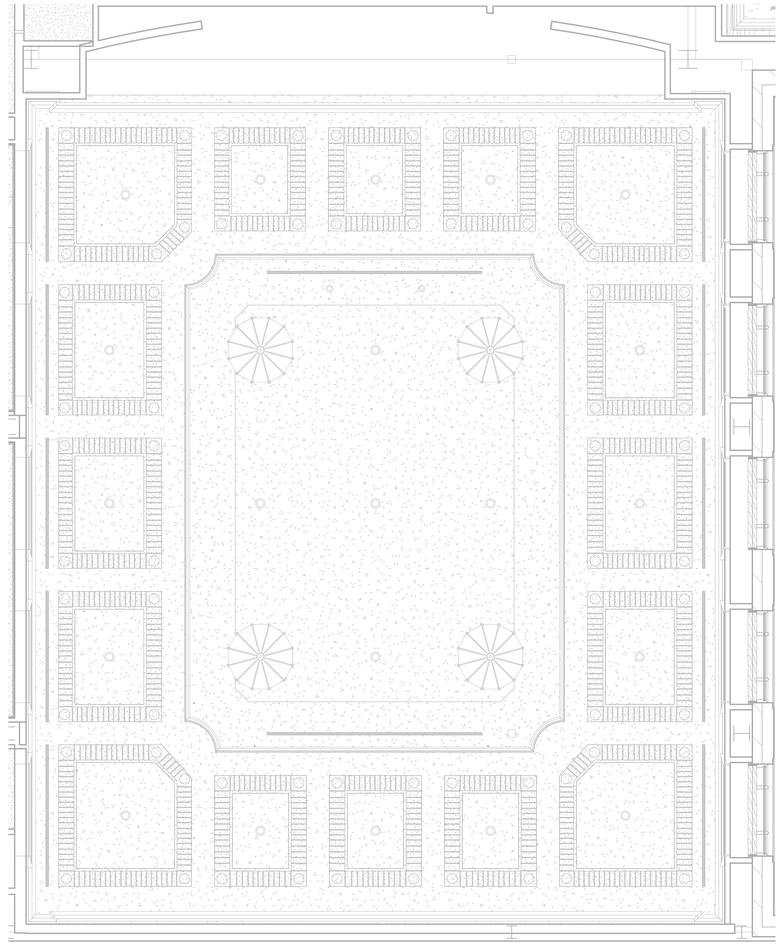

2 THIRD LEVEL - ENLARGED RCP HEARING ROOM 3202
SCALE: 1/4" = 1'-0"

100 REV DR MARTIN LUTHER KING JR BOULEVARD #72
SAINT PAUL, MN 55155
651.296.8890

FINEPOINT TECH
416 GATEWAY BLVD.
BURNSVILLE, MN 55337
612.254.7462
FINEPOINT.TECH

PROJECT:
MN LEGISLATURE TV SYSTEM ACQUISITION PM PHASE 2
100 REV DR MARTIN LUTHER KING JR BOULEVARD, SAINT PAUL, MN 55155

PROJECT NUMBER:
0713923

PROJECT PHASE:
CONSTRUCTION DOCUMENTS

ENGINEER STAMP:
DEDICATED COMMUNICATIONS DISTRIBUTION DESIGNER
Bicsi
David M Soukup
BICSI ID # 251975
Expires 12-31-28
RCDD

KEYPLAN:
N
ZONE 1 (ADDITION)
ZONE 2 (ADDITION)

REVISION:	DATE:
ISSUE FOR BID	2026-04-06

SHEET TITLE:
ENLARGED HEARING ROOM 3202

SHEET NO:
B201.5

3/31/2026 9:16:08 AM

KEYED NOTES

1. AV CAMERA PROVIDED AND INSTALLED BY AV CONTRACTOR.

GENERAL NOTES


A. ALL CONDUIT SLEEVES, BACK BOXES, RACEWAYS, PULL BOXES, ETC. FOR BROADCAST ROUGH-INS ARE PROVIDED BY DIVISION 26.

B. REFER TO SHEET B100 FOR SYSTEMS SYMBOLS, ABBREVIATIONS, AND PROJECT GENERAL NOTES.


C. ALL LOW VOLTAGE SYSTEMS CABLING, DEVICES, EQUIPMENT INSTALLATION, CONNECTIONS AND TESTING FOR BROADCAST PLANS ARE TO BE PROVIDED BY A LICENSED LOW VOLTAGE/POWER LIMITED COMMUNICATIONS CONTRACTOR.

D. PROVIDE ALL BROADCAST EQUIPMENT CONSOLES AND RACKS IN ROOM LOCATIONS SHOWN ON BROADCAST PLANS. REFER TO TECHNOLOGY SYSTEMS RESPONSIBILITY MATRIX.

E. DEVICE LOCATIONS ARE APPROXIMATE. CONTRACTOR SHALL REVIEW CONDITIONS AND COORDINATE WITH ARCHITECT, CONSULTANT, AND OTHER TRADES AS NECESSARY FOR EXACT PLACEMENT. SEE ARCHITECTUAL AND ELECTRICAL DRAWINGS TO VERIFY LOCATION INFORMATION. REPORT ANY INCONSISTENCIES BETWEEN DRAWINGS TO CONSULTANT.

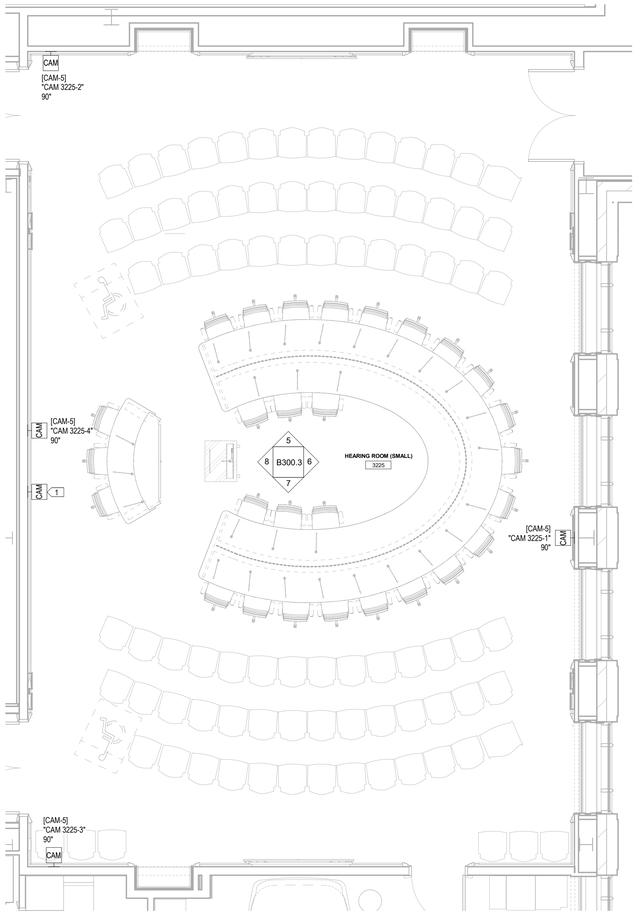

1 THIRD LEVEL - ENLARGED HEARING ROOM 3225
SCALE: 1/4" = 1'-0"

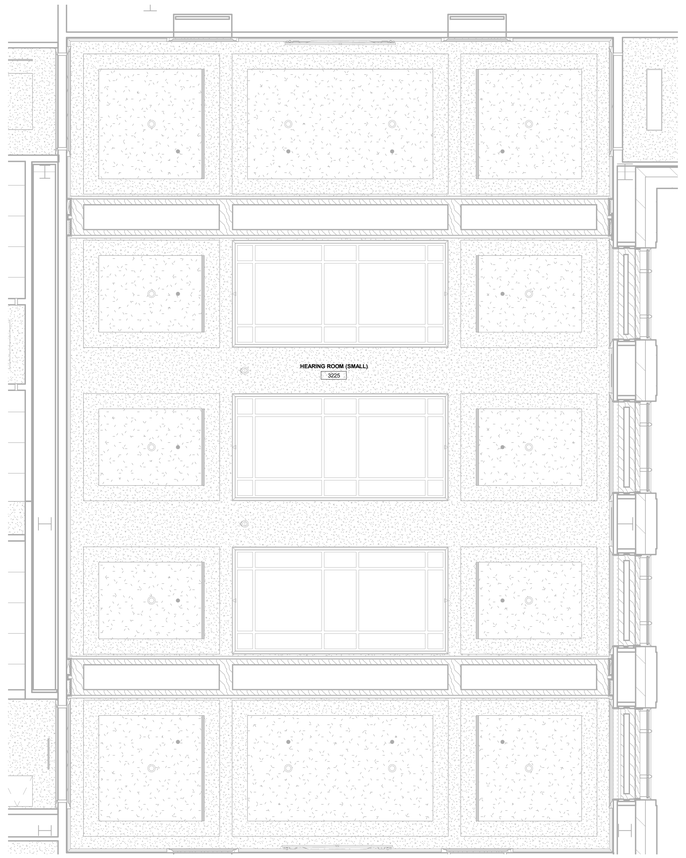

2 THIRD LEVEL - ENLARGED RCP HEARING ROOM 3225
SCALE: 1/4" = 1'-0"

100 REV DR MARTIN LUTHER KING JR BOULEVARD #72
SAINT PAUL, MN 55155
651.296.8890

FINEPOINT TECH
416 GATEWAY BLVD.
BURNSVILLE, MN 55337
612.254.7462
FINEPOINT.TECH

PROJECT:
MN LEGISLATURE TV SYSTEM ACQUISITION PM PHASE 2
100 REV DR MARTIN LUTHER KING JR BOULEVARD, SAINT PAUL, MN 55155

PROJECT NUMBER:
0713923

PROJECT PHASE:
CONSTRUCTION DOCUMENTS

ENGINEER STAMP:
BICSI REGISTERED COMMUNICATIONS DISTRIBUTION DESIGNER
BICSI
David M Sevilla
BICSI ID # 231975
Expires 10-31-28
RCDD

KEYPLAN:
N
ZONE 1 (ADDITION)
ZONE 2 (ADDITION)

REVISION:	DATE:
ISSUE FOR BID	2026-04-06

SHEET TITLE:
ENLARGED HEARING ROOM 3225

SHEET NO:
B201.6

3/31/2026 9:16:13 AM

KEYED NOTES

1. AV CAMERA PROVIDED AND INSTALLED BY AV CONTACTOR.

GENERAL NOTES


A. ALL CONDUIT SLEEVES, BACK BOXES, RACEWAYS, PULL BOXES, ETC. FOR BROADCAST ROUGH-INS ARE PROVIDED BY DIVISION 26.

B. REFER TO SHEET B100 FOR SYSTEMS SYMBOLS, ABBREVIATIONS, AND PROJECT GENERAL NOTES.


C. ALL LOW VOLTAGE SYSTEMS CABLING, DEVICES, EQUIPMENT INSTALLATION, CONNECTIONS AND TESTING FOR BROADCAST PLANS ARE TO BE PROVIDED BY A LICENSED LOW VOLTAGE/POWER LIMITED COMMUNICATIONS CONTRACTOR.

D. PROVIDE ALL BROADCAST EQUIPMENT CONSOLES AND RACKS IN ROOM LOCATIONS SHOWN ON BROADCAST PLANS. REFER TO TECHNOLOGY SYSTEMS RESPONSIBILITY MATRIX.

E. DEVICE LOCATIONS ARE APPROXIMATE. CONTRACTOR SHALL REVIEW CONDITIONS AND COORDINATE WITH ARCHITECT, CONSULTANT, AND OTHER TRADES AS NECESSARY FOR EXACT PLACEMENT. SEE ARCHITECTUAL AND ELECTRICAL DRAWINGS TO VERIFY LOCATION INFORMATION. REPORT ANY INCONSISTENCIES BETWEEN DRAWINGS TO CONSULTANT.

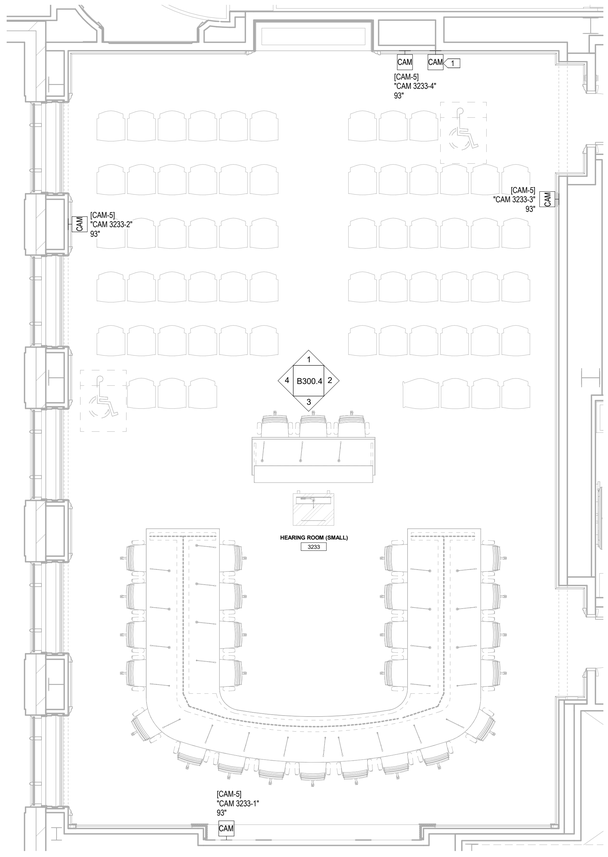

1 THIRD LEVEL - ENLARGED HEARING ROOM 3233
SCALE: 1/4" = 1'-0"

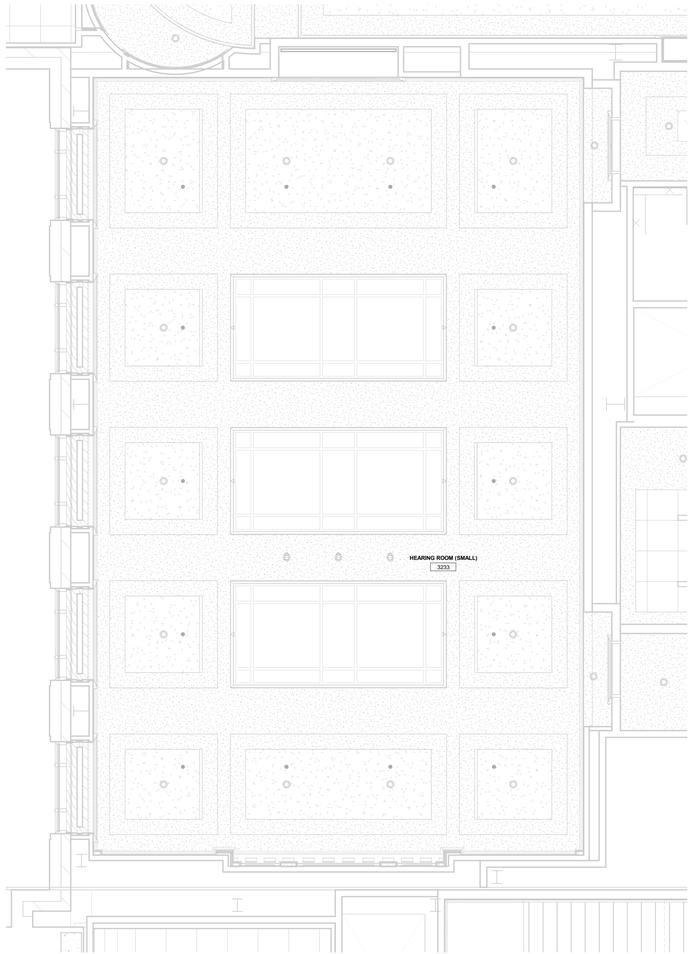

2 THIRD LEVEL - ENLARGED RCP HEARING ROOM 3233
SCALE: 1/4" = 1'-0"

100 REV DR MARTIN LUTHER KING JR BOULEVARD #72
SAINT PAUL, MN 55155
651.296.8890

FINEPOINT TECH
416 GATEWAY BLVD.
BURNSVILLE, MN 55337
612.254.7462
FINEPOINT.TECH

PROJECT:
MN LEGISLATURE TV SYSTEM ACQUISITION PM PHASE 2
100 REV DR MARTIN LUTHER KING JR BOULEVARD, SAINT PAUL, MN 55155

PROJECT NUMBER:
0713923

PROJECT PHASE:
CONSTRUCTION DOCUMENTS

ENGINEER STAMP:
DEDICATED COMMUNICATIONS DISTRIBUTION DESIGNER
Bicsi
David M Soukup
BICSI ID # 251975
Expires 12-31-28
RCDD

KEYPLAN:
N
ZONE 1 (ADDITION)
ZONE 2 (ADDITION)

REVISION:	DATE:
ISSUE FOR BID	2026-04-06

SHEET TITLE:
ENLARGED HEARING ROOM 3233

SHEET NO:
B201.7

3/31/2026 9:16:17 AM

KEYED NOTES

1. AV CAMERA PROVIDED AND INSTALLED BY AV CONTRACTOR.

GENERAL NOTES


A. ALL CONDUIT SLEEVES, BACK BOXES, RACEWAYS, PULL BOXES, ETC. FOR BROADCAST ROUGH-INS ARE PROVIDED BY DIVISION 26.

B. REFER TO SHEET B100 FOR SYSTEMS SYMBOLS, ABBREVIATIONS, AND PROJECT GENERAL NOTES.


C. ALL LOW VOLTAGE SYSTEMS CABLING, DEVICES, EQUIPMENT INSTALLATION, CONNECTIONS AND TESTING FOR BROADCAST PLANS ARE TO BE PROVIDED BY A LICENSED LOW VOLTAGE/POWER LIMITED COMMUNICATIONS CONTRACTOR.

D. PROVIDE ALL BROADCAST EQUIPMENT CONSOLES AND RACKS IN ROOM LOCATIONS SHOWN ON BROADCAST PLANS. REFER TO TECHNOLOGY SYSTEMS RESPONSIBILITY MATRIX.

E. DEVICE LOCATIONS ARE APPROXIMATE. CONTRACTOR SHALL REVIEW CONDITIONS AND COORDINATE WITH ARCHITECT, CONSULTANT, AND OTHER TRADES AS NECESSARY FOR EXACT PLACEMENT. SEE ARCHITECTUAL AND ELECTRICAL DRAWINGS TO VERIFY LOCATION INFORMATION. REPORT ANY INCONSISTENCIES BETWEEN DRAWINGS TO CONSULTANT.

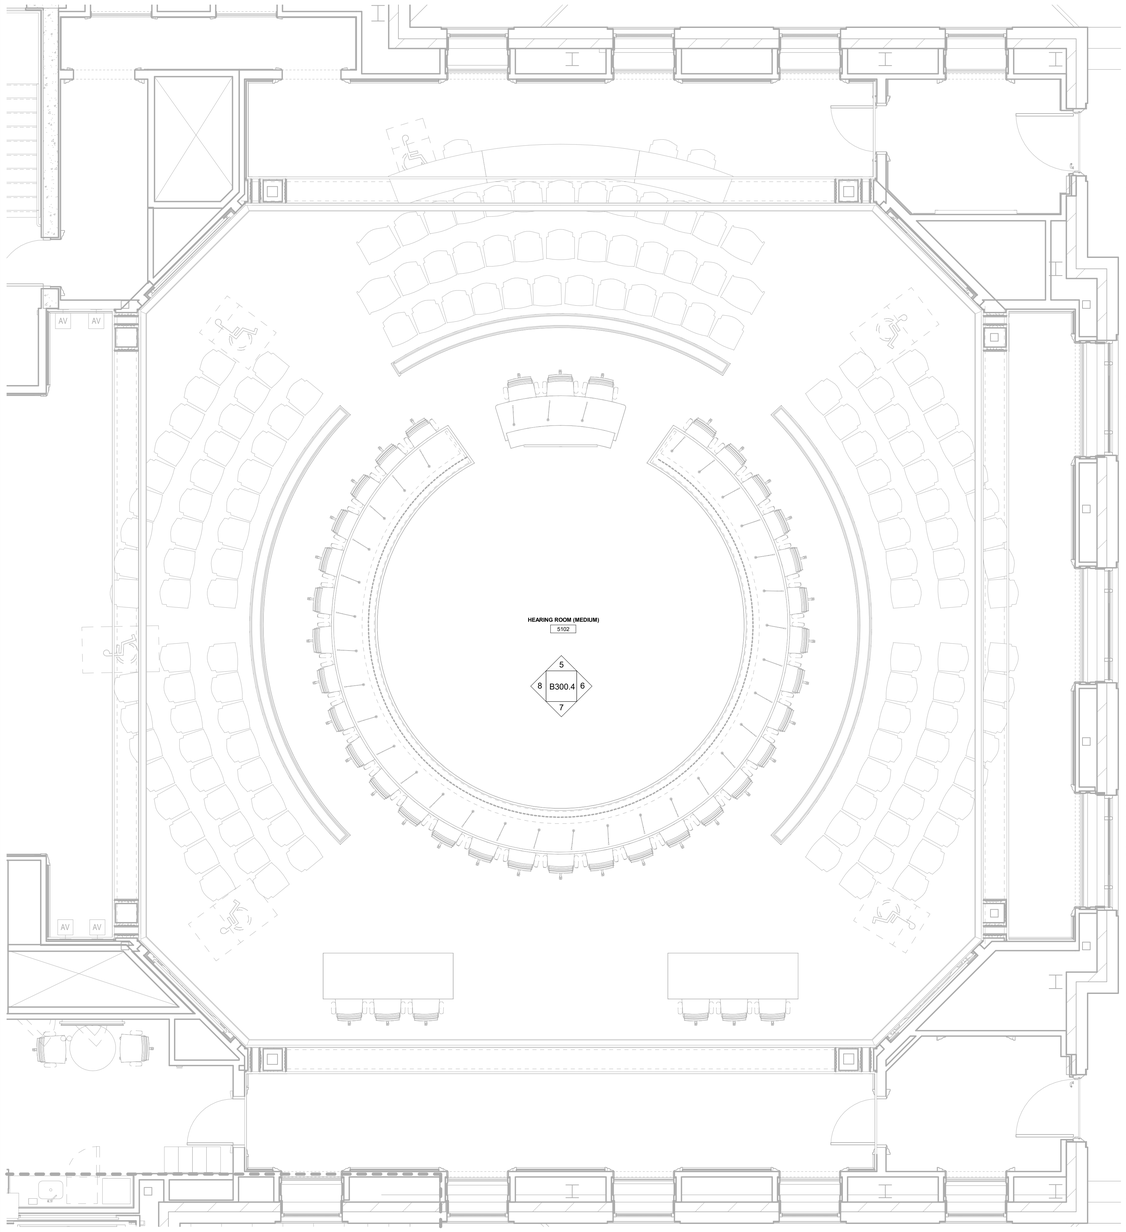

1 FIFTH LEVEL - ENLARGED HEARING ROOM 5102
SCALE: 1/4" = 1'-0"

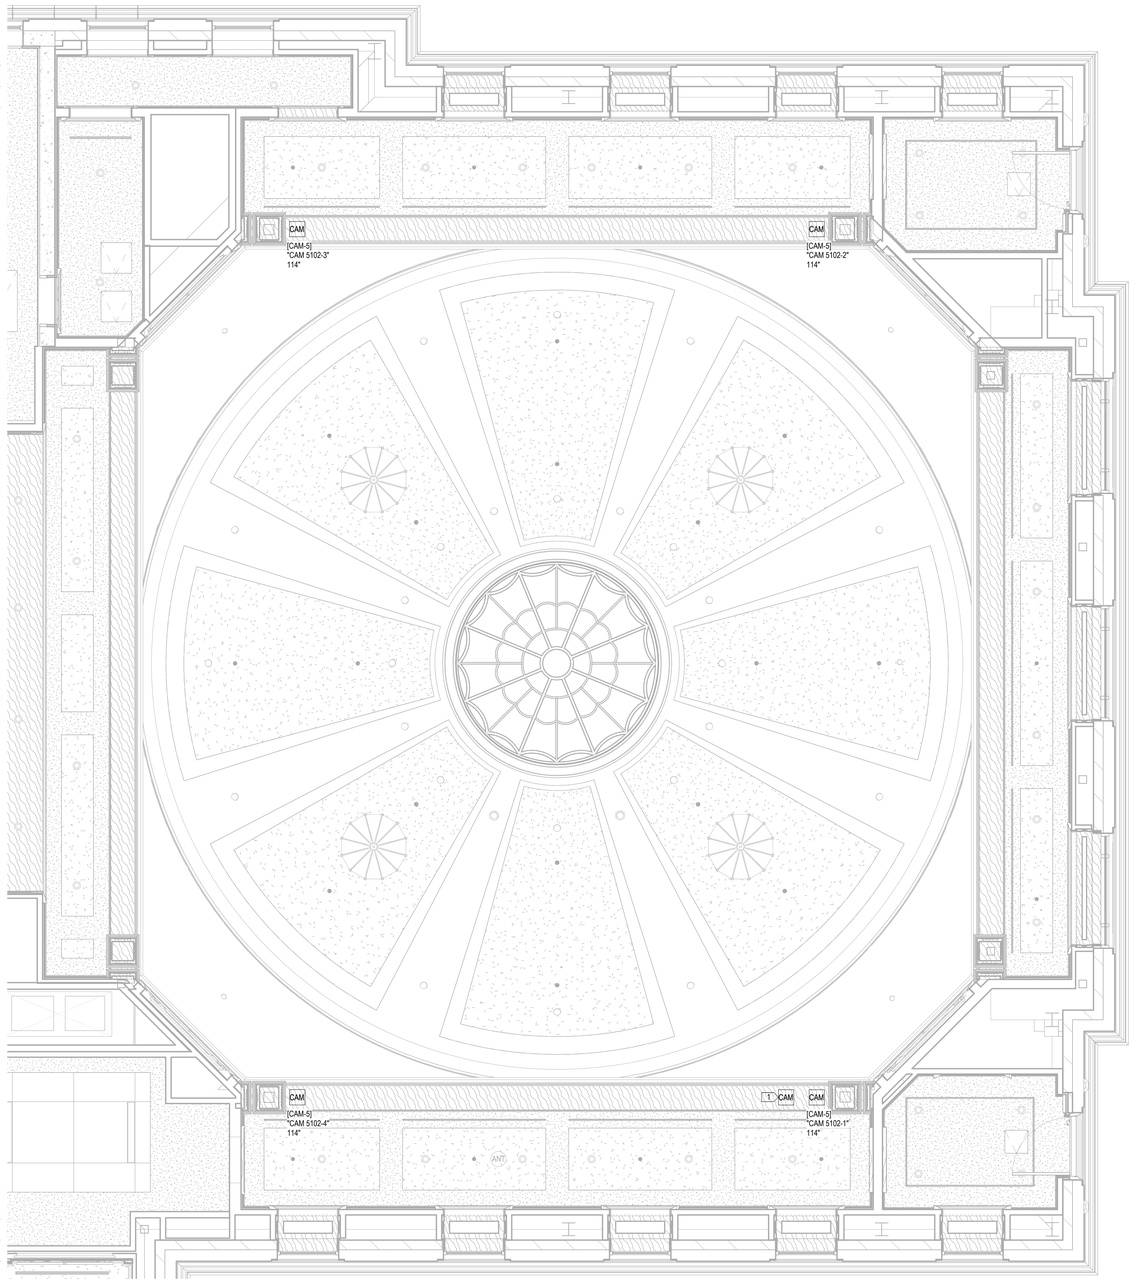

2 FIFTH LEVEL - ENLARGED RCP HEARING ROOM 5102
SCALE: 1/4" = 1'-0"

3/31/2026 9:16:24 AM

100 REV DR MARTIN LUTHER KING JR BOULEVARD #72
SAINT PAUL, MN 55155
651.296.8890

FINEPOINT TECH
416 GATEWAY BLVD.
BURNSVILLE, MN 55337
612.254.7462
FINEPOINT.TECH

PROJECT:
MN LEGISLATURE TV SYSTEM ACQUISITION PM PHASE 2
100 REV DR MARTIN LUTHER KING JR BOULEVARD, SAINT PAUL, MN 55155

PROJECT NUMBER:
0713923

PROJECT PHASE:
CONSTRUCTION DOCUMENTS

ENGINEER STAMP:
ACCREDITED COMMUNICATIONS DISTRIBUTION DESIGNER
Bicsi
David M Soukup
BICSI ID # 251975
Expires 12-31-28
RCDD

KEYPLAN:
N
ZONE 1 (ADDITION)
ZONE 2 (ADDITION)

REVISION:	DATE:
ISSUE FOR BID	2026-04-06

SHEET TITLE:
ENLARGED HEARING ROOM 5102

SHEET NO:
B201.8

KEYED NOTES

1. AV CAMERA PROVIDED AND INSTALLED BY AV CONTRACTOR.

GENERAL NOTES


A. ALL CONDUIT SLEEVES, BACK BOXES, RACEWAYS, PULL BOXES, ETC. FOR BROADCAST ROUGH-INS ARE PROVIDED BY DIVISION 26.

B. REFER TO SHEET B100 FOR SYSTEMS SYMBOLS, ABBREVIATIONS, AND PROJECT GENERAL NOTES.


C. ALL LOW VOLTAGE SYSTEMS CABLING, DEVICES, EQUIPMENT INSTALLATION, CONNECTIONS AND TESTING FOR BROADCAST PLANS ARE TO BE PROVIDED BY A LICENSED LOW VOLTAGE/POWER LIMITED COMMUNICATIONS CONTRACTOR.

D. PROVIDE ALL BROADCAST EQUIPMENT CONSOLES AND RACKS IN ROOM LOCATIONS SHOWN ON BROADCAST PLANS. REFER TO TECHNOLOGY SYSTEMS RESPONSIBILITY MATRIX.

E. DEVICE LOCATIONS ARE APPROXIMATE. CONTRACTOR SHALL REVIEW CONDITIONS AND COORDINATE WITH ARCHITECT, CONSULTANT, AND OTHER TRADES AS NECESSARY FOR EXACT PLACEMENT. SEE ARCHITECTUAL AND ELECTRICAL DRAWINGS TO VERIFY LOCATION INFORMATION. REPORT ANY INCONSISTENCIES BETWEEN DRAWINGS TO CONSULTANT.

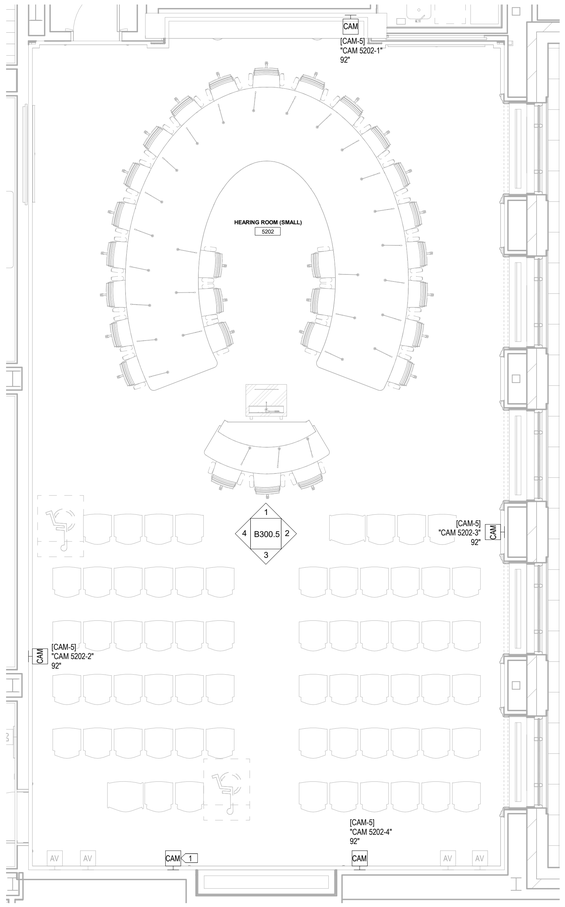

1 FIFTH LEVEL - ENLARGED HEARING ROOM 5202
SCALE: 1/4" = 1'-0"

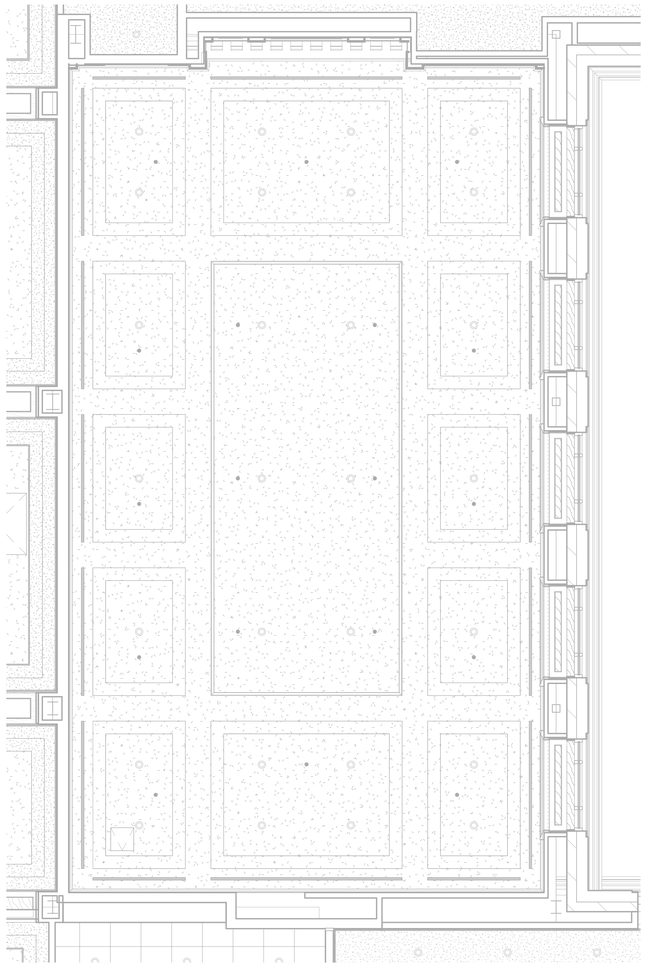

2 FIFTH LEVEL - ENLARGED RCP HEARING ROOM 5202
SCALE: 1/4" = 1'-0"

100 REV DR MARTIN LUTHER KING JR BOULEVARD #72
SAINT PAUL, MN 55155
651.296.8890

FINEPOINT TECH

416 GATEWAY BLVD.
BURNSVILLE, MN 55337
612.254.7462
FINEPOINT.TECH

PROJECT:
MN LEGISLATURE TV SYSTEM ACQUISITION PM PHASE 2
100 REV DR MARTIN LUTHER KING JR BOULEVARD, SAINT PAUL, MN 55155

PROJECT NUMBER:
0713923

PROJECT PHASE:
CONSTRUCTION DOCUMENTS

ENGINEER STAMP:
DUCTS TO EXPERTED COMMUNICATIONS DISTRIBUTION DESIGNER
Bicsi
David M Soukup
BICSI ID # 251975
Expires 12-31-28
RCDD

KEYPLAN:
N
ZONE 1 (ADDITION)
ZONE 2 (ADDITION)

REVISION:	DATE:
ISSUE FOR BID	2026-04-06

SHEET TITLE:
ENLARGED HEARING ROOM 5202

SHEET NO:
B201.9

3/31/2026 9:16:27 AM

KEYED NOTES

1. AV CAMERA PROVIDED AND INSTALLED BY AV CONTRACTOR.


GENERAL NOTES

A. ALL CONDUIT SLEEVES, BACK BOXES, RACEWAYS, PULL BOXES, ETC. FOR TELECOMMUNICATIONS OUTLET ROUGH-INS ARE PROVIDED BY DIVISION 26.


B. REFER TO SHEET 1000.GS FOR TELECOMMUNICATIONS SYSTEMS SYMBOLS, ABBREVIATIONS, AND PROJECT GENERAL NOTES.

C. ALL LOW VOLTAGE SYSTEMS CABLING, DEVICES, EQUIPMENT INSTALLATION, CONNECTIONS AND TESTING SHALL BE PROVIDED BY A LICENSED LOW VOLTAGE/POWER LIMITED COMMUNICATIONS CONTRACTOR.

D. ALL LOW VOLTAGE CABLING NOT IN CABLE BASKET TRAY OR CONDUIT PATHWAYS SHALL BE SUSPENDED BY J-HOOKS NO FURTHER APART THAN 5'-0" ON CENTER. CONTRACTOR TO VERIFY FINAL LOCATIONS PRIOR TO INSTALLATION.

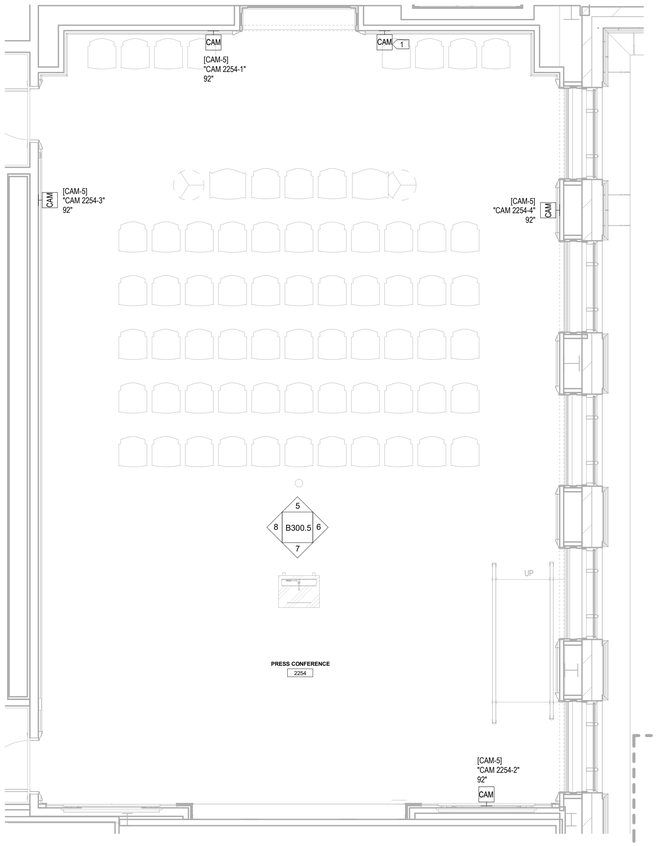

1 SECOND LEVEL - PRESS CONFERENCE ROOM 2254
SCALE: 1/4" = 1'-0"

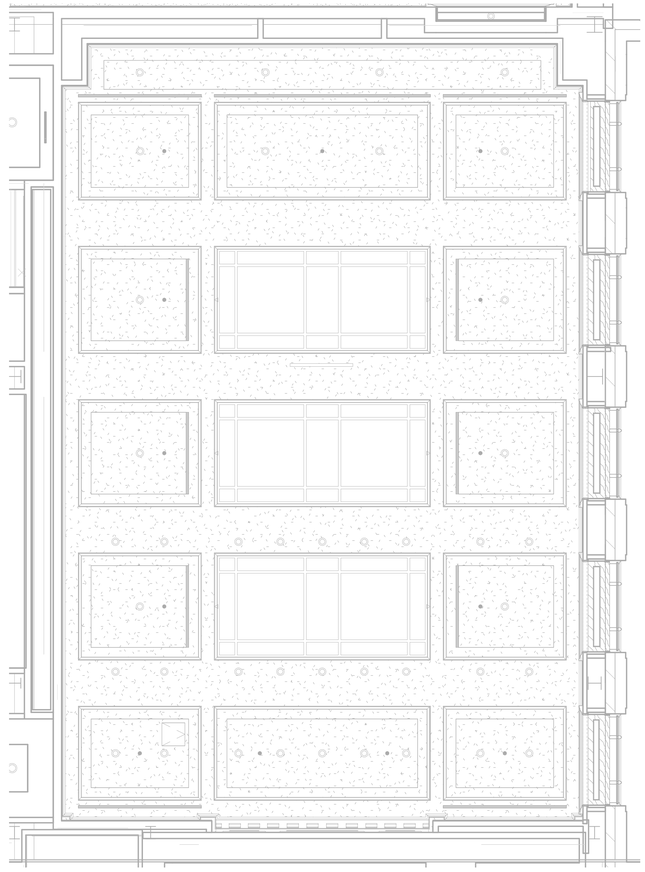

2 SECOND LEVEL - PRESS CONFERENCE ROOM 2254
SCALE: 1/4" = 1'-0"

100 REV DR MARTIN LUTHER KING JR BOULEVARD #72
SAINT PAUL, MN 55155
651.296.8890

FINEPOINT TECH
416 GATEWAY BLVD.
BURNSVILLE, MN 55337
612.254.7462
FINEPOINT.TECH

PROJECT:
MN LEGISLATURE TV SYSTEM ACQUISITION PM PHASE 2
100 REV DR MARTIN LUTHER KING JR BOULEVARD, SAINT PAUL, MN
55155

PROJECT NUMBER:
0713923

PROJECT PHASE:
CONSTRUCTION DOCUMENTS

ENGINEER STAMP:
COMMUNICATIONS DISTRIBUTION DESIGNER
Bicsi
David M Soukup
BICSI ID # 251975
Expires 12-31-28
RCDD


KEYPLAN:
N
ZONE 1 (ADDITION)
ZONE 2 (ADDITION)

REVISION:	DATE:
ISSUE FOR BID	2026-04-06


SHEET TITLE:
ENLARGED PRESS CONFERENCE ROOM-2254

SHEET NO:
B201.10


3/31/2026 9:16:32 AM

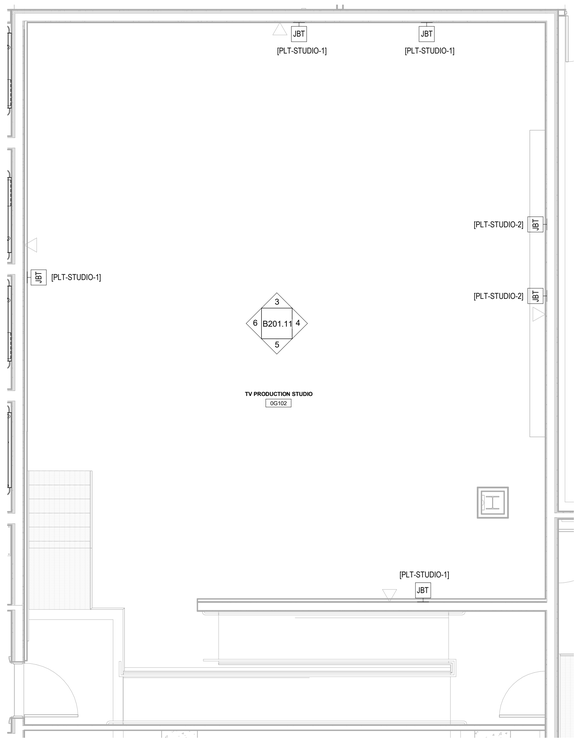


1 GROUND LEVEL - TV PRODUCTION STUDIO
SCALE: 1/4" = 1'-0"

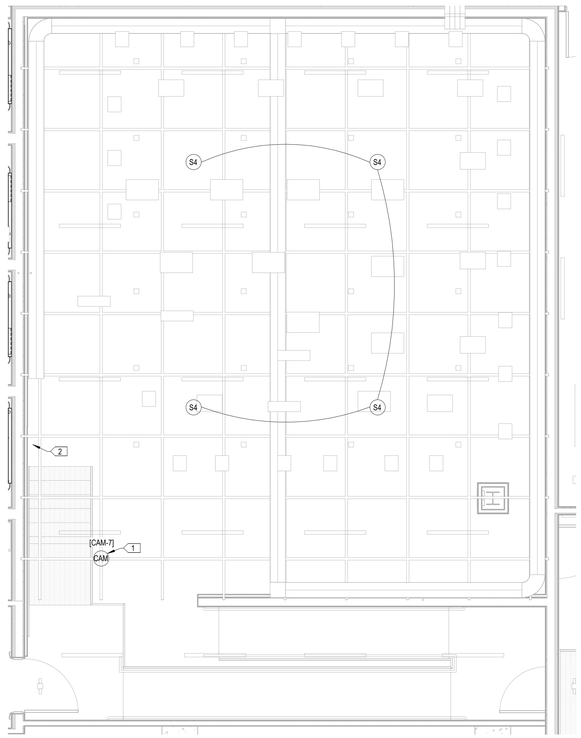


2 GROUND LEVEL - TV PRODUCTION STUDIO - REFLECTED CEILING PLAN
SCALE: 1/4" = 1'-0"

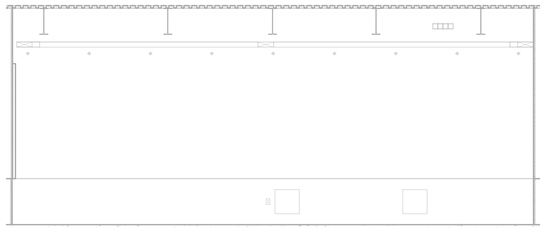


3 TV PRODUCTION STUDIO 0G102 - NORTH ELEVATION
SCALE: 1/4" = 1'-0"

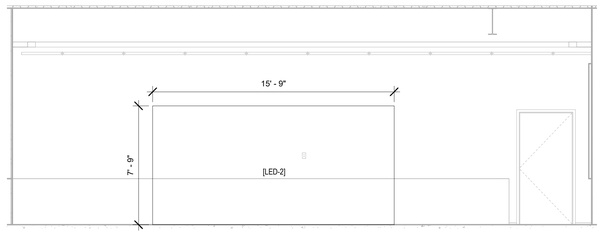

4 TV PRODUCTION STUDIO 0G102 - EAST ELEVATION
SCALE: 1/4" = 1'-0"

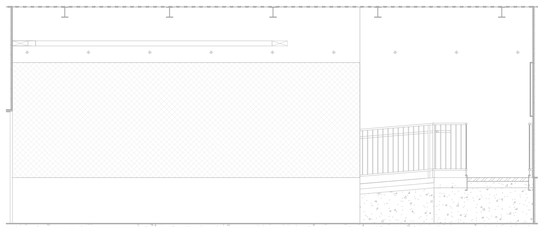

5 TV PRODUCTION STUDIO 0G102 - SOUTH ELEVATION
SCALE: 1/4" = 1'-0"

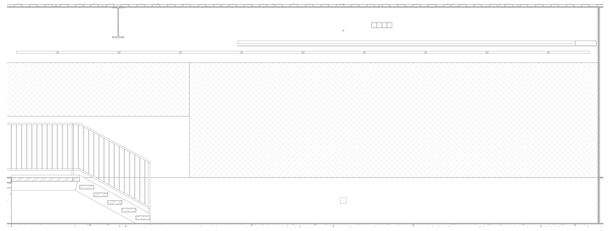

6 TV PRODUCTION STUDIO 0G102 - WEST ELEVATION
SCALE: 1/4" = 1'-0"

GENERAL NOTES

A. ALL CONDUIT SLEEVES, BACK BOXES, RACEWAYS, PULL BOXES, ETC. FOR BROADCAST ROUGH-INS ARE PROVIDED BY DIVISION 26.

B. REFER TO SHEET B100 FOR SYSTEMS SYMBOLS, ABBREVIATIONS, AND PROJECT GENERAL NOTES.

C. ALL LOW VOLTAGE SYSTEMS CABLING, DEVICES, EQUIPMENT INSTALLATION, CONNECTIONS AND TESTING FOR BROADCAST PLANS ARE TO BE PROVIDED BY A LICENSED LOW VOLTAGE/POWER LIMITED COMMUNICATIONS CONTRACTOR.

D. PROVIDE ALL BROADCAST EQUIPMENT CONSOLES AND RACKS IN ROOM LOCATIONS SHOWN ON BROADCAST PLANS. REFER TO TECHNOLOGY SYSTEMS RESPONSIBILITY MATRIX.

E. DEVICE LOCATIONS ARE APPROXIMATE. CONTRACTOR SHALL REVIEW CONDITIONS AND COORDINATE WITH ARCHITECT, CONSULTANT, AND OTHER TRADES AS NECESSARY FOR EXACT PLACEMENT. SEE ARCHITECTUAL AND ELECTRICAL DRAWINGS TO VERIFY LOCATION INFORMATION. REPORT ANY INCONSISTENCIES BETWEEN DRAWINGS TO CONSULTANT.

KEYED NOTES

1. ATTACH TO AND SUSPEND CAMERA FROM LIGHTING GRID.

2. MOUNT RF TRANSMIT AND RECIEVE ANTENNAS AT LIGHTING GRID HEIGHT.

100 REV DR MARTIN LUTHER KING JR BOULEVARD #72
SAINT PAUL, MN 55155
651.296.8890

FINEPOINT TECH

416 GATEWAY BLVD.
BURNSVILLE, MN 55337
612.254.7462
FINEPOINT.TECH

PROJECT:
MN LEGISLATURE TV SYSTEM ACQUISITION PM PHASE 2
100 REV DR MARTIN LUTHER KING JR BOULEVARD, SAINT PAUL, MN
55155

PROJECT NUMBER:
0713923

PROJECT PHASE:
CONSTRUCTION DOCUMENTS

ENGINEER STAMP:
DESIGNED COMMUNICATIONS DISTRIBUTION DESIGNER
Bicsi
David M Soukup
BICSI ID # 251975
Expires 12-31-28
RCDD

KEYPLAN:
N
ZONE 1 (ADDITION)
ZONE 2 (ADDITION)


REVISION:	DATE:
ISSUE FOR BID	2026-04-06

SHEET TITLE:
ENLARGED TV PRODUCTION STUDIO

SHEET NO:
B201.11


3/31/2026 9:16:39 AM

KEYED NOTES

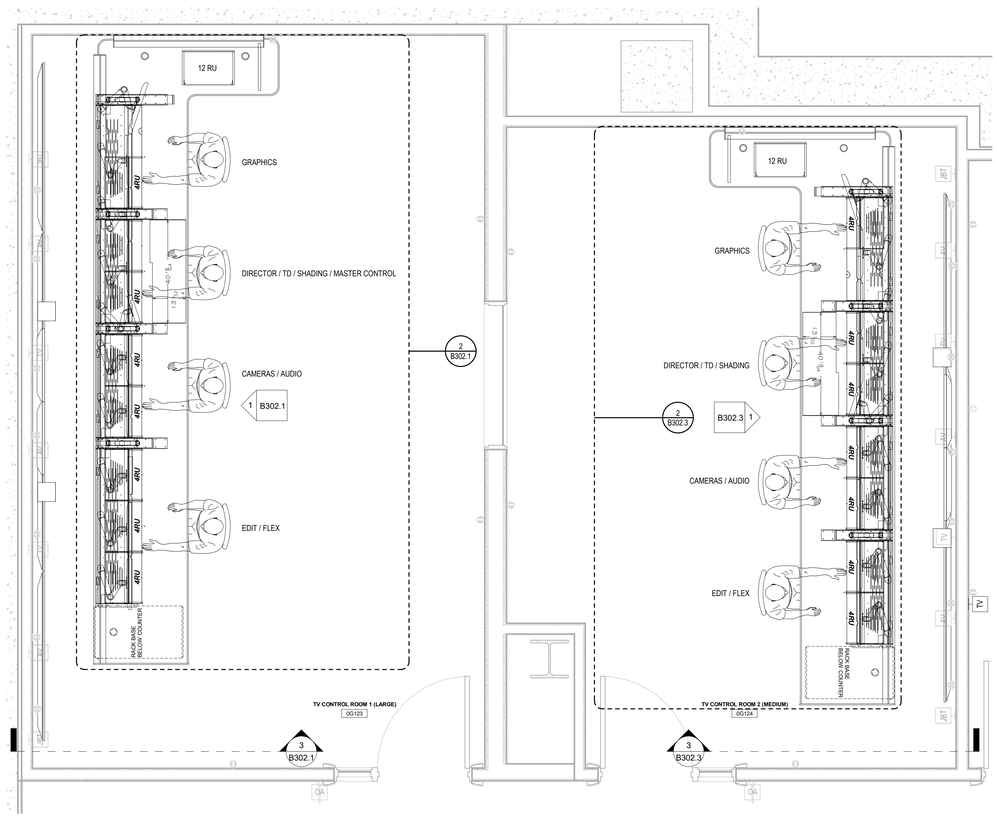

1 GROUND LEVEL - ZONE 1 - TV CONTROL ROOM 1 / 2

SCALE: 1/2" = 1'-0"

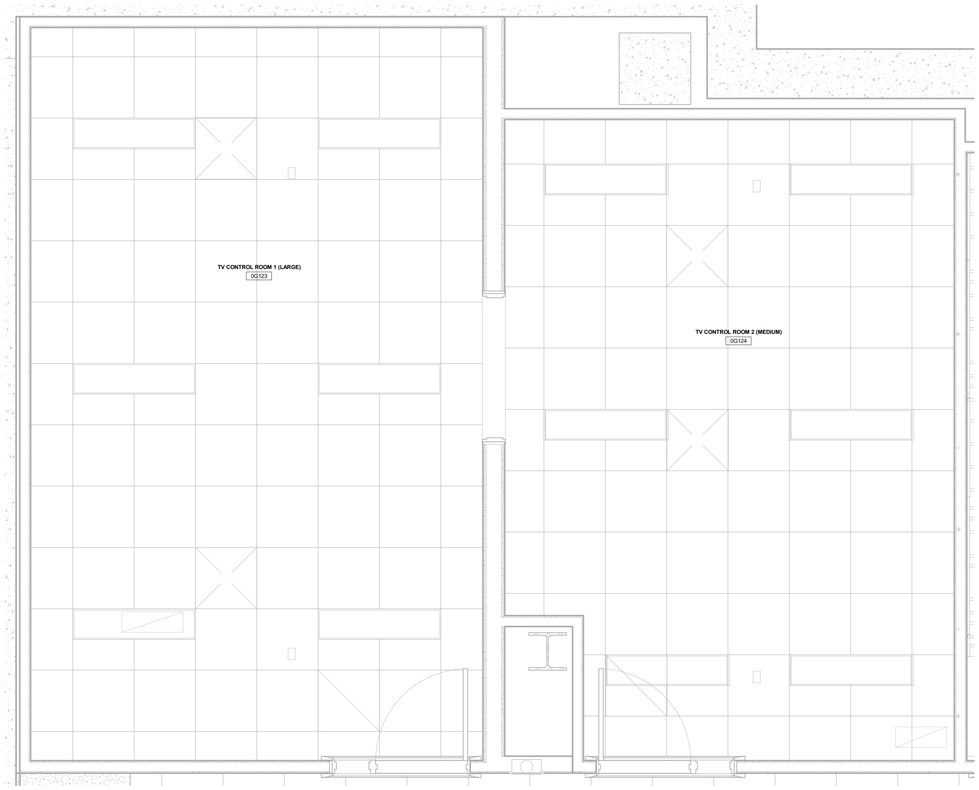

2 0G.1 LEVEL - ZONE 1 - TV CONTROL ROOM 1/2 - RCP

SCALE: 1/2" = 1'-0"

100 REV DR MARTIN LUTHER KING JR BOULEVARD #72
SAINT PAUL, MN 55155
651.296.8890

FINEPOINT TECH

416 GATEWAY BLVD.
BURNSVILLE, MN 55337
612.254.7462
FINEPOINT.TECH

PROJECT:
MN LEGISLATURE TV SYSTEM ACQUISITION PM PHASE 2
100 REV DR MARTIN LUTHER KING JR BOULEVARD, SAINT PAUL, MN 55155

PROJECT NUMBER:
0713923

PROJECT PHASE:
CONSTRUCTION DOCUMENTS

ENGINEER STAMP:
ELECTRICAL COMMUNICATIONS DISTRIBUTION DESIGNER
BICSI
David M Soukup
BICSI ID # 251975
Expires 12-31-28
RCDD

KEYPLAN:
N
ZONE 1 (ADDITION)
ZONE 2 (ADDITION)


REVISION:	DATE:
ISSUE FOR BID	2026-04-06

SHEET TITLE:
ENLARGED TV CONTROL ROOM 1/2

SHEET NO:
B201.12


3/31/2026 9:16:43 AM

KEYED NOTES

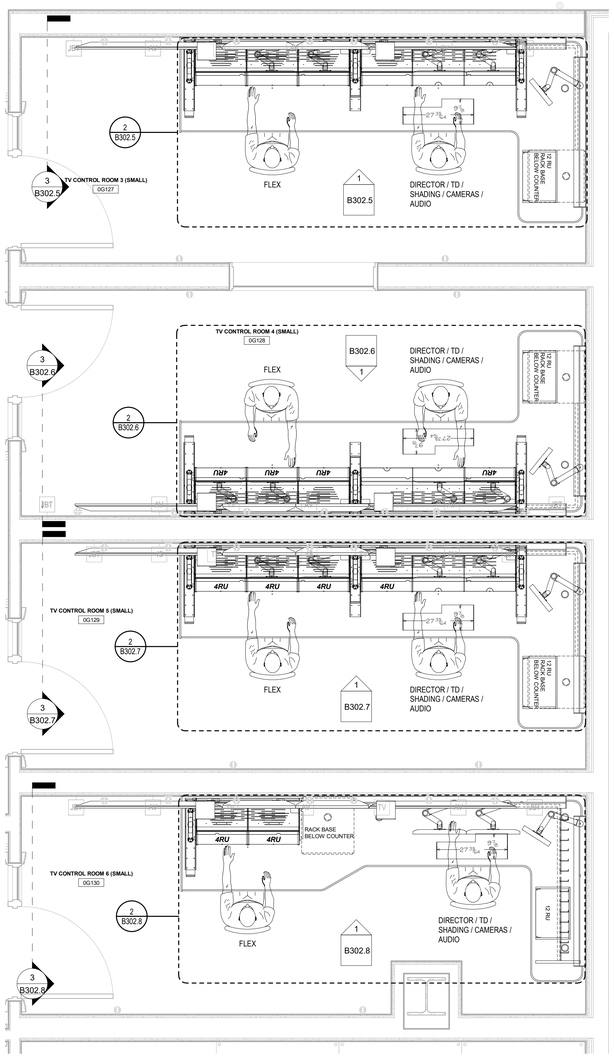

1 GROUND LEVEL - ZONE 1 - TV CONTROL ROOM 3 / 4 / 5 / 6

SCALE: 1/2" = 1'-0"

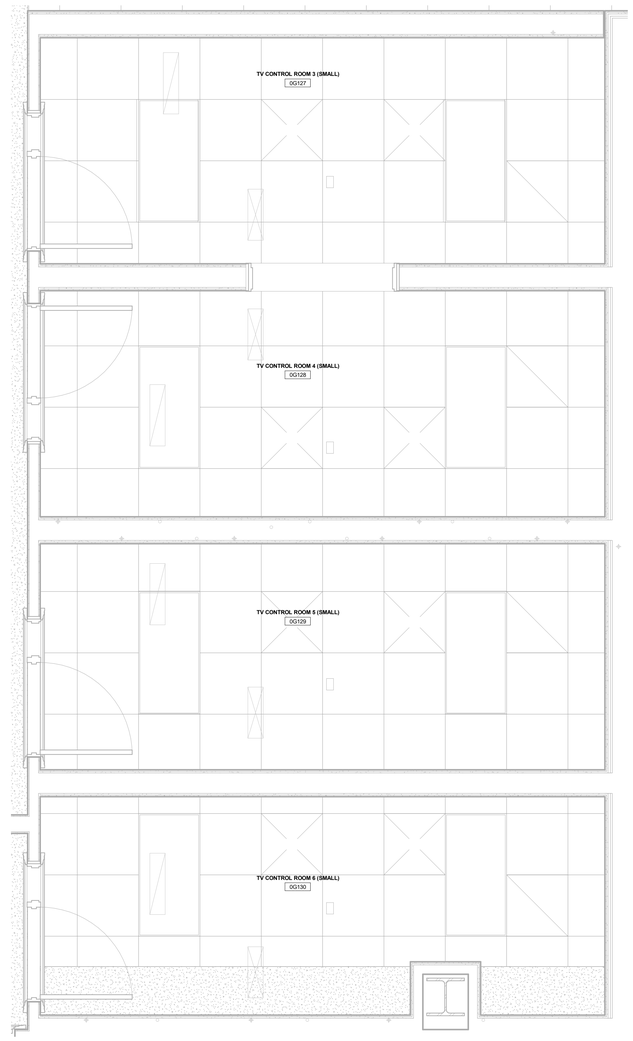

2 0G.1 LEVEL - ZONE 1 - TV CONTROL ROOM 3/4/5/6 - RCP

SCALE: 1/2" = 1'-0"

100 REV DR MARTIN LUTHER KING JR BOULEVARD #72
SAINT PAUL, MN 55155
651.296.8890

FINEPOINT TECH
416 GATEWAY BLVD.
BURNSVILLE, MN 55337
612.254.7462
FINEPOINT.TECH

PROJECT:
MN LEGISLATURE TV SYSTEM ACQUISITION PM PHASE 2
100 REV DR MARTIN LUTHER KING JR BOULEVARD, SAINT PAUL, MN 55155

PROJECT NUMBER:
0713923

PROJECT PHASE:
CONSTRUCTION DOCUMENTS

ENGINEER STAMP:
REGISTERED COMMUNICATIONS DISTRIBUTION DESIGNER
Bicsi
David M Soukup
BICSI ID # 251975
Expires 12-31-28
RCDD

KEYPLAN:
N
ZONE 1 (ADDITION)
ZONE 2 (ADDITION)

REVISION:	DATE:
ISSUE FOR BID	2026-04-06


SHEET TITLE:
ENLARGED TV CONTROL ROOM 3/4/5/6

SHEET NO:
B201.13


3/31/2026 9:16:47 AM

KEYED NOTES

1. PROVIDE 22"x42"x12" BAY RISER BASE DEDICATED TO EQUIPMENT RACKS IN TV EQUIPMENT ROOM. TYP. OF ALL.
2. PROVIDE AND INSTALL HOT ISLE CONTAINMENT SYSTEM.

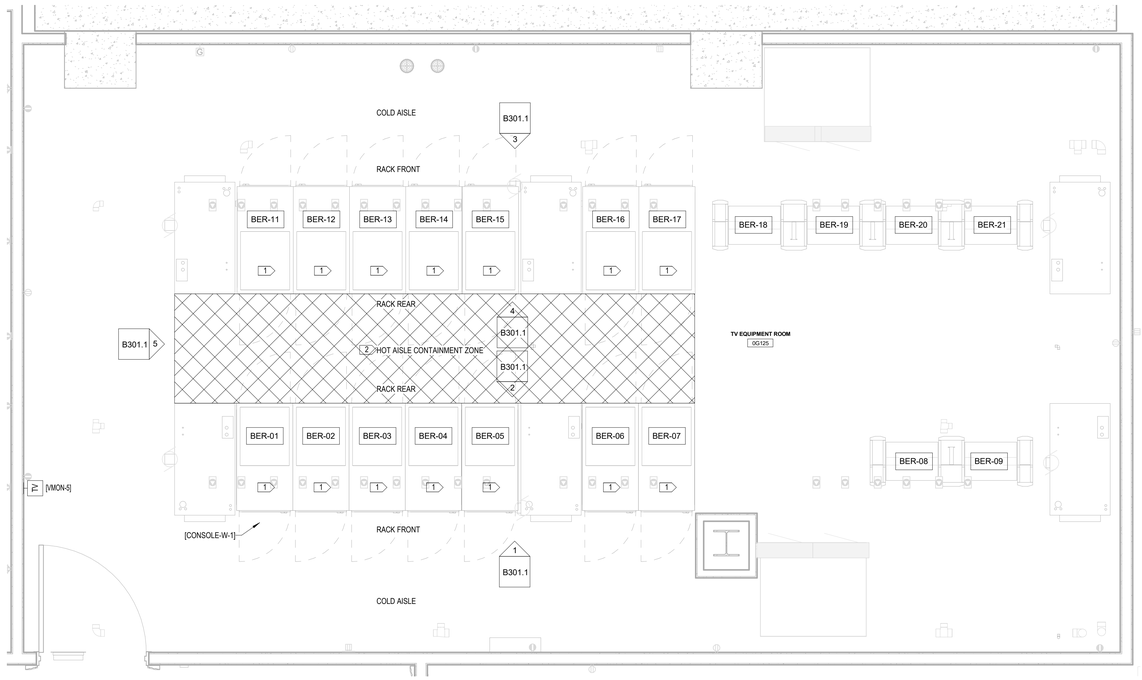

1 GROUND LEVEL - ENLARGED TV EQUIPMENT ROOM
SCALE: 1/2" = 1'-0"

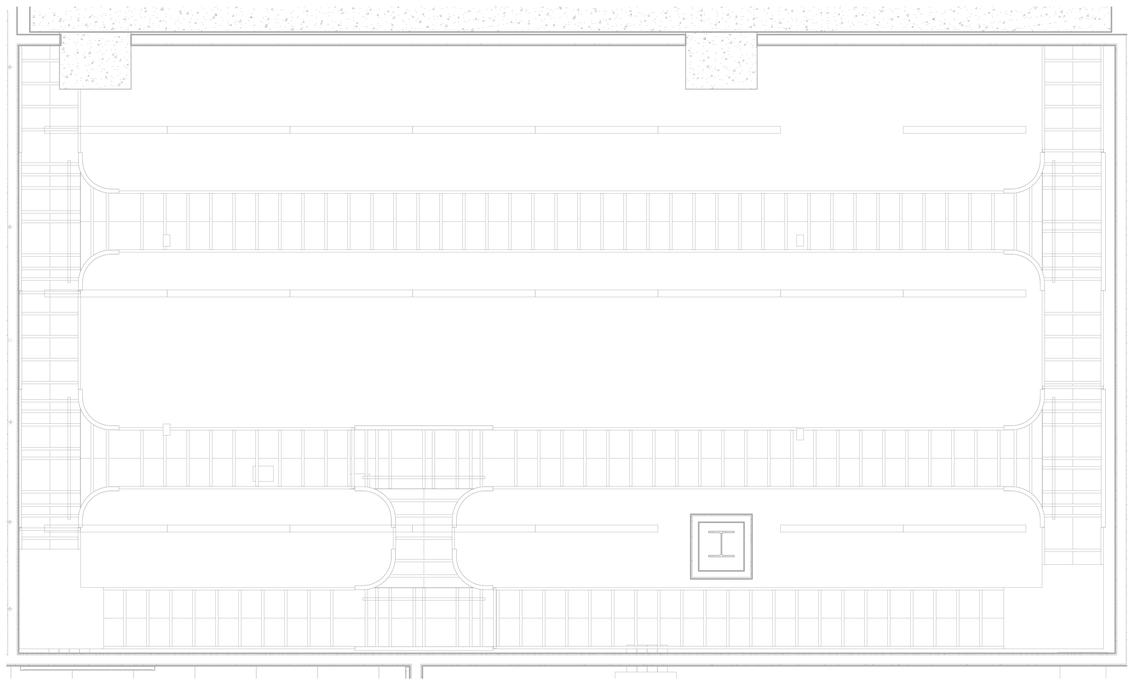

2 0G.1 LEVEL - ZONE 1 - TV EQUIPMENT ROOM - RCP
SCALE: 1/2" = 1'-0"

100 REV DR MARTIN LUTHER KING JR BOULEVARD #72
SAINT PAUL, MN 55155
651.296.8890

FINEPOINT TECH
416 GATEWAY BLVD.
BURNSVILLE, MN 55337
612.254.7462
FINEPOINT.TECH

PROJECT:
MN LEGISLATURE TV SYSTEM ACQUISITION PM PHASE 2
100 REV DR MARTIN LUTHER KING JR BOULEVARD, SAINT PAUL, MN 55155

PROJECT NUMBER:
0713923

PROJECT PHASE:
CONSTRUCTION DOCUMENTS

ENGINEER STAMP:
REGISTERED COMMUNICATIONS DISTRIBUTION DESIGNER
Bicsi
David M Soukup
BICSI ID # 251975
Expires 12-31-28
RCDD

KEYPLAN:
N
ZONE 1 (ADDITION)
ZONE 2 (ADDITION)

REVISION:	DATE:
ISSUE FOR BID	2026-04-06


SHEET TITLE:
ENLARGED TV EQUIPMENT ROOM

SHEET NO:
B201.14


3/31/2026 9:16:51 AM

KEYED NOTES


1. OFOI EQUIPMENT RACK PROVIDED AND INSTALLED BY AV CONTRACTOR. SPACE SET ASIDE FOR BROADCAST EQUIPMENT. COORDINATE WORK WITH AV CONTRCATOR.

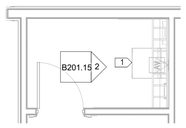


1 FIRST LEVEL - ENLARGED BROADCAST CLOSET 1117
SCALE: 1/4" = 1'-0"

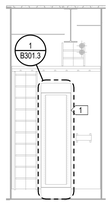


2 BROADCAST RACK ELEVATION - 1117
SCALE: 1/4" = 1'-0"

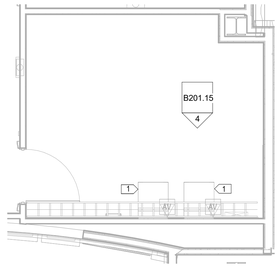


3 SECOND LEVEL - ENLARGED BROADCAST RACK ROOM 2202
SCALE: 1/4" = 1'-0"

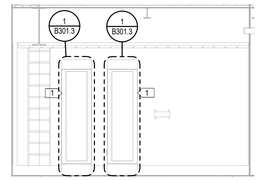


4 BROADCAST RACK ELEVATION - 2202
SCALE: 1/4" = 1'-0"

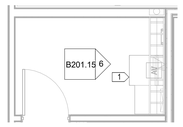


5 SECOND LEVEL - ENLARGED BROADCAST RACK ROOM 2253
SCALE: 1/4" = 1'-0"

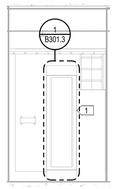


6 BROADCAST RACK ROOM ELEVATION - 2253
SCALE: 1/4" = 1'-0"

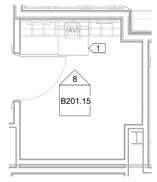


7 THIRD LEVEL - ENLARGED BROADCAST RACK ROOM 3228
SCALE: 1/4" = 1'-0"

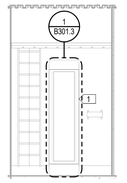


8 BROADCAST RACK ROOM ELEVATION - 3228
SCALE: 1/4" = 1'-0"

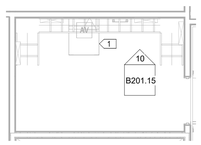


9 THIRD LEVEL - ENLARGED BROADCAST RACK ROOM 3230
SCALE: 1/4" = 1'-0"

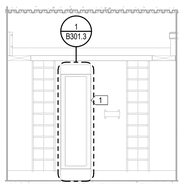


10 BROADCAST RACK ROOM ELEVATION - 3230
SCALE: 1/4" = 1'-0"

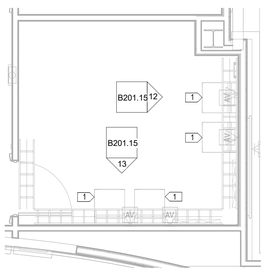

11 FOURTH LEVEL - ENLARGED BROADCAST RACK ROOM 4202
SCALE: 1/4" = 1'-0"

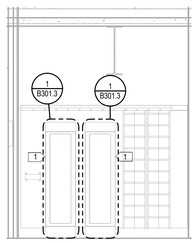

12 BROADCAST RACK ROOM ELEVATION - 4202 (EAST)
SCALE: 1/4" = 1'-0"

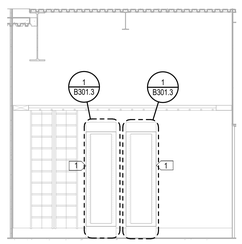

13 BROADCAST RACK ROOM ELEVATION - 4202 (SOUTH)
SCALE: 1/4" = 1'-0"

100 REV DR MARTIN LUTHER KING JR BOULEVARD #72
SAINT PAUL, MN 55155
651.296.8890

FINEPOINT TECH
416 GATEWAY BLVD.
BURNSVILLE, MN 55337
612.254.7462
FINEPOINT.TECH

PROJECT:
MN LEGISLATURE TV SYSTEM ACQUISITION PM PHASE 2
100 REV DR MARTIN LUTHER KING JR BOULEVARD, SAINT PAUL, MN 55155

PROJECT NUMBER:
0713923

PROJECT PHASE:
CONSTRUCTION DOCUMENTS

ENGINEER STAMP:
REGISTERED COMMUNICATIONS DISTRIBUTION DESIGNER
BICSI
David M Soukup
BICSI ID # 251975
Expires 12-31-26
RCDD


KEYPLAN:
N

REVISION:	DATE:
ISSUE FOR BID	2026-04-06


SHEET TITLE:
ENLARGED AV ROOMS

SHEET NO:
B201.15


3/31/2026 9:17:18 AM

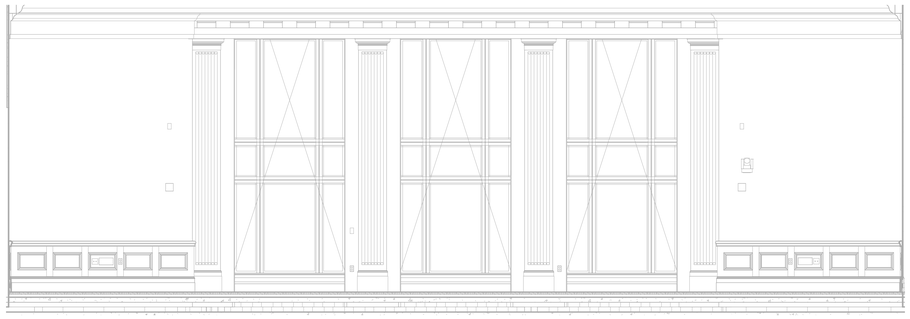


1 HEARING ROOM 1102 - NORTH ELEVATION
SCALE: 1/4" = 1'-0"

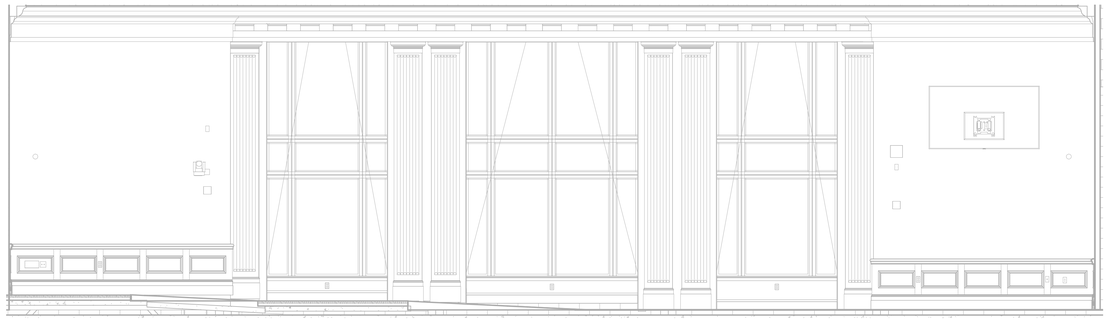


2 HEARING ROOM 1102 - EAST ELEVATION
SCALE: 1/4" = 1'-0"

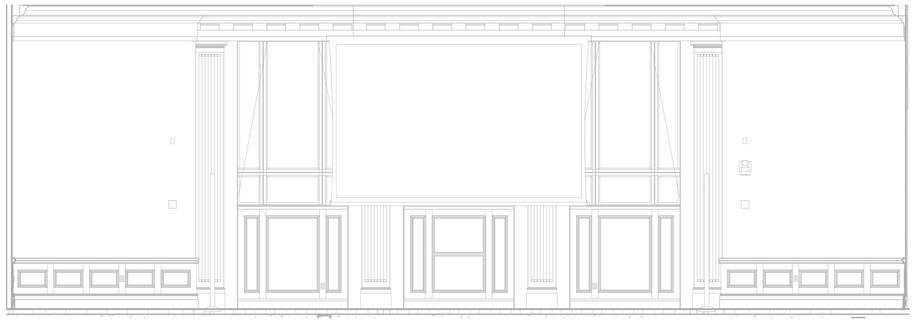


3 HEARING ROOM 1102 - SOUTH ELEVATION
SCALE: 1/4" = 1'-0"

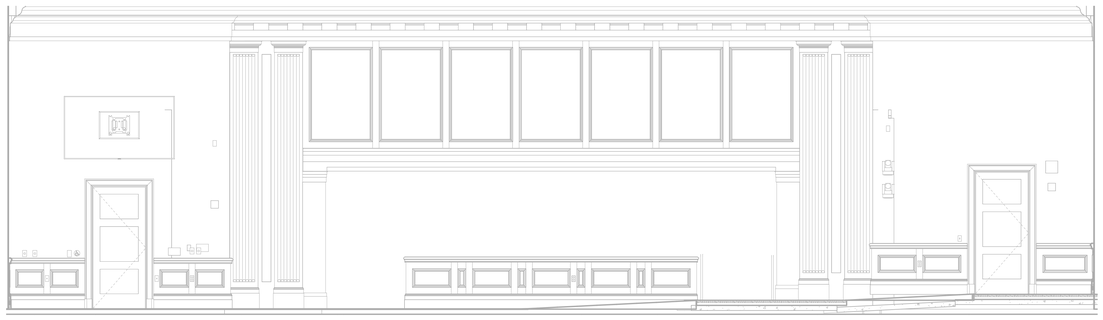


4 HEARING ROOM 1102 - WEST ELEVATION
SCALE: 1/4" = 1'-0"

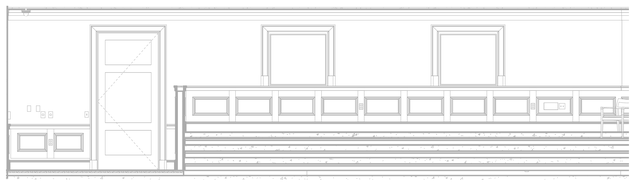


5 HEARING ROOM 1111 - NORTH ELEVATION
SCALE: 1/4" = 1'-0"

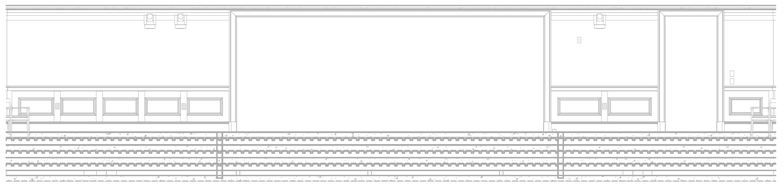

6 HEARING ROOM 1111 - EAST ELEVATION
SCALE: 1/4" = 1'-0"

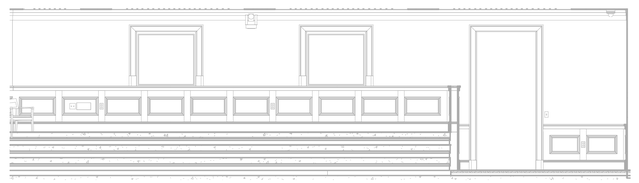

7 HEARING ROOM 1111 - SOUTH ELEVATION
SCALE: 1/4" = 1'-0"

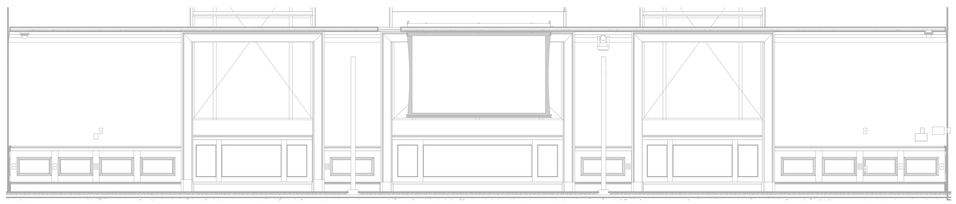

8 HEARING ROOM 1111 - WEST ELEVATION
SCALE: 1/4" = 1'-0"

3/31/2026 9:17:31 AM

100 REV DR MARTIN LUTHER KING JR BOULEVARD #72
SAINT PAUL, MN 55155
651.296.8890

FINEPOINT TECH
416 GATEWAY BLVD.
BURNSVILLE, MN 55337
612.254.7462
FINEPOINT.TECH

PROJECT:
MN LEGISLATURE TV SYSTEM ACQUISITION PM PHASE 2
100 REV DR MARTIN LUTHER KING JR BOULEVARD, SAINT PAUL, MN 55155

PROJECT NUMBER:
0713923

PROJECT PHASE:
CONSTRUCTION DOCUMENTS


ENGINEER STAMP:
REGISTERED COMMUNICATIONS DISTRIBUTION DESIGNER
Bicsi
David M Soukup
BICSI ID # 251975
Expires 12-31-26
RCDD

KEYPLAN:

REVISION:	DATE:
ISSUE FOR BID	2026-04-06

SHEET TITLE:
HEARING ROOM ELEVATIONS


SHEET NO:
B300.1

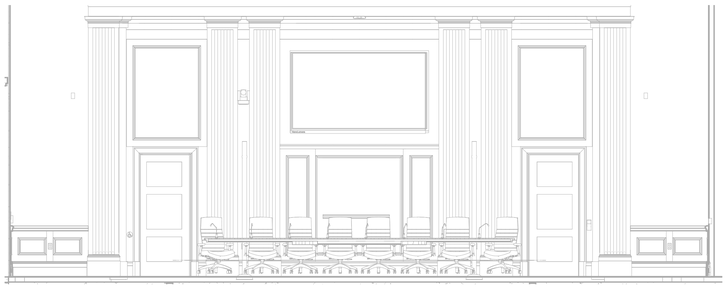


1 HEARING ROOM 1202 - NORTH ELEVATION
SCALE: 1/4" = 1'-0"




2 HEARING ROOM 1202 - EAST ELEVATION
SCALE: 1/4" = 1'-0"

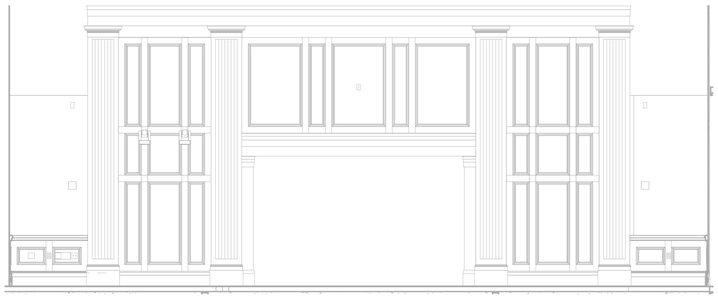


3 HEARING ROOM 1202 - SOUTH ELEVATION
SCALE: 1/4" = 1'-0"

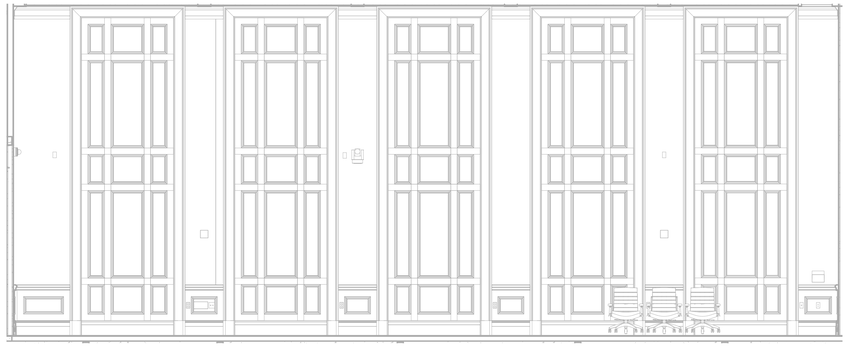


4 HEARING ROOM 1202 - WEST ELEVATION
SCALE: 1/4" = 1'-0"

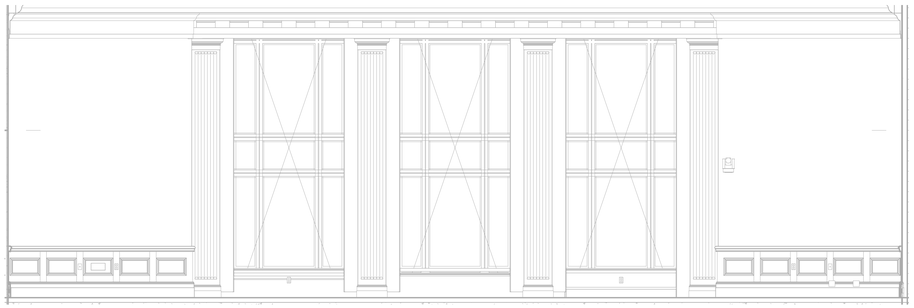


5 HEARING ROOM 3102 - NORTH ELEVATION
SCALE: 1/4" = 1'-0"

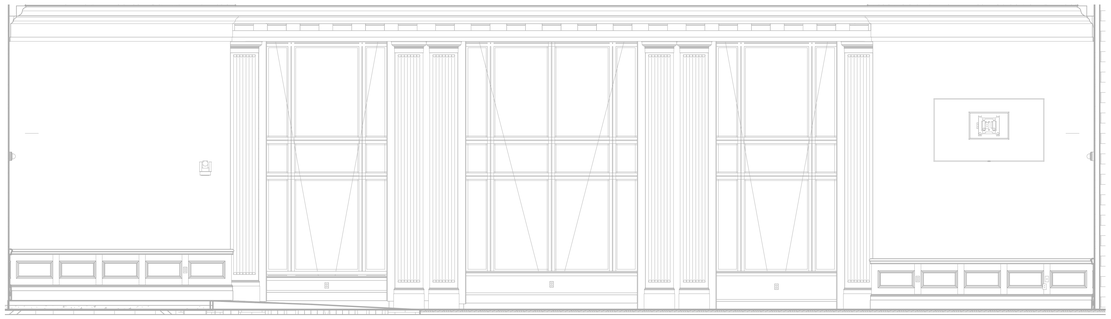

6 HEARING ROOM 3102 - EAST ELEVATION
SCALE: 1/4" = 1'-0"

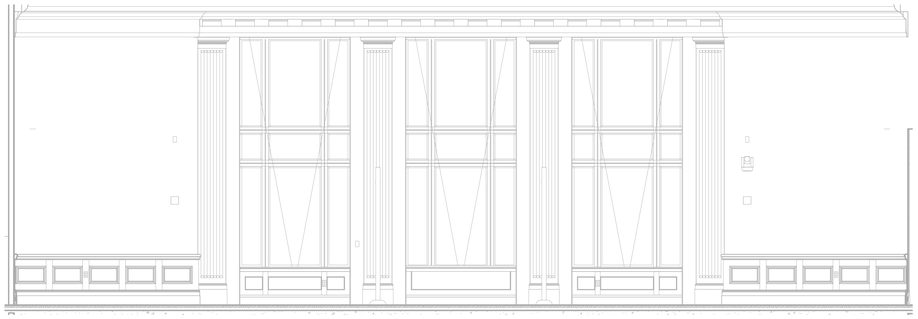

7 HEARING ROOM 3102 - SOUTH ELEVATION
SCALE: 1/4" = 1'-0"

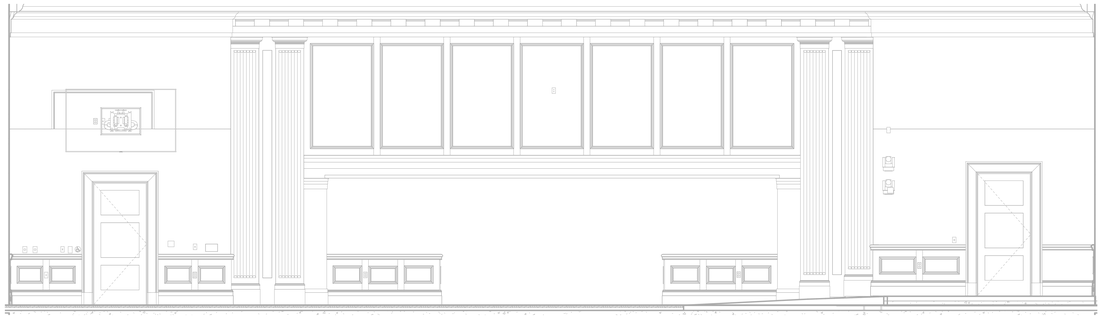

8 HEARING ROOM 3102 - WEST ELEVATION
SCALE: 1/4" = 1'-0"

3/31/2026 9:17:43 AM

100 REV DR MARTIN LUTHER KING JR BOULEVARD #72
SAINT PAUL, MN 55155
651.296.8890

FINEPOINT TECH

416 GATEWAY BLVD.
BURNSVILLE, MN 55337
612.254.7462
FINEPOINT.TECH

PROJECT:
MN LEGISLATURE TV SYSTEM ACQUISITION PM PHASE 2
100 REV DR MARTIN LUTHER KING JR BOULEVARD, SAINT PAUL, MN
55155

PROJECT NUMBER:
0713923

PROJECT PHASE:
CONSTRUCTION DOCUMENTS


ENGINEER STAMP:
DEDICATED COMMUNICATIONS DISTRIBUTION DESIGNER
Bicsi
David M Soukup
BICSI ID # 251975
Expires 12-31-28
RCDD

KEYPLAN:
N


REVISION:	DATE:
ISSUE FOR BID	2026-04-06

SHEET TITLE:
HEARING ROOM ELEVATIONS


SHEET NO:
B300.2

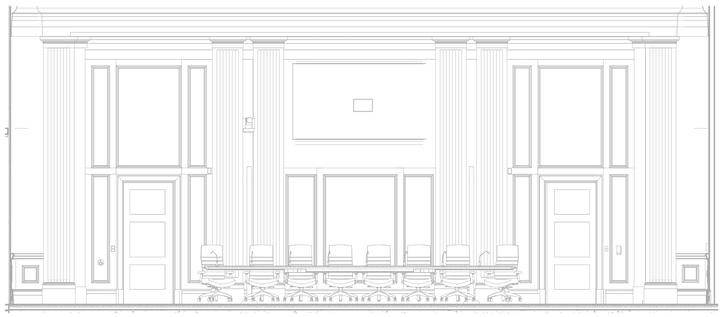


1 HEARING ROOM 3202 - NORTH ELEVATION
SCALE: 1/4" = 1'-0"

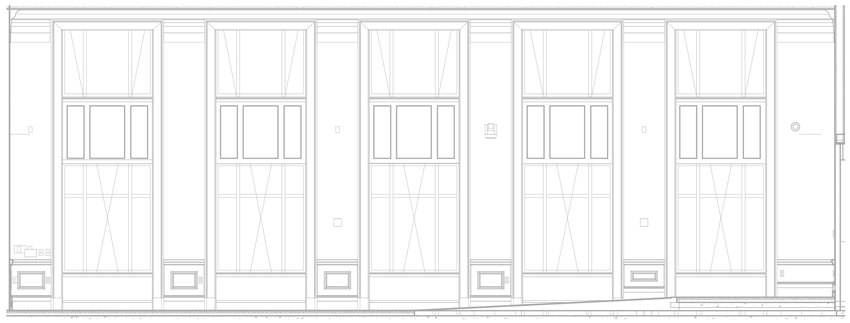


2 HEARING ROOM 3202 - EAST ELEVATION
SCALE: 1/4" = 1'-0"

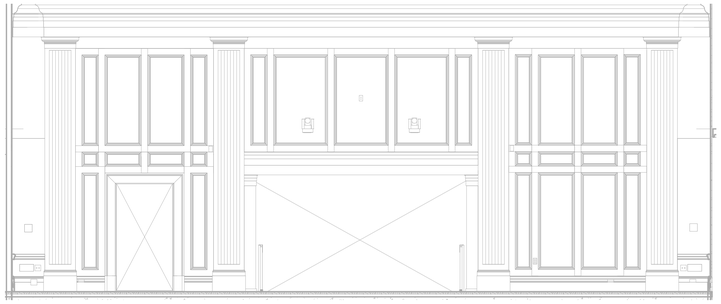


3 HEARING ROOM 3202 - SOUTH ELEVATION
SCALE: 1/4" = 1'-0"

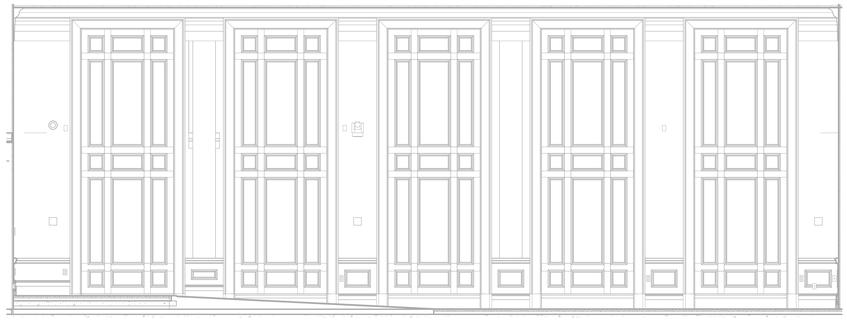


4 HEARING ROOM 3202 - WEST ELEVATION
SCALE: 1/4" = 1'-0"

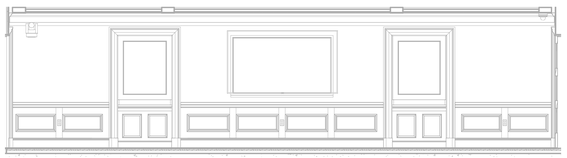


5 HEARING ROOM 3225 - NORTH ELEVATION
SCALE: 1/4" = 1'-0"

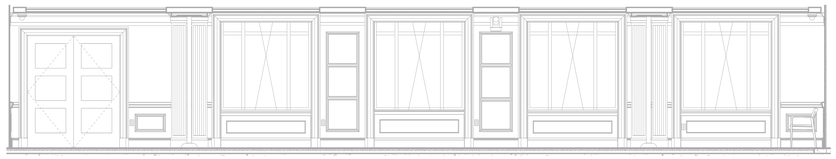

6 HEARING ROOM 3225 - EAST ELEVATION
SCALE: 1/4" = 1'-0"

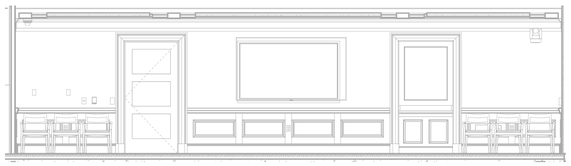

7 HEARING ROOM 3225 - SOUTH ELEVATION
SCALE: 1/4" = 1'-0"

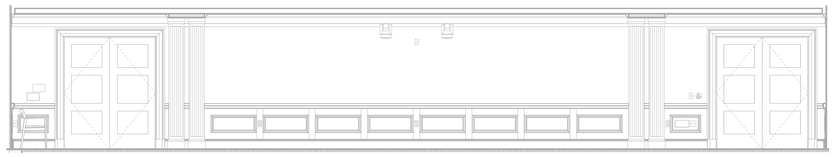

8 HEARING ROOM 3225 - WEST ELEVATION
SCALE: 1/4" = 1'-0"

3/31/2026 9:18:02 AM

100 REV DR MARTIN LUTHER KING JR BOULEVARD #72
SAINT PAUL, MN 55155
651.296.8890

FINEPOINT TECH

416 GATEWAY BLVD.
BURNSVILLE, MN 55337
612.254.7462
FINEPOINT.TECH

PROJECT:
MN LEGISLATURE TV SYSTEM ACQUISITION PM PHASE 2
100 REV DR MARTIN LUTHER KING JR BOULEVARD, SAINT PAUL, MN
55155

PROJECT NUMBER:
0713923

PROJECT PHASE:
CONSTRUCTION DOCUMENTS


ENGINEER STAMP:
COMMUNICATIONS DISTRIBUTION DESIGNER
Bicsi
David M Soukup
BICSI ID # 251975
Expires 12-31-28
RCDD

KEYPLAN:
N


REVISION:	DATE:
ISSUE FOR BID	2026-04-06

SHEET TITLE:
HEARING ROOM ELEVATIONS


SHEET NO:
B300.3

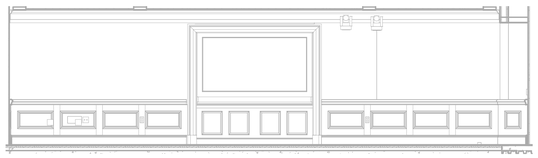


1 HEARING ROOM 3233 - NORTH ELEVATION
SCALE: 1/4" = 1'-0"

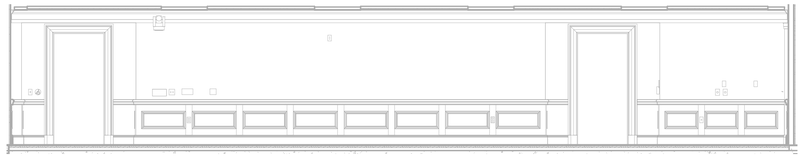


2 HEARING ROOM 3233 - EAST ELEVATION
SCALE: 1/4" = 1'-0"

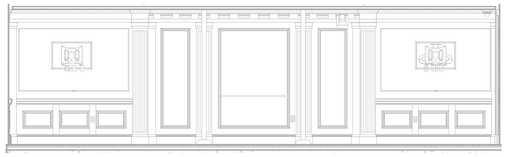


3 HEARING ROOM 3233 - SOUTH ELEVATION
SCALE: 1/4" = 1'-0"

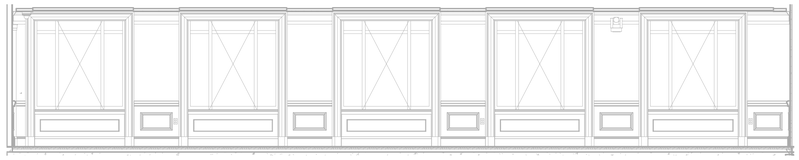


4 HEARING ROOM 3233 - WEST ELEVATION
SCALE: 1/4" = 1'-0"

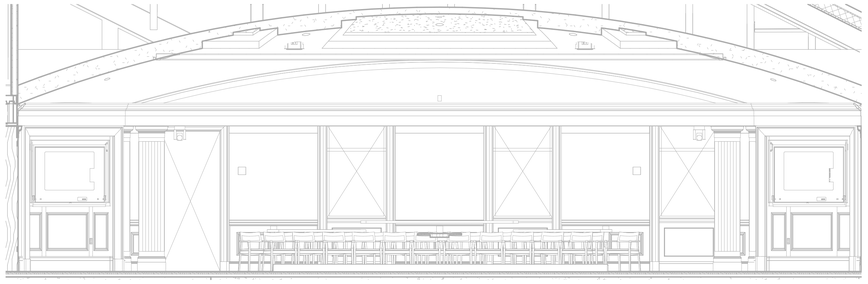


5 HEARING ROOM 5102 - NORTH ELEVATION
SCALE: 1/4" = 1'-0"

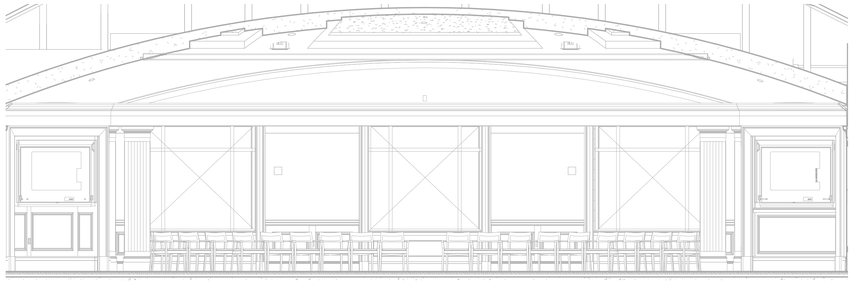

6 HEARING ROOM 5102 - EAST ELEVATION
SCALE: 1/4" = 1'-0"

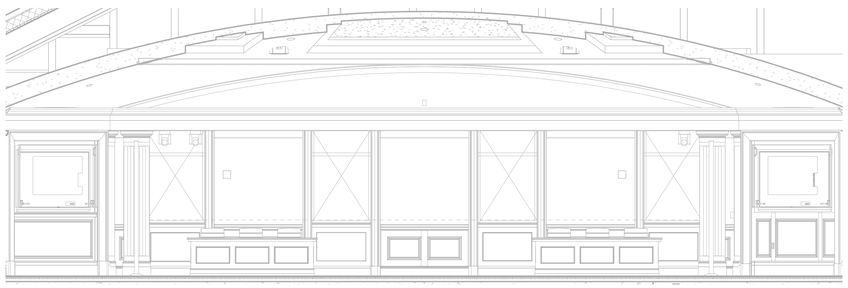

7 HEARING ROOM 5102 - SOUTH ELEVATION
SCALE: 1/4" = 1'-0"

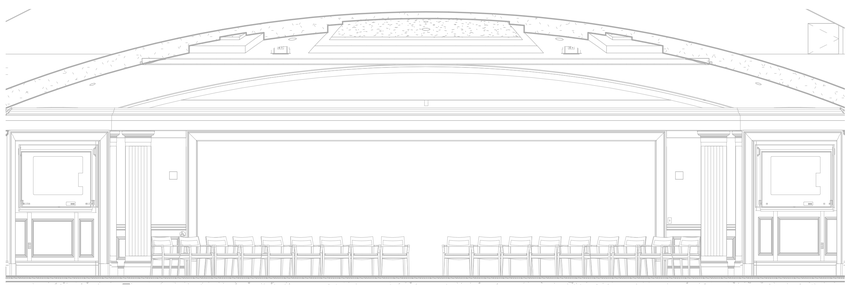

8 HEARING ROOM 5102 - WEST ELEVATION
SCALE: 1/4" = 1'-0"

3/31/2026 9:18:44 AM

100 REV DR MARTIN LUTHER KING JR BOULEVARD #72
SAINT PAUL, MN 55155
651.296.8890

FINEPOINT TECH

416 GATEWAY BLVD.
BURNSVILLE, MN 55337
612.254.7462
FINEPOINT.TECH

PROJECT:
MN LEGISLATURE TV SYSTEM ACQUISITION PM PHASE 2
100 REV DR MARTIN LUTHER KING JR BOULEVARD, SAINT PAUL, MN 55155

PROJECT NUMBER:
0713923

PROJECT PHASE:
CONSTRUCTION DOCUMENTS


ENGINEER STAMP:
REGISTERED COMMUNICATIONS DISTRIBUTION DESIGNER
Bicsi
David M Soukup
BICSI ID # 251975
Expires 12-31-28
RCDD

KEYPLAN:
N


REVISION:	DATE:
ISSUE FOR BID	2026-04-06

SHEET TITLE:
HEARING ROOM ELEVATIONS


SHEET NO:
B300.4

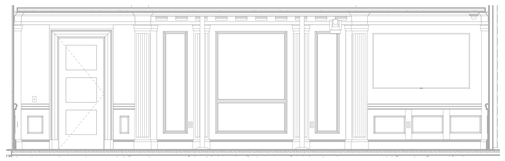


1 HEARING ROOM 5202 - NORTH ELEVATION
SCALE: 1/4" = 1'-0"

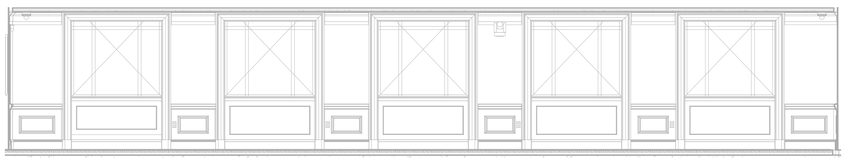


2 HEARING ROOM 5202 - EAST ELEVATION
SCALE: 1/4" = 1'-0"

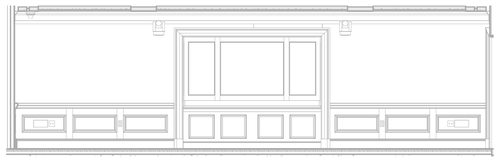


3 HEARING ROOM 5202 - SOUTH ELEVATION
SCALE: 1/4" = 1'-0"

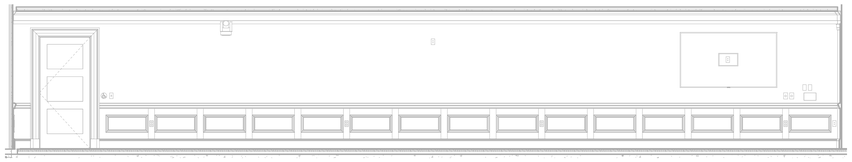


4 HEARING ROOM 5202 - WEST ELEVATION
SCALE: 1/4" = 1'-0"

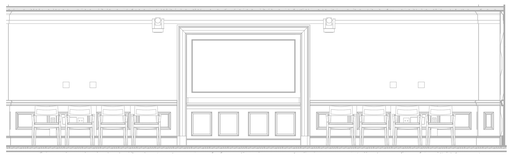


5 PRESS CONFERENCE 2254 - NORTH ELEVATION
SCALE: 1/4" = 1'-0"

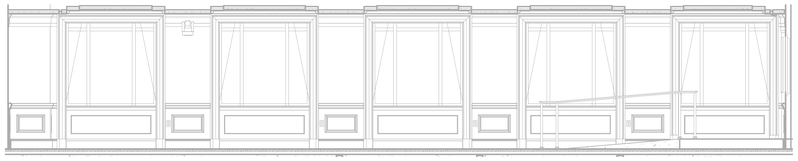

6 PRESS CONFERENCE 2254 - EAST ELEVATION
SCALE: 1/4" = 1'-0"

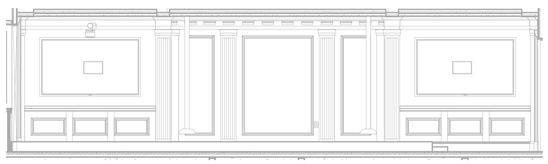

7 PRESS CONFERENCE 2254 - SOUTH ELEVATION
SCALE: 1/4" = 1'-0"

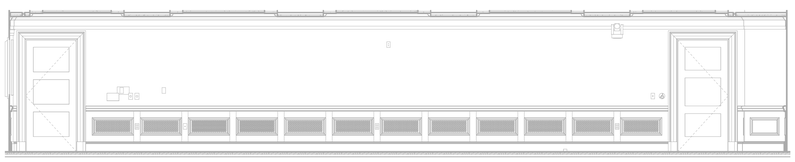

8 PRESS CONFERENCE 2254 - WEST ELEVATION
SCALE: 1/4" = 1'-0"

3/31/2026 9:18:32 AM

100 REV DR MARTIN LUTHER KING JR BOULEVARD #72
SAINT PAUL, MN 55155
651.296.8890

FINEPOINT TECH
416 GATEWAY BLVD.
BURNSVILLE, MN 55337
612.254.7462
FINEPOINT.TECH

PROJECT:
MN LEGISLATURE TV SYSTEM ACQUISITION PM PHASE 2
100 REV DR MARTIN LUTHER KING JR BOULEVARD, SAINT PAUL, MN 55155

PROJECT NUMBER:
0713923

PROJECT PHASE:
CONSTRUCTION DOCUMENTS

ENGINEER STAMP:
REGISTERED COMMUNICATIONS DISTRIBUTION DESIGNER
Bicsi
David M Soukup
BICSI ID # 251975
Expires 12-31-28
RCDD

KEYPLAN:
N


REVISION:	DATE:
ISSUE FOR BID	2026-04-06

SHEET TITLE:
HEARING ROOM ELEVATIONS


SHEET NO:
B300.5

KEYED NOTES


1. OFOI DISPLAY. INTEGRATE VIDEO CONVERTER BEHIND DISPLAY.

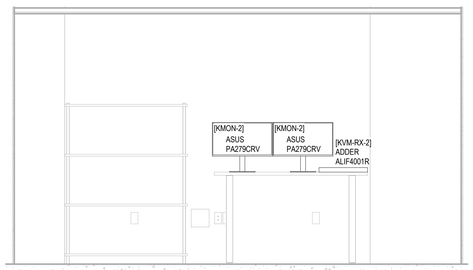


1 IT SUPPORT-0G122 - NORTH ELEVATION
SCALE: 1/2" = 1'-0"

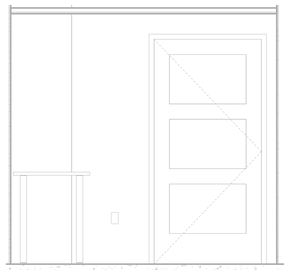


2 IT SUPPORT-0G122 - EAST ELEVATION
SCALE: 1/2" = 1'-0"

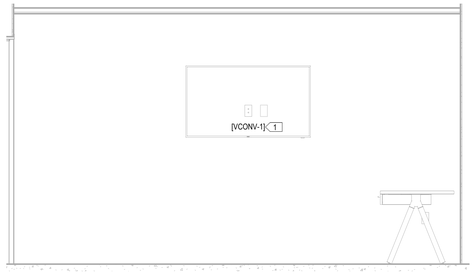

3 IT SUPPORT-0G122 - SOUTH ELEVATION
SCALE: 1/2" = 1'-0"

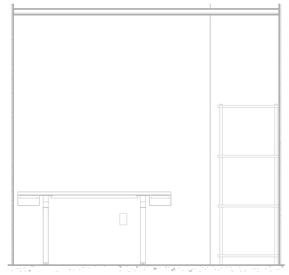


4 IT SUPPORT-0G122 - WEST ELEVATION
SCALE: 1/2" = 1'-0"

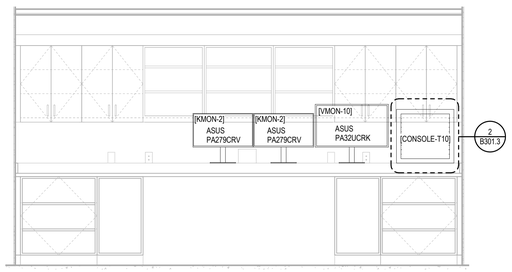


5 TV ENGINEER COUNTER / WORKSPACE-0G121 - NORTH ELEVATION
SCALE: 1/2" = 1'-0"




6 TV ENGINEER COUNTER / WORKSPACE-0G121 - EAST ELEVATION
SCALE: 1/2" = 1'-0"

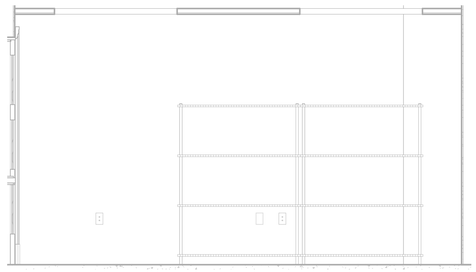


7 TV ENGINEER COUNTER / WORKSPACE-0G121 - SOUTH ELEVATION
SCALE: 1/2" = 1'-0"

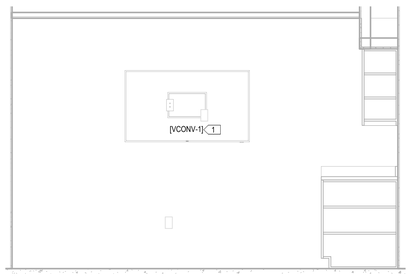


8 TV ENGINEER COUNTER / WORKSPACE-0G121 - WEST ELEVATION
SCALE: 1/2" = 1'-0"

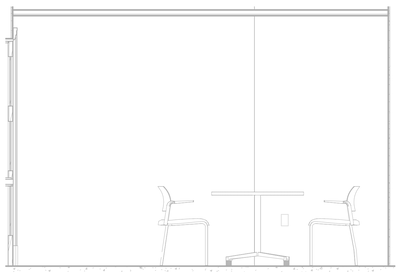

9 OFFICE (DIRECTOR)-0G105 - NORTH ELEVATION
SCALE: 1/2" = 1'-0"

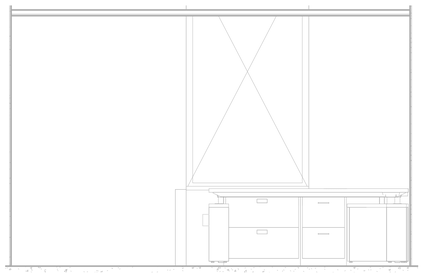

10 OFFICE (DIRECTOR)-0G105 - EAST ELEVATION
SCALE: 1/2" = 1'-0"

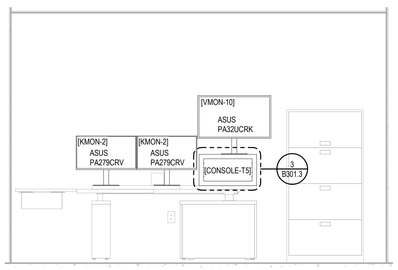

11 OFFICE (DIRECTOR)-0G105 - SOUTH ELEVATION
SCALE: 1/2" = 1'-0"



12 OFFICE (DIRECTOR)-0G105 - WEST ELEVATION
SCALE: 1/2" = 1'-0"

3/31/2026 9:18:50 AM

100 REV DR MARTIN LUTHER KING JR BOULEVARD #72
SAINT PAUL, MN 55155
651.296.8890

FINEPOINT TECH
416 GATEWAY BLVD.
BURNSVILLE, MN 55337
612.254.7462
FINEPOINT.TECH

PROJECT:
MN LEGISLATURE TV SYSTEM ACQUISITION PM PHASE 2
100 REV DR MARTIN LUTHER KING JR BOULEVARD, SAINT PAUL, MN 55155

PROJECT NUMBER:
0713923

PROJECT PHASE:
CONSTRUCTION DOCUMENTS

ENGINEER STAMP:
REGISTERED COMMUNICATIONS DISTRIBUTION DESIGNER
Bicsi
David M Soukup
BICSI ID # 251975
Expires 12-31-26
RCDD

KEYPLAN:
N


REVISION:	DATE:
ISSUE FOR BID	2026-04-06

SHEET TITLE:
TV CONTROL SUPPORT ROOM ELEVATIONS


SHEET NO:
B300.6

KEYED NOTES


1. OFOI DISPLAY. INTEGRATE VIDEO CONVERTER BEHIND DISPLAY.

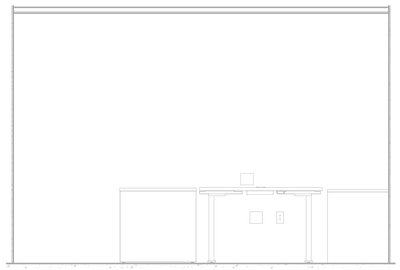

1 OFFICE-0G106 - NORTH ELEVATION
SCALE: 1/2" = 1'-0"

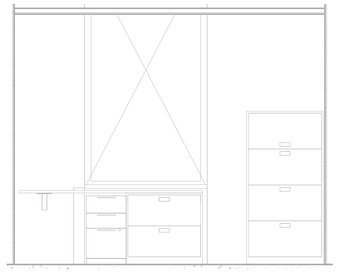


2 OFFICE-0G106 - EAST ELEVATION
SCALE: 1/2" = 1'-0"

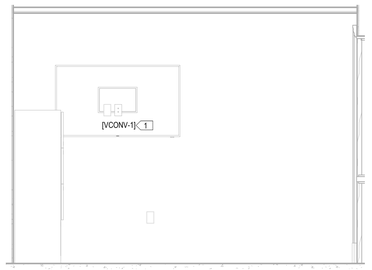


3 OFFICE-0G106 - SOUTH ELEVATION
SCALE: 1/2" = 1'-0"




4 OFFICE-0G106 - WEST ELEVATION
SCALE: 1/2" = 1'-0"

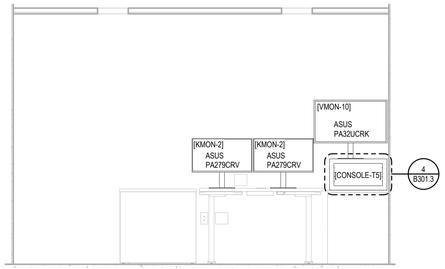

5 OFFICE-0G107 - NORTH ELEVATION
SCALE: 1/2" = 1'-0"

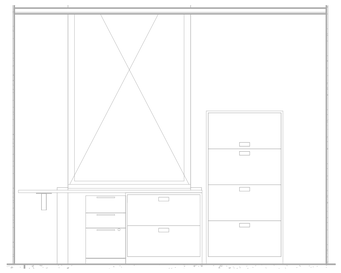


6 OFFICE-0G107 - EAST ELEVATION
SCALE: 1/2" = 1'-0"

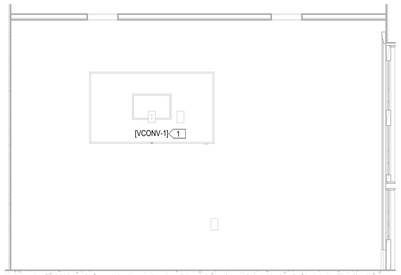


7 OFFICE-0G107 - SOUTH ELEVATION
SCALE: 1/2" = 1'-0"




8 OFFICE-0G107 - WEST ELEVATION
SCALE: 1/2" = 1'-0"

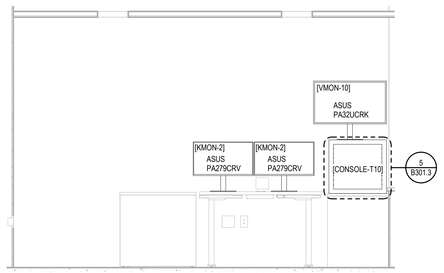

9 OFFICE-0G108 - NORTH ELEVATION
SCALE: 1/2" = 1'-0"

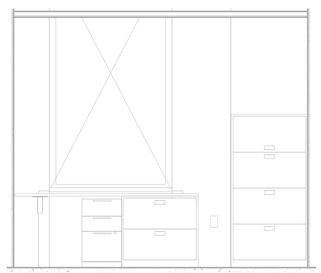

10 OFFICE-0G108 - EAST ELEVATION
SCALE: 1/2" = 1'-0"

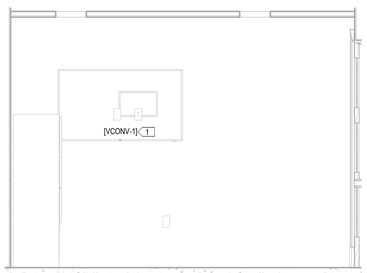

11 OFFICE-0G108 - SOUTH ELEVATION
SCALE: 1/2" = 1'-0"



12 OFFICE-0G108 - WEST ELEVATION
SCALE: 1/2" = 1'-0"

100 REV DR MARTIN LUTHER KING JR BOULEVARD #72
SAINT PAUL, MN 55155
651.296.8890

FINEPOINT TECH

416 GATEWAY BLVD.
BURNSVILLE, MN 55337
612.254.7462
FINEPOINT.TECH

PROJECT:
MN LEGISLATURE TV SYSTEM ACQUISITION PM PHASE 2
100 REV DR MARTIN LUTHER KING JR BOULEVARD, SAINT PAUL, MN
55155

PROJECT NUMBER:
0713923

PROJECT PHASE:
CONSTRUCTION DOCUMENTS

ENGINEER STAMP:
REGISTERED COMMUNICATIONS DISTRIBUTION DESIGNER
Bicsi
David M Soukup
BICSI ID # 251975
Expires 12-31-28
RCDD


KEYPLAN:
N

REVISION:	DATE:
ISSUE FOR BID	2026-04-06


SHEET TITLE:
TV CONTROL SUPPORT ROOM ELEVATIONS

SHEET NO:
B300.7


3/31/2026 9:19:05 AM

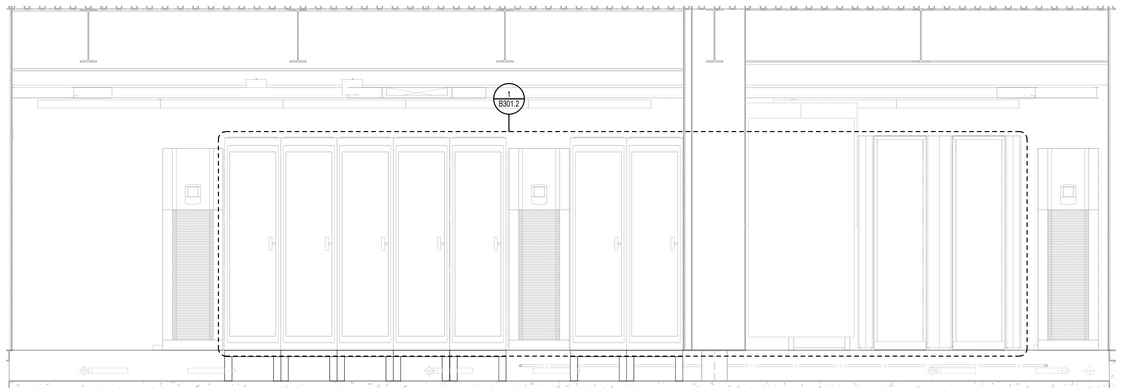


1 TV EQUIPMENT ROOM - ROW 1 FRONT RACK ELEVATION
SCALE: 1/2" = 1'-0"

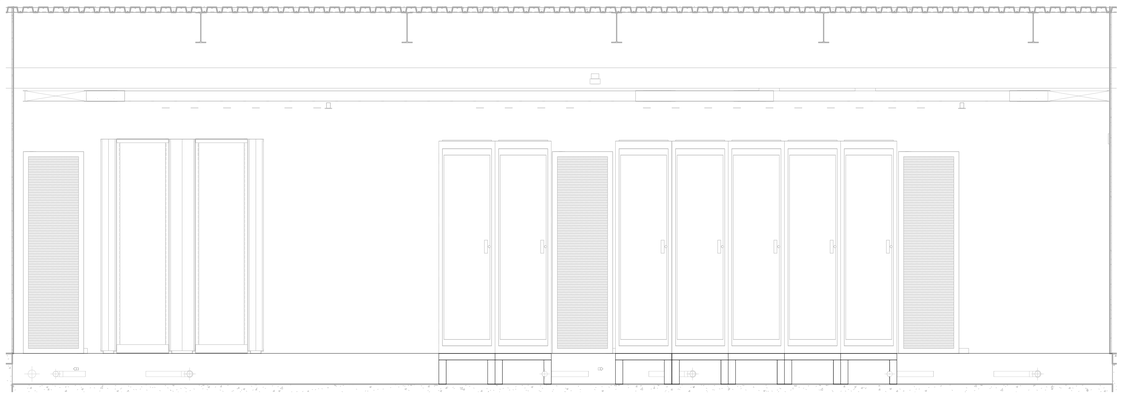


2 TV EQUIPMENT ROOM - ROW 1 BACK RACK ELEVATION
SCALE: 1/2" = 1'-0"

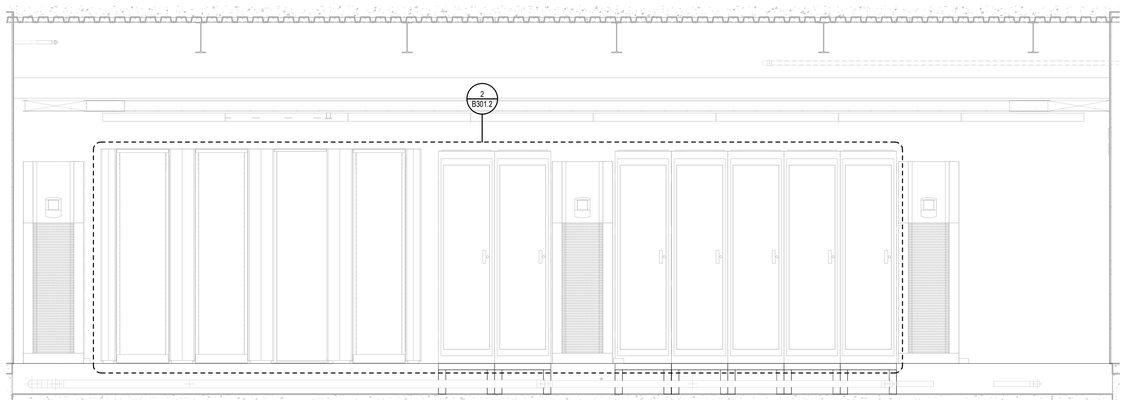

3 TV EQUIPMENT ROOM - ROW 2 FRONT RACK ELEVATION
SCALE: 1/2" = 1'-0"

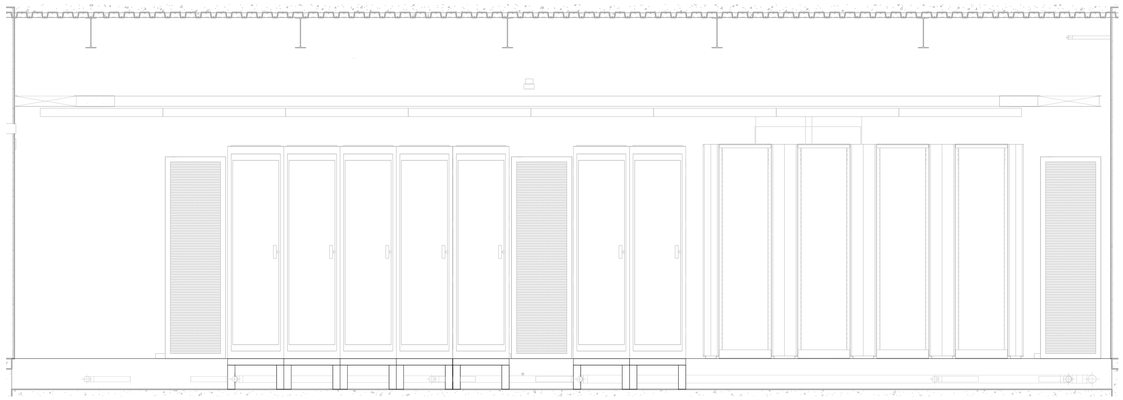

4 TV EQUIPMENT ROOM - ROW 2 BACK RACK ELEVATION
SCALE: 1/2" = 1'-0"

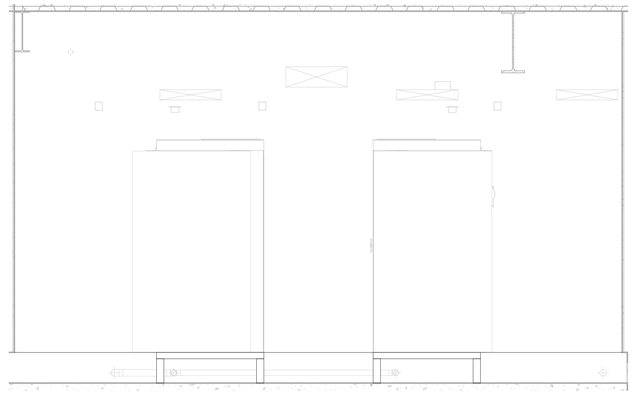

5 TV EQUIPMENT ROOM - SIDE RACK ELEVATION
SCALE: 1/2" = 1'-0"

3/31/2026 9:19:16 AM

100 REV DR MARTIN LUTHER KING JR BOULEVARD #72
SAINT PAUL, MN 55155
651.296.8890

FINEPOINT TECH
416 GATEWAY BLVD.
BURNSVILLE, MN 55337
612.254.7462
FINEPOINT.TECH

PROJECT:
MN LEGISLATURE TV SYSTEM ACQUISITION PM PHASE 2
100 REV DR MARTIN LUTHER KING JR BOULEVARD, SAINT PAUL, MN
55155

PROJECT NUMBER:
0713923

PROJECT PHASE:
CONSTRUCTION DOCUMENTS


ENGINEER STAMP:
DESIGNED COMMUNICATIONS DISTRIBUTION DESIGNER
Bicsi
David M Soukup
BICSI ID # 251975
Expires 12-31-28
RCDD

KEYPLAN:
N

REVISION:	DATE:
ISSUE FOR BID	2026-04-06


SHEET TITLE:
TV EQUIPMENT ROOM - RACK ELEVATIONS

SHEET NO:
B301.1

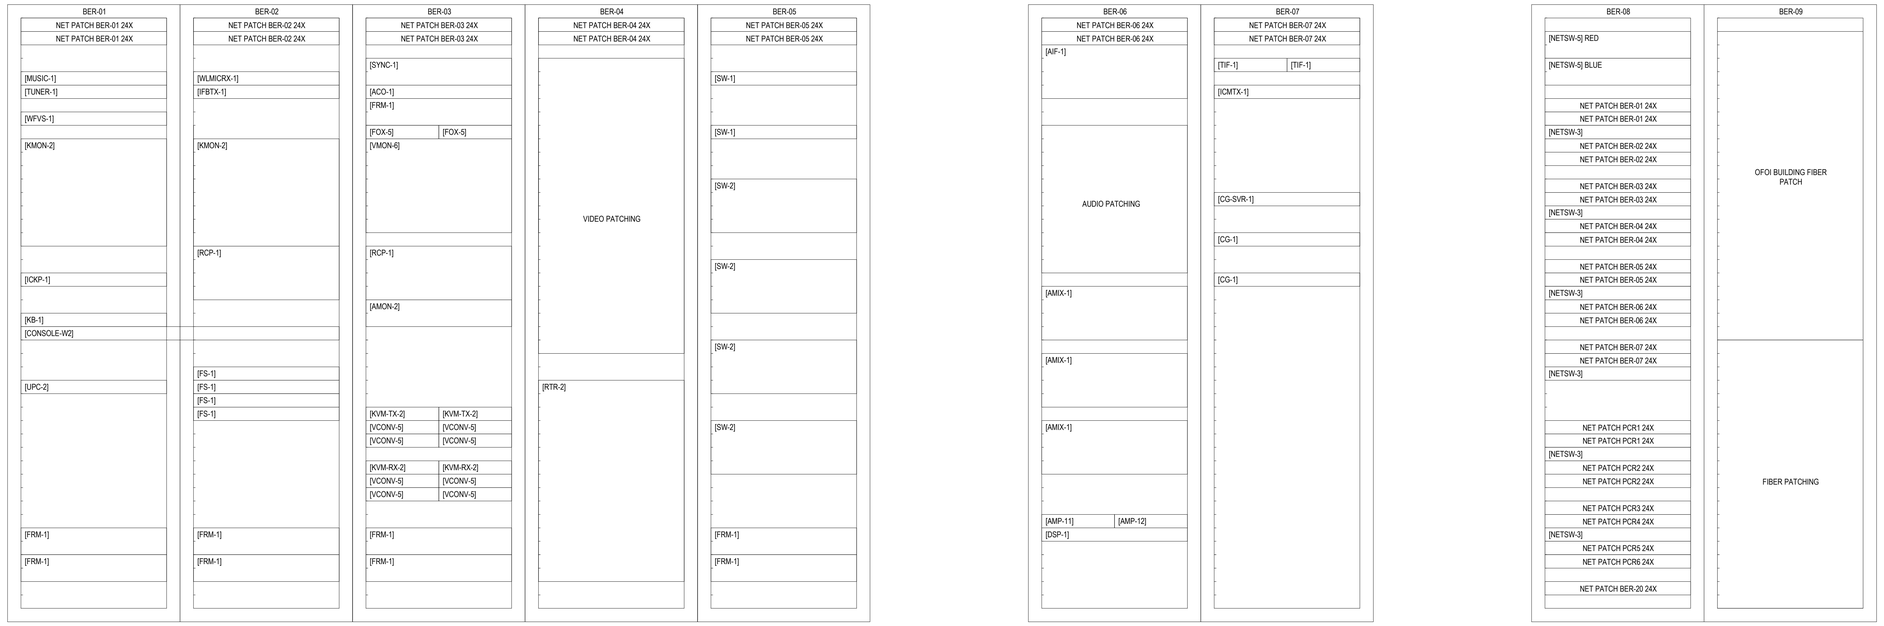

1 ENLARGED TV EQUIPMENT ROOM ROW 1 RACK ELEVATION

SCALE: NTS

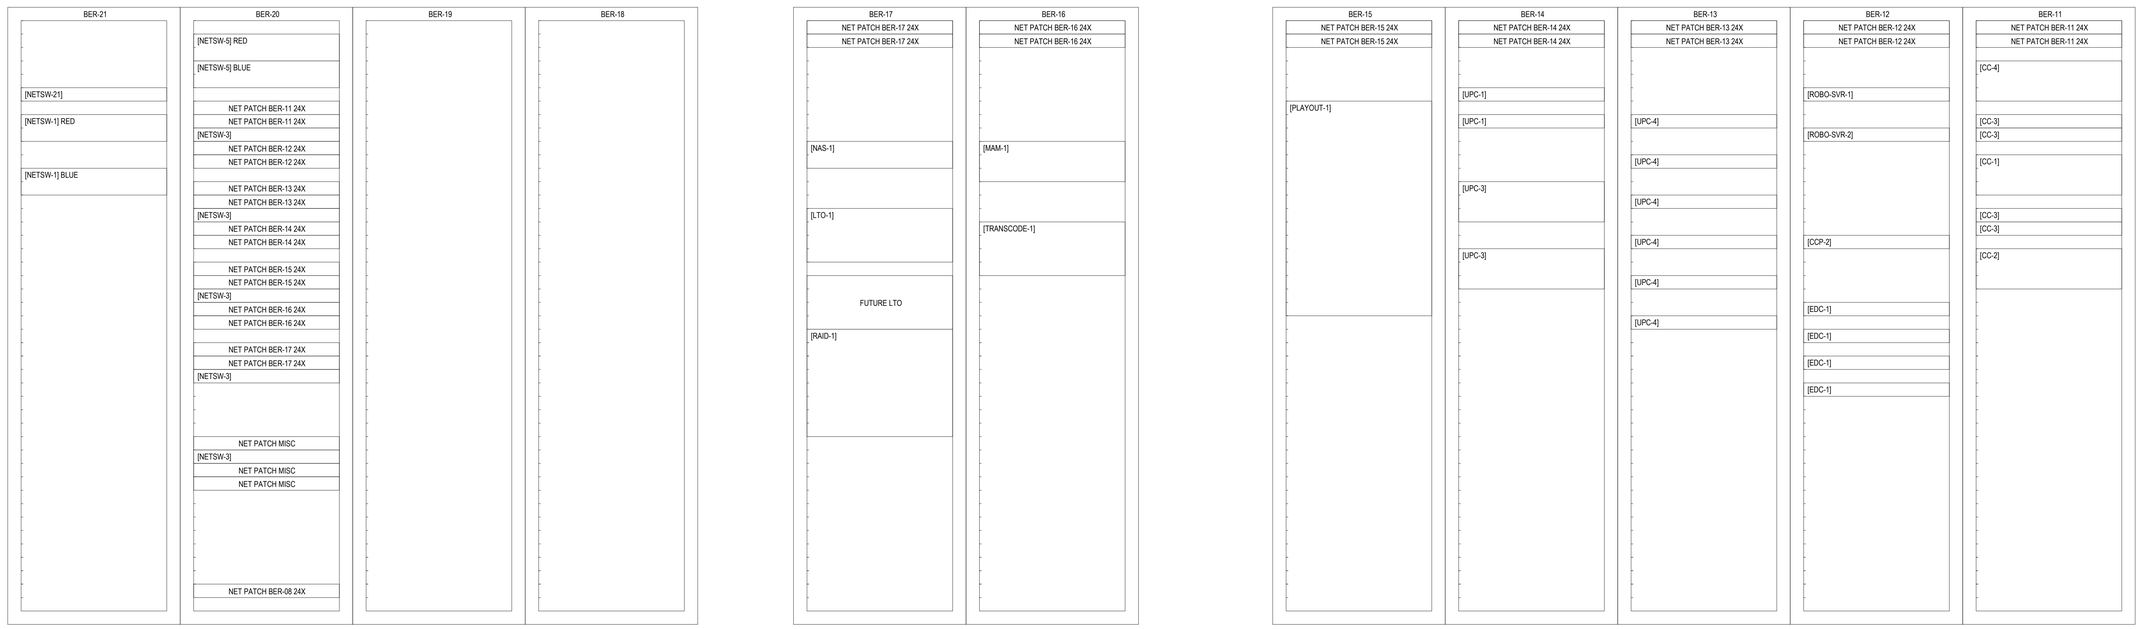

2 ENLARGED TV EQUIPMENT ROOM ROW 2 RACK ELEVATION

SCALE: NTS

100 REV DR MARTIN LUTHER KING JR BOULEVARD #72
SAINT PAUL, MN 55155
651.296.8890

FINEPOINT TECH

416 GATEWAY BLVD.
BURNSVILLE, MN 55337
612.254.7462
FINEPOINT.TECH

PROJECT:

MN LEGISLATURE TV SYSTEM ACQUISITION PM PHASE 2
100 REV DR MARTIN LUTHER KING JR BOULEVARD, SAINT PAUL, MN
55155

PROJECT NUMBER:
0713923

PROJECT PHASE:
CONSTRUCTION DOCUMENTS

ENGINEER STAMP:

REGISTERED COMMUNICATIONS DISTRIBUTION DESIGNER
Bicsi
David M Soukup
BICSI ID # 251975
Expires 12-31-28
RCDD

KEYPLAN:


N

REVISION:	DATE:
ISSUE FOR BID	2026-04-06


SHEET TITLE:
TV EQUIPMENT ROOM - RACK ELEVATIONS

SHEET NO:
B301.2


3/31/2026 9:15:17 AM

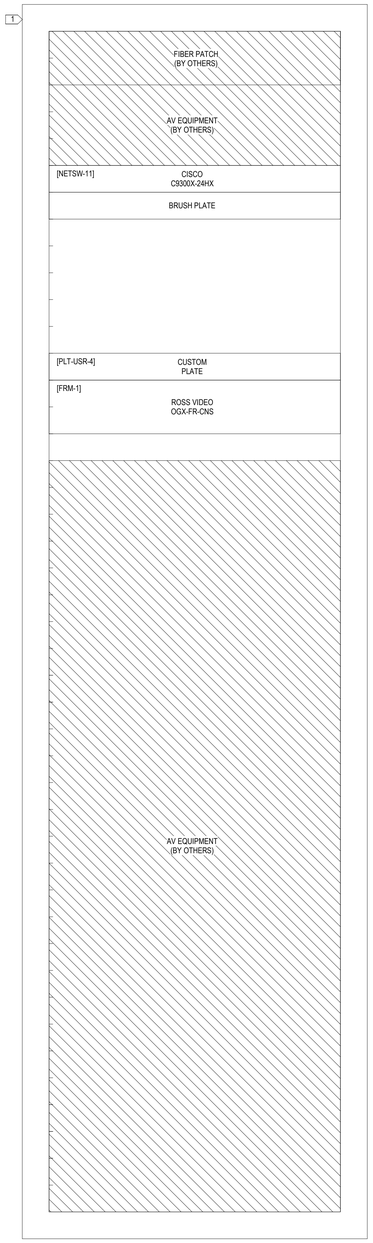


1 TYPICAL HEARING ROOM RACK ELEVATION
SCALE: NTS

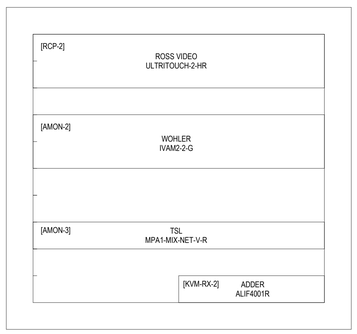


2 TV ENGINEER COUNTER / WORKSPACE-0G121(CONSOLE-T10)
SCALE: NTS

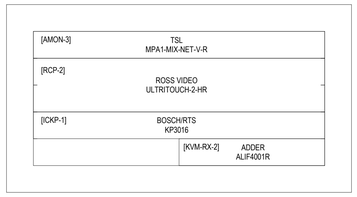

3 OFFICE (DIRECTOR)-0G105(CONSOLE T5)
SCALE: NTS

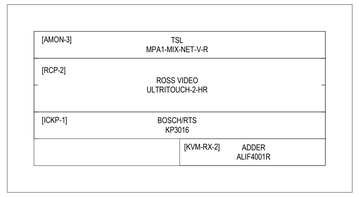

4 OFFICE-0G107 (CONSOLE T5)
SCALE: NTS

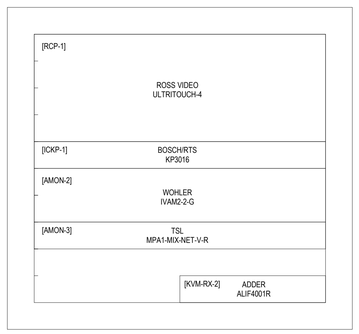

5 OFFICE-0G108 (CONSOLE-T10)
SCALE: NTS

KEYED NOTES

1. OFOI EQUIPMENT RACK PROVIDED AND INSTALLED BY AV CONTRACTOR. SPACE SET ASIDE FOR BROADCAST EQUIPMENT. COORDINATE WORK WITH AV CONTRACTOR.

GENERAL NOTES

1. NOT ALL EQUIPMENT MAY BE REQUIRED AT EACH LOCATION. REFERENCE BOM FOR QUANTITIES.

100 REV DR MARTIN LUTHER KING JR BOULEVARD #72
SAINT PAUL, MN 55155
651.296.8890

FINEPOINT TECH
416 GATEWAY BLVD.
BURNSVILLE, MN 55337
612.254.7462
FINEPOINT.TECH

PROJECT:
MN LEGISLATURE TV SYSTEM ACQUISITION PM PHASE 2
100 REV DR MARTIN LUTHER KING JR BOULEVARD, SAINT PAUL, MN 55155

PROJECT NUMBER:
0713923

PROJECT PHASE:
CONSTRUCTION DOCUMENTS

ENGINEER STAMP:
BICSI COMMUNICATIONS DISTRIBUTION DESIGNER
BICSI
David M Soukup
BICSI ID # 251975
Expires 12-31-28
RCDD


KEYPLAN:
N

REVISION:	DATE:
ISSUE FOR BID	2026-04-06


SHEET TITLE:
HEARING ROOM - RACK ELEVATIONS

SHEET NO:
B301.3


3/31/2026 9:19:17 AM

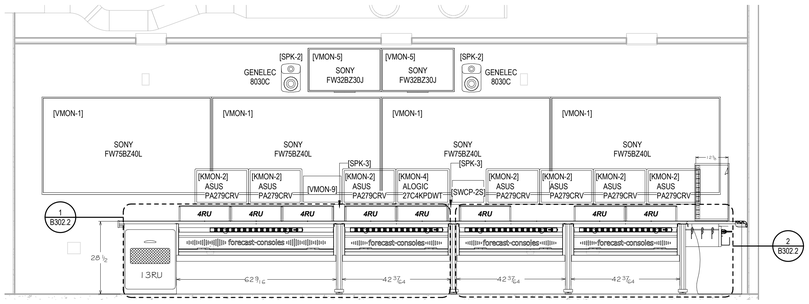

1 TV CONTROL ROOM 1-0G123 - CONSOLE ELEVATION
SCALE: 1/2" = 1'-0"

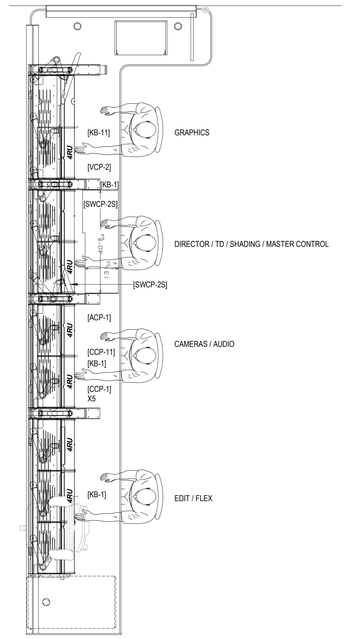

2 ENLARGED TV CONTROL ROOM 1 CONSOLE
SCALE: 1/2" = 1'-0"

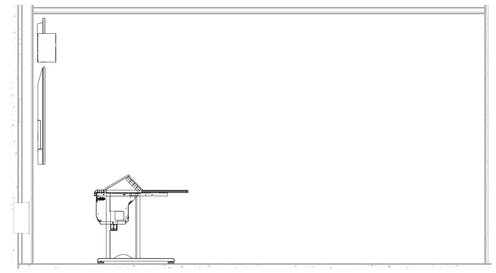

3 TV CONTROL ROOM 1 - SIDE VIEW
SCALE: 1/2" = 1'-0"

100 REV DR MARTIN LUTHER KING JR BOULEVARD #72
SAINT PAUL, MN 55155
651.296.8890

FINEPOINT TECH

416 GATEWAY BLVD.
BURNSVILLE, MN 55337
612.254.7462
FINEPOINT.TECH

PROJECT:
MN LEGISLATURE TV SYSTEM ACQUISITION PM PHASE 2
100 REV DR MARTIN LUTHER KING JR BOULEVARD, SAINT PAUL, MN 55155

PROJECT NUMBER:
0713923

PROJECT PHASE:
CONSTRUCTION DOCUMENTS

ENGINEER STAMP:
DESIGNED COMMUNICATIONS DISTRIBUTION DESIGNER
Bicsi
David M Soukup
BICSI ID # 251975
Expires 12-31-28
RCDD

KEYPLAN:
N

REVISION:	DATE:
ISSUE FOR BID	2026-04-06

SHEET TITLE:
TV CONTROL ROOM 1 - CONSOLE ELEVATIONS


SHEET NO:
B302.1

3/31/2026 9:19:22 AM



1 TV CONTROL ROOM 1 CONSOLE RACK/TURRET ELEVATION 1

SCALE: 3" = 1'-0"

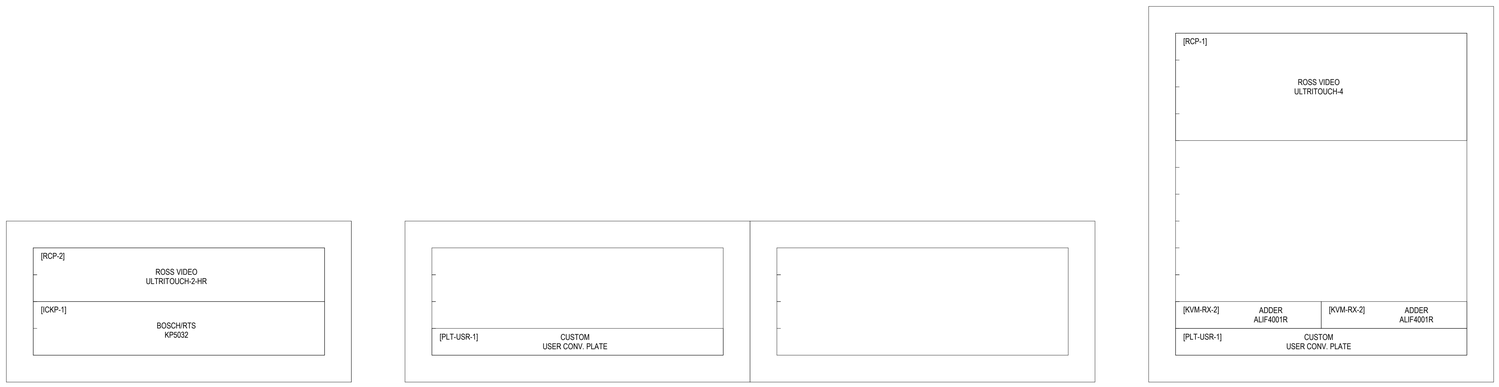

2 TV CONTROL ROOM 1 CONSOLE RACK/TURRET ELEVATION 2

SCALE: 3" = 1'-0"

100 REV DR MARTIN LUTHER KING JR BOULEVARD #72
SAINT PAUL, MN 55155
651.296.8890

FINEPOINT TECH
416 GATEWAY BLVD.
BURNSVILLE, MN 55337
612.254.7462
FINEPOINT.TECH

PROJECT:
MN LEGISLATURE TV SYSTEM ACQUISITION PM PHASE 2
100 REV DR MARTIN LUTHER KING JR BOULEVARD, SAINT PAUL, MN 55155

PROJECT NUMBER:
0713923

PROJECT PHASE:
CONSTRUCTION DOCUMENTS

ENGINEER STAMP:
COMMUNICATIONS DISTRIBUTION DESIGNER
Bicsi
David M Soukup
BICSI ID # 251975
Expires 12-31-28
RCDD


KEYPLAN:
N

REVISION:	DATE:
ISSUE FOR BID	2026-04-06


SHEET TITLE:
TV CONTROL ROOM 1 - CONSOLE RACK ELEVATION

SHEET NO:
B302.2


3/31/2026 9:19:22 AM

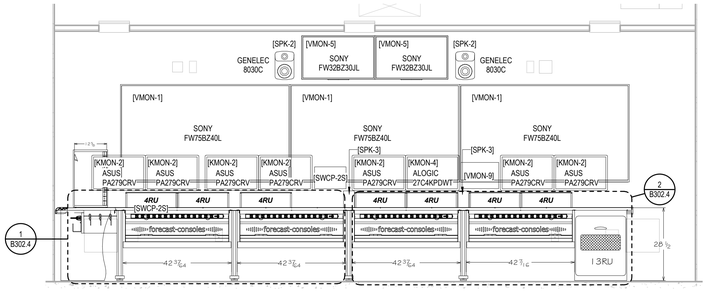

1 TV CONTROL ROOM 2-0G124 - CONSOLE ELEVATION
SCALE: 1/2" = 1'-0"

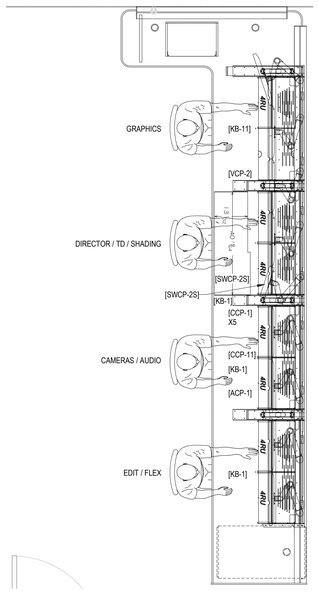

2 ENLARGED TV CONTROL ROOM 2 CONSOLE
SCALE: 1/2" = 1'-0"

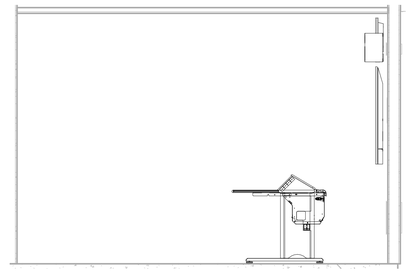

3 TV CONTROL ROOM 2 - SIDE VIEW
SCALE: 1/2" = 1'-0"

100 REV DR MARTIN LUTHER KING JR BOULEVARD #72
SAINT PAUL, MN 55155
651.296.8890

FINEPOINT TECH
416 GATEWAY BLVD.
BURNSVILLE, MN 55337
612.254.7462
FINEPOINT.TECH

PROJECT:
MN LEGISLATURE TV SYSTEM ACQUISITION PM PHASE 2
100 REV DR MARTIN LUTHER KING JR BOULEVARD, SAINT PAUL, MN 55155

PROJECT NUMBER:
0713923

PROJECT PHASE:
CONSTRUCTION DOCUMENTS

ENGINEER STAMP:
DESIGNED COMMUNICATIONS DISTRIBUTION DESIGNER
Bicsi
David M Soukup
BICSI ID # 251975
Expires 12-31-28
RCDD


KEYPLAN:
N

REVISION:	DATE:
ISSUE FOR BID	2026-04-06

SHEET TITLE:
TV CONTROL ROOM 2 - CONSOLE ELEVATIONS

SHEET NO:
B302.3

3/31/2026 9:19:27 AM

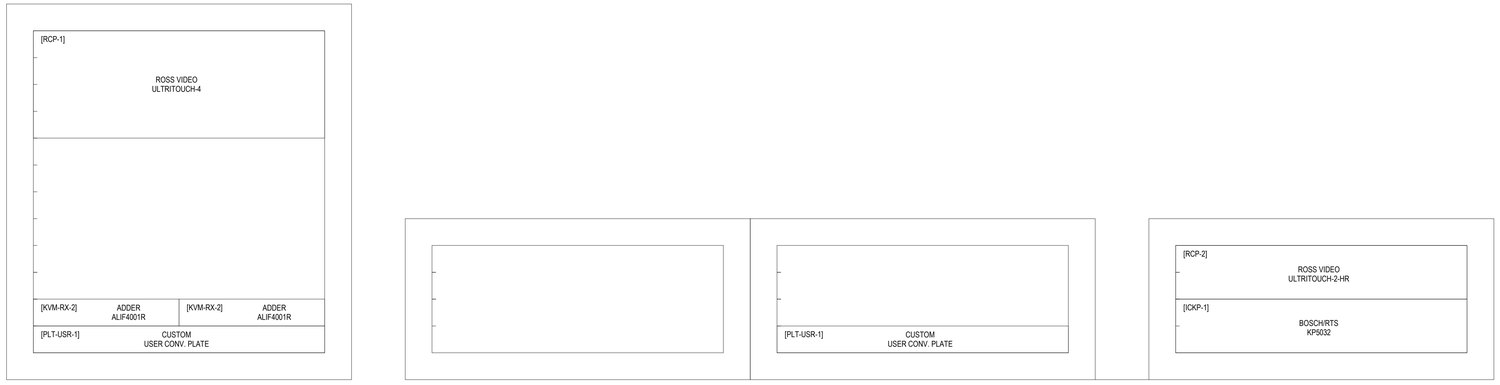

1 TV CONTROL ROOM 2 CONSOLE RACK/TURRET ELEVATION 1
SCALE: NTS



2 TV CONTROL ROOM 2 CONSOLE RACK/TURRET ELEVATION 2
SCALE: NTS

3/31/2026 9:19:28 AM

100 REV DR MARTIN LUTHER KING JR BOULEVARD #72
SAINT PAUL, MN 55155
651.296.8890

FINEPOINT TECH
416 GATEWAY BLVD.
BURNSVILLE, MN 55337
612.254.7462
FINEPOINT.TECH

PROJECT:
MN LEGISLATURE TV SYSTEM ACQUISITION PM PHASE 2
100 REV DR MARTIN LUTHER KING JR BOULEVARD, SAINT PAUL, MN 55155

PROJECT NUMBER:
0713923

PROJECT PHASE:
CONSTRUCTION DOCUMENTS


ENGINEER STAMP:
BICSI COMMUNICATIONS DISTRIBUTION DESIGNER
Bicsi
David M Soukup
BICSI ID # 251975
Expires 12-31-28
RCDD

KEYPLAN:
N


REVISION:	DATE:
ISSUE FOR BID	2026-04-06

SHEET TITLE:
TV CONTROL ROOM 2 - CONSOLE RACK ELEVATIONS


SHEET NO:
B302.4

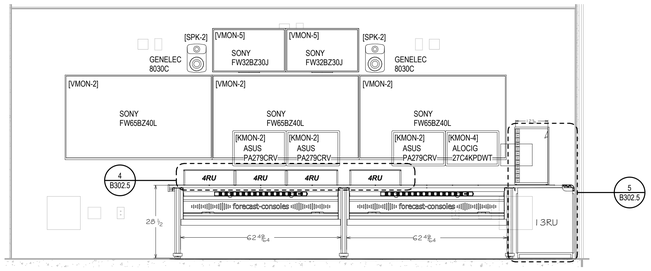


1 TV CONTROL ROOM 3-0G127 - CONSOLE ELEVATION
SCALE: 1/2" = 1'-0"

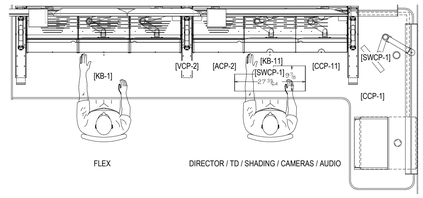


2 ENLARGED TV CONTROL ROOM 3 CONSOLE
SCALE: 1/2" = 1'-0"

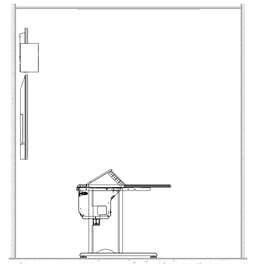


3 TV CONTROL ROOM 3 - SIDE VIEW
SCALE: 1/2" = 1'-0"

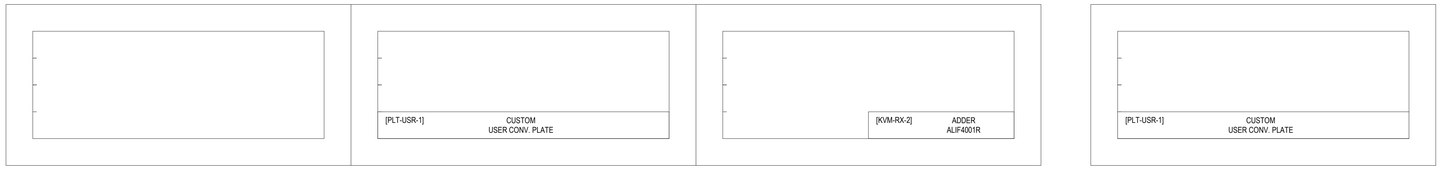

4 TV CONTROL ROOM 3 CONSOLE RACK/TURRET ELEVATION 1
SCALE: NTS

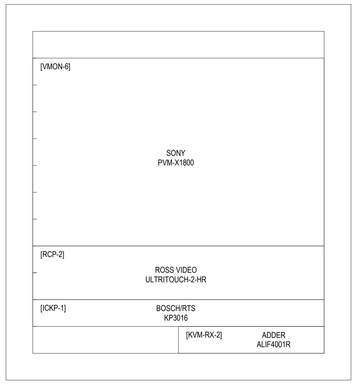

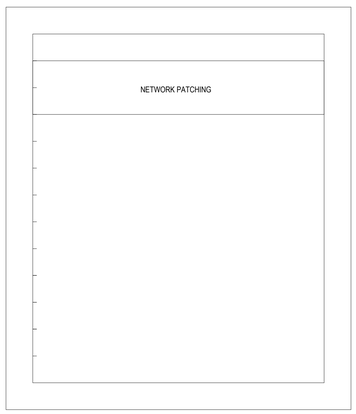

5 TV CONTROL ROOM 3 CONSOLE RACK/TURRET ELEVATION 2
SCALE: NTS

3/31/2026 9:19:33 AM

100 REV DR MARTIN LUTHER KING JR BOULEVARD #72
SAINT PAUL, MN 55155
651.296.8890
FINEPOINT TECH
416 GATEWAY BLVD.
BURNSVILLE, MN 55337
612.254.7462
FINEPOINT.TECH

PROJECT:
MN LEGISLATURE TV SYSTEM ACQUISITION PM PHASE 2
100 REV DR MARTIN LUTHER KING JR BOULEVARD, SAINT PAUL, MN 55155

PROJECT NUMBER:
0713923

PROJECT PHASE:
CONSTRUCTION DOCUMENTS


ENGINEER STAMP:
COMMUNICATIONS DISTRIBUTION DESIGNER
Bicsi
David M Soukup
BICSI ID # 251975
Expires 12-31-28
RCDD

KEYPLAN:
N

REVISION:	DATE:
ISSUE FOR BID	2026-04-06


SHEET TITLE:
TV CONTROL ROOM 3 - CONSOLE ELEVATIONS

SHEET NO:
B302.5

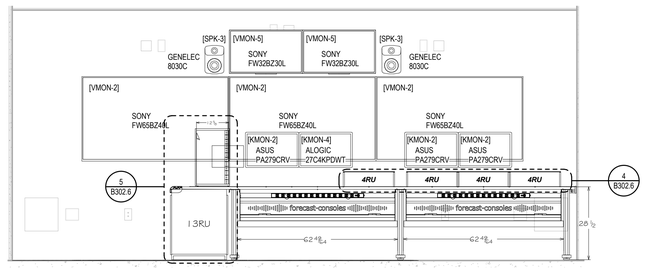


1 TV CONTROL ROOM 4-0G128 - CONSOLE ELEVATION

SCALE: 1/2" = 1'-0"

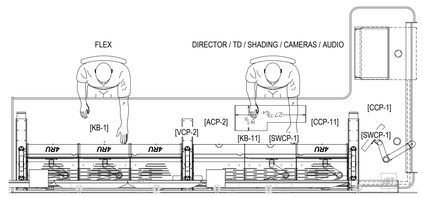

2 ENLARGED TV CONTROL ROOM 4 CONSOLE

SCALE: 1/2" = 1'-0"

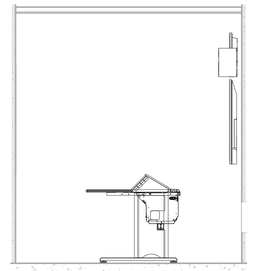


3 TV CONTROL ROOM 4 - SIDE VIEW


SCALE: 1/2" = 1'-0"



4 TV CONTROL ROOM 4 CONSOLE RACK/TURRET ELEVATION 1

SCALE: NTS

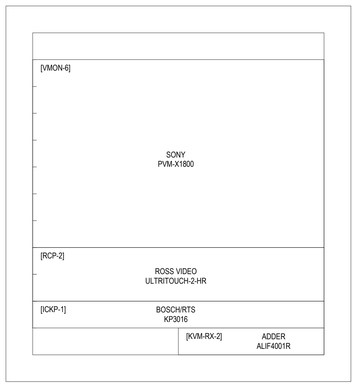

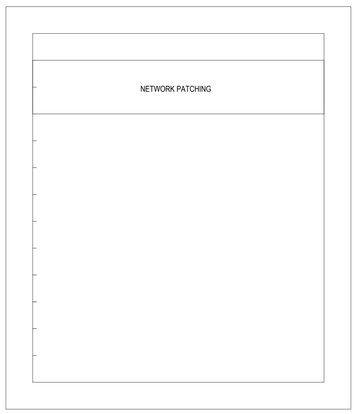

5 TV CONTROL ROOM 4 CONSOLE RACK/TURRET ELEVATION 2

SCALE: NTS

3/31/2026 9:19:38 AM

100 REV DR MARTIN LUTHER KING JR
BOULEVARD #72
SAINT PAUL, MN 55155
651.296.8890

FINEPOINT TECH

416 GATEWAY BLVD.
BURNSVILLE, MN 55337
612.254.7462
FINEPOINT.TECH

PROJECT:
MN LEGISLATURE TV SYSTEM ACQUISITION PM PHASE 2
100 REV DR MARTIN LUTHER KING JR BOULEVARD, SAINT PAUL, MN
55155

PROJECT NUMBER:
0713923

PROJECT PHASE:
CONSTRUCTION DOCUMENTS


ENGINEER STAMP:
DEDICATED COMMUNICATIONS DISTRIBUTION DESIGNER
Bicsi
David M Soukup
BICSI ID # 251975
Expires 12-31-28
RCDD

KEYPLAN:
N


REVISION:	DATE:
ISSUE FOR BID	2026-04-06

SHEET TITLE:
TV CONTROL ROOM 4 - CONSOLE ELEVATIONS


SHEET NO:
B302.6

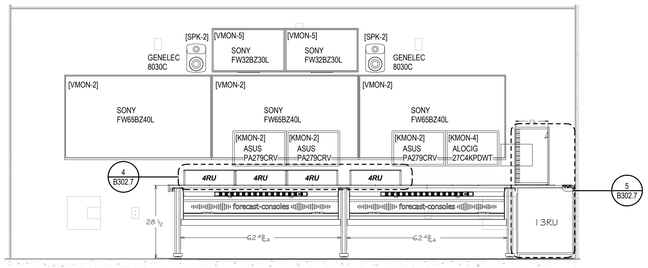


1 TV CONTROL ROOM 5-0G129 - CONSOLE ELEVATION
SCALE: 1/2" = 1'-0"

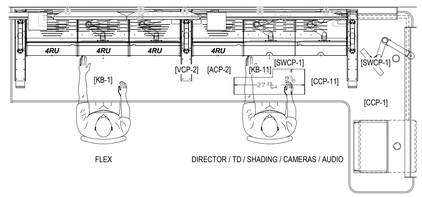


2 ENLARGED TV CONTROL ROOM 5 CONSOLE
SCALE: 1/2" = 1'-0"

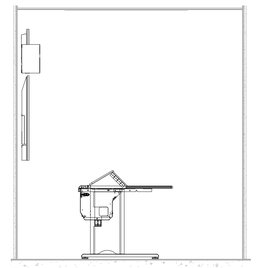


3 TV CONTROL ROOM 5 - SIDE VIEW
SCALE: 1/2" = 1'-0"

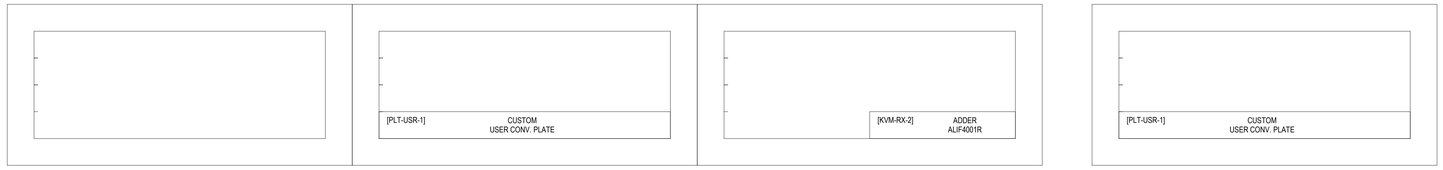

4 TV CONTROL ROOM 5 CONSOLE RACK/TURRET ELEVATION 1
SCALE: NTS

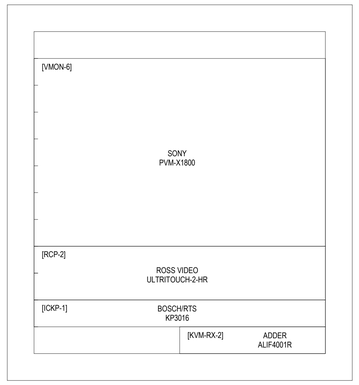

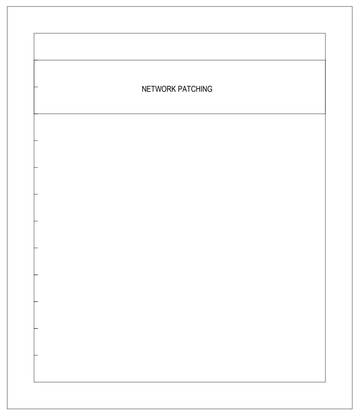

5 TV CONTROL ROOM 5 CONSOLE RACK/TURRET ELEVATION 2
SCALE: NTS

3/31/2026 9:19:43 AM

100 REV DR MARTIN LUTHER KING JR BOULEVARD #72
SAINT PAUL, MN 55155
651.296.8890
FINEPOINT TECH
416 GATEWAY BLVD.
BURNSVILLE, MN 55337
612.254.7462
FINEPOINT.TECH

PROJECT:
MN LEGISLATURE TV SYSTEM ACQUISITION PM PHASE 2
100 REV DR MARTIN LUTHER KING JR BOULEVARD, SAINT PAUL, MN
55155

PROJECT NUMBER:
0713923

PROJECT PHASE:
CONSTRUCTION DOCUMENTS


ENGINEER STAMP:
BICSI REGISTERED COMMUNICATIONS DISTRIBUTION DESIGNER
Bicsi
David M Soukup
BICSI ID # 2519375
Expires 12-31-28
RCDD

KEYPLAN:
N

REVISION:	DATE:
ISSUE FOR BID	2026-04-06


SHEET TITLE:
TV CONTROL ROOM 5 - CONSOLE ELEVATIONS

SHEET NO:
B302.7

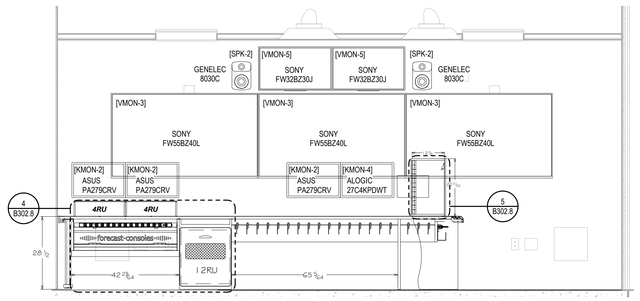


1 TV CONTROL ROOM 6-0G130 - CONSOLE ELEVATION

SCALE: 1/2" = 1'-0"

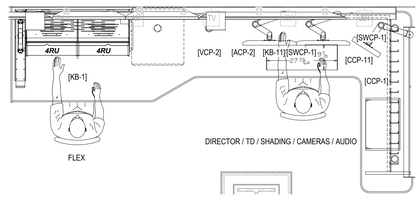

2 ENLARGED TV CONTROL ROOM 6 CONSOLE

SCALE: 1/2" = 1'-0"

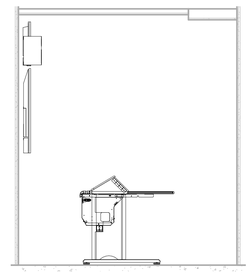


3 TV CONTROL ROOM 6 - SIDE VIEW

SCALE: 1/2" = 1'-0"



4 TV CONTROL ROOM 6 CONSOLE RACK/TURRET ELEVATION 1

SCALE: NTS

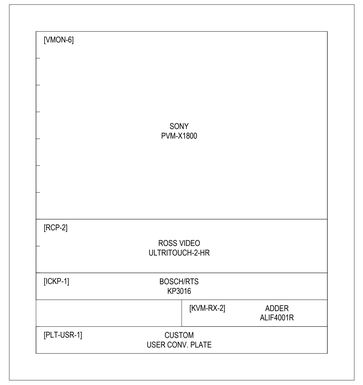

5 TV CONTROL ROOM 6 CONSOLE RACK/TURRET ELEVATION 2

SCALE: NTS

3/31/2026 9:19:48 AM

100 REV DR MARTIN LUTHER KING JR BOULEVARD #72
SAINT PAUL, MN 55155
651.296.8890

FINEPOINT TECH

416 GATEWAY BLVD.
BURNSVILLE, MN 55337
612.254.7462
FINEPOINT.TECH

PROJECT:
MN LEGISLATURE TV SYSTEM ACQUISITION PM PHASE 2
100 REV DR MARTIN LUTHER KING JR BOULEVARD, SAINT PAUL, MN 55155

PROJECT NUMBER:
0713923

PROJECT PHASE:
CONSTRUCTION DOCUMENTS


ENGINEER STAMP:
COMMUNICATIONS DISTRIBUTION DESIGNER
Bicsi
David M Soukup
BICSI ID # 251975
Expires 12-31-28
RCDD

KEYPLAN:
N

REVISION:	DATE:
ISSUE FOR BID	2026-04-06

SHEET TITLE:
TV CONTROL ROOM 6 - CONSOLE ELEVATIONS


SHEET NO:
B302.8

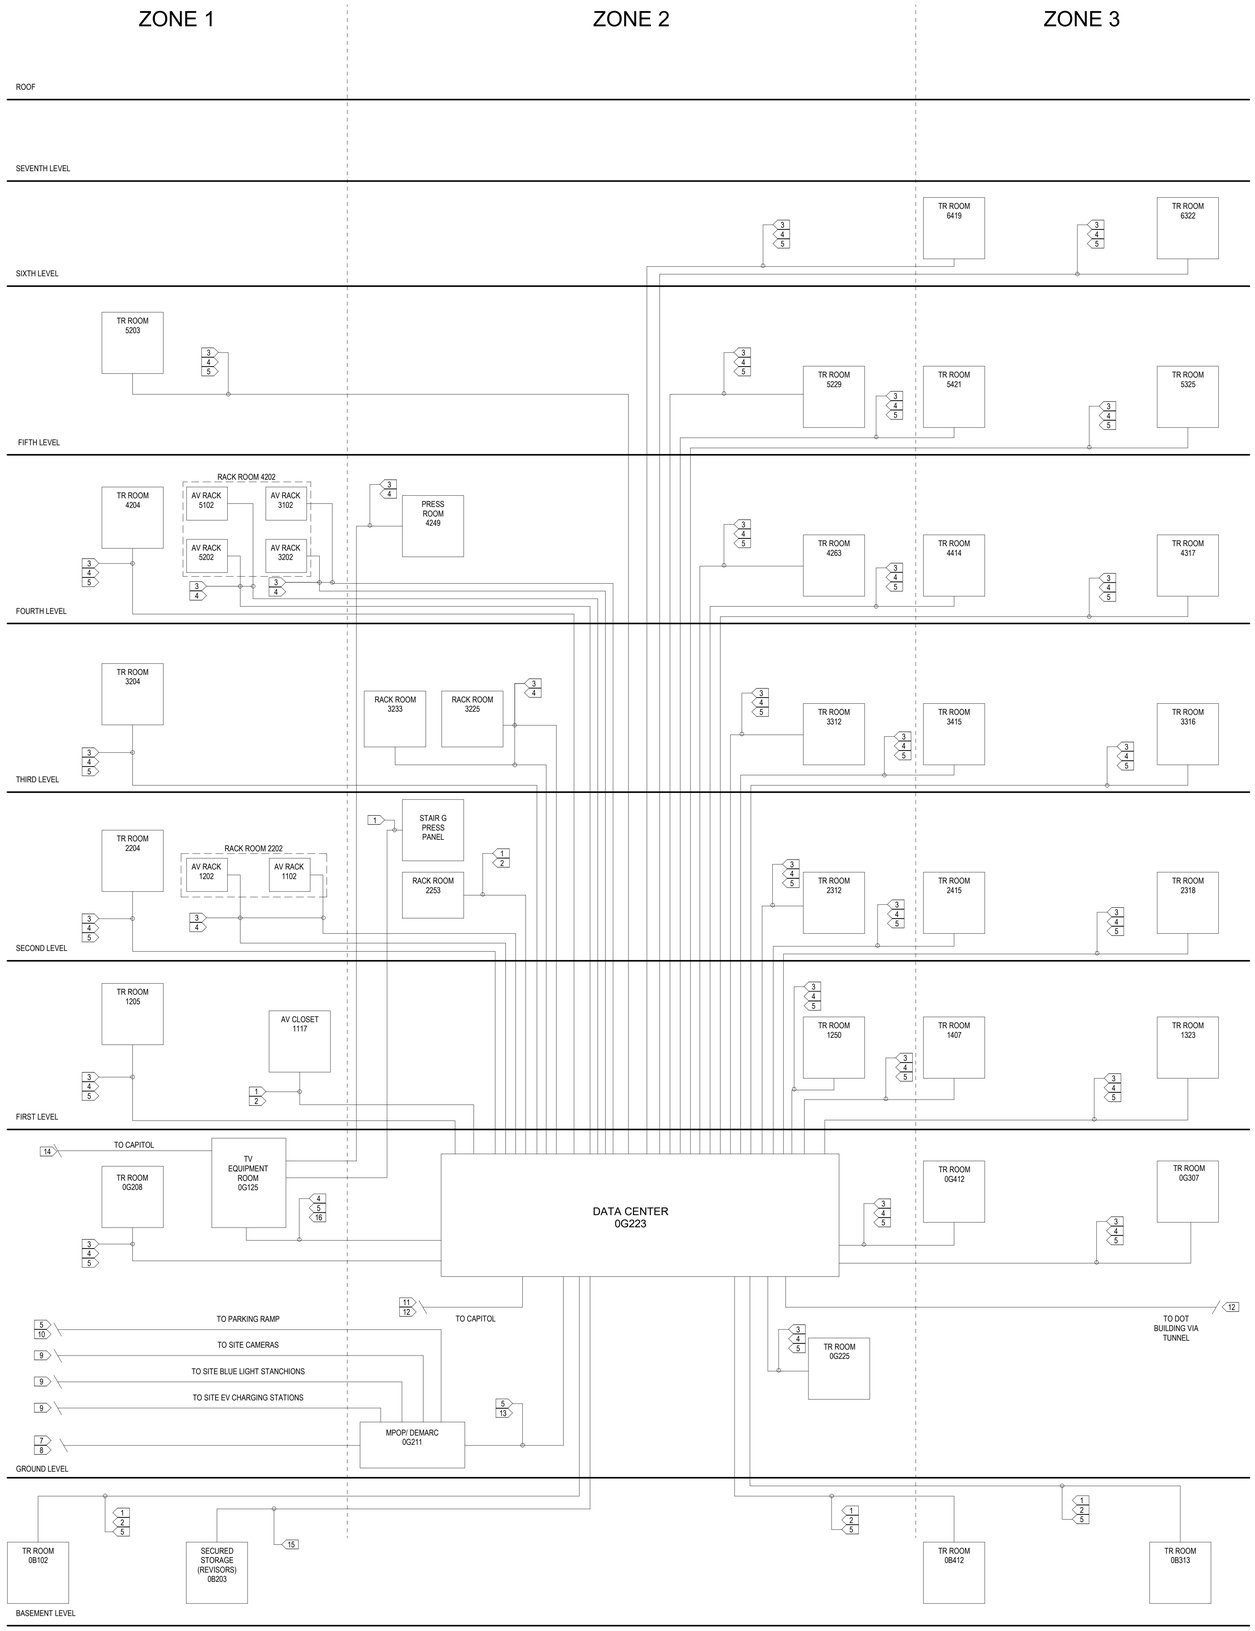

1 COMMUNICATIONS BACKBONE RISER DIAGRAM
SCALE: NTS

KEYED NOTES

1. 24-STRANDS OF SM OS1 FIBER OPTIC CABLING.
2. 24-STRANDS OF MM OM4 FIBER OPTIC CABLING.
3. 36-STRANDS OF SM OS1 FIBER OPTIC CABLING.
4. 36-STRANDS OF MM OM4 FIBER OPTIC CABLING.
5. 25-PAIR CAT3 COPPER RISER CABLING.
6. NOT USED.
7. 48 STRANDS OF MM OM4 FIBER OPTIC CABLING FROM CAPITOL WEST MAIN TELECOM ROOM.
8. 96 STRANDS OF SM OS2 FIBER OPTIC CABLING FROM CAPITOL WEST MAIN TELECOM ROOM.
9. 6 STRANDS OF SM OS1 FIBER OPTIC CABLING.
10. 24-STRANDS OF SM OS2 LOOSE TUBE FIBER OPTIC CABLING.
11. (2) 96-STRANDS OF SM OS1 (A+B) FIBER OPTIC CABLING.
12. (2) 288-STRANDS OF SM OS1 (A+B) FIBER OPTIC CABLING.
13. 96-STRANDS OF OS1 FIBER OPTIC CABLING.
14. EXISTING 36-STRANDS OF SM OS1 FIBER OPTIC CABLING.
15. (1) 6-STRANDS OF SM OS1 FIBER OPTIC CABLING.
16. 288 OF SM OS1 FIBER OPTIC CABLING.

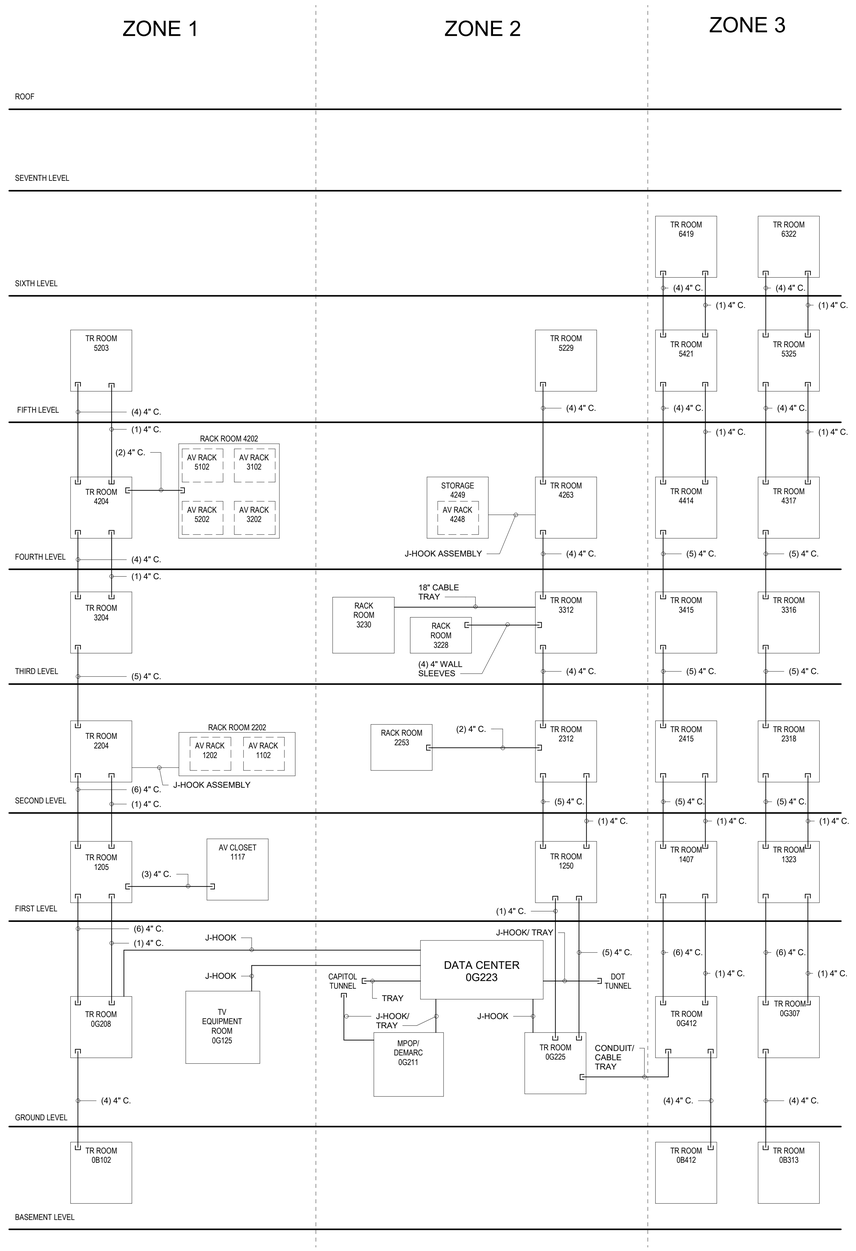

2 CONDUIT PATHWAY RISER DIAGRAM
SCALE: NTS

100 REV DR MARTIN LUTHER KING JR BOULEVARD #72
SAINT PAUL, MN 55155
651.296.8890

FINEPOINT TECH
416 GATEWAY BLVD.
BURNSVILLE, MN 55337
612.254.7462
FINEPOINT.TECH

PROJECT: MN LEGISLATURE TV SYSTEM ACQUISITION PM PHASE 2
100 REV DR MARTIN LUTHER KING JR BOULEVARD, SAINT PAUL, MN 55155

PROJECT NUMBER: 0713923

PROJECT PHASE: CONSTRUCTION DOCUMENTS

ENGINEER STAMP:
REGISTERED COMMUNICATIONS DISTRIBUTION DESIGNER
BICSI
David M Dunlap
BICSI ID # 237075
Expires 12-31-28
RCDD

KEYPLAN: N


REVISION:	DATE:
ISSUE FOR BID	2026-04-06

SHEET TITLE: RISER DIAGRAM

SHEET NO: B401.0

FOR REFERENCE ONLY

3/31/2026 9:19:49 AM

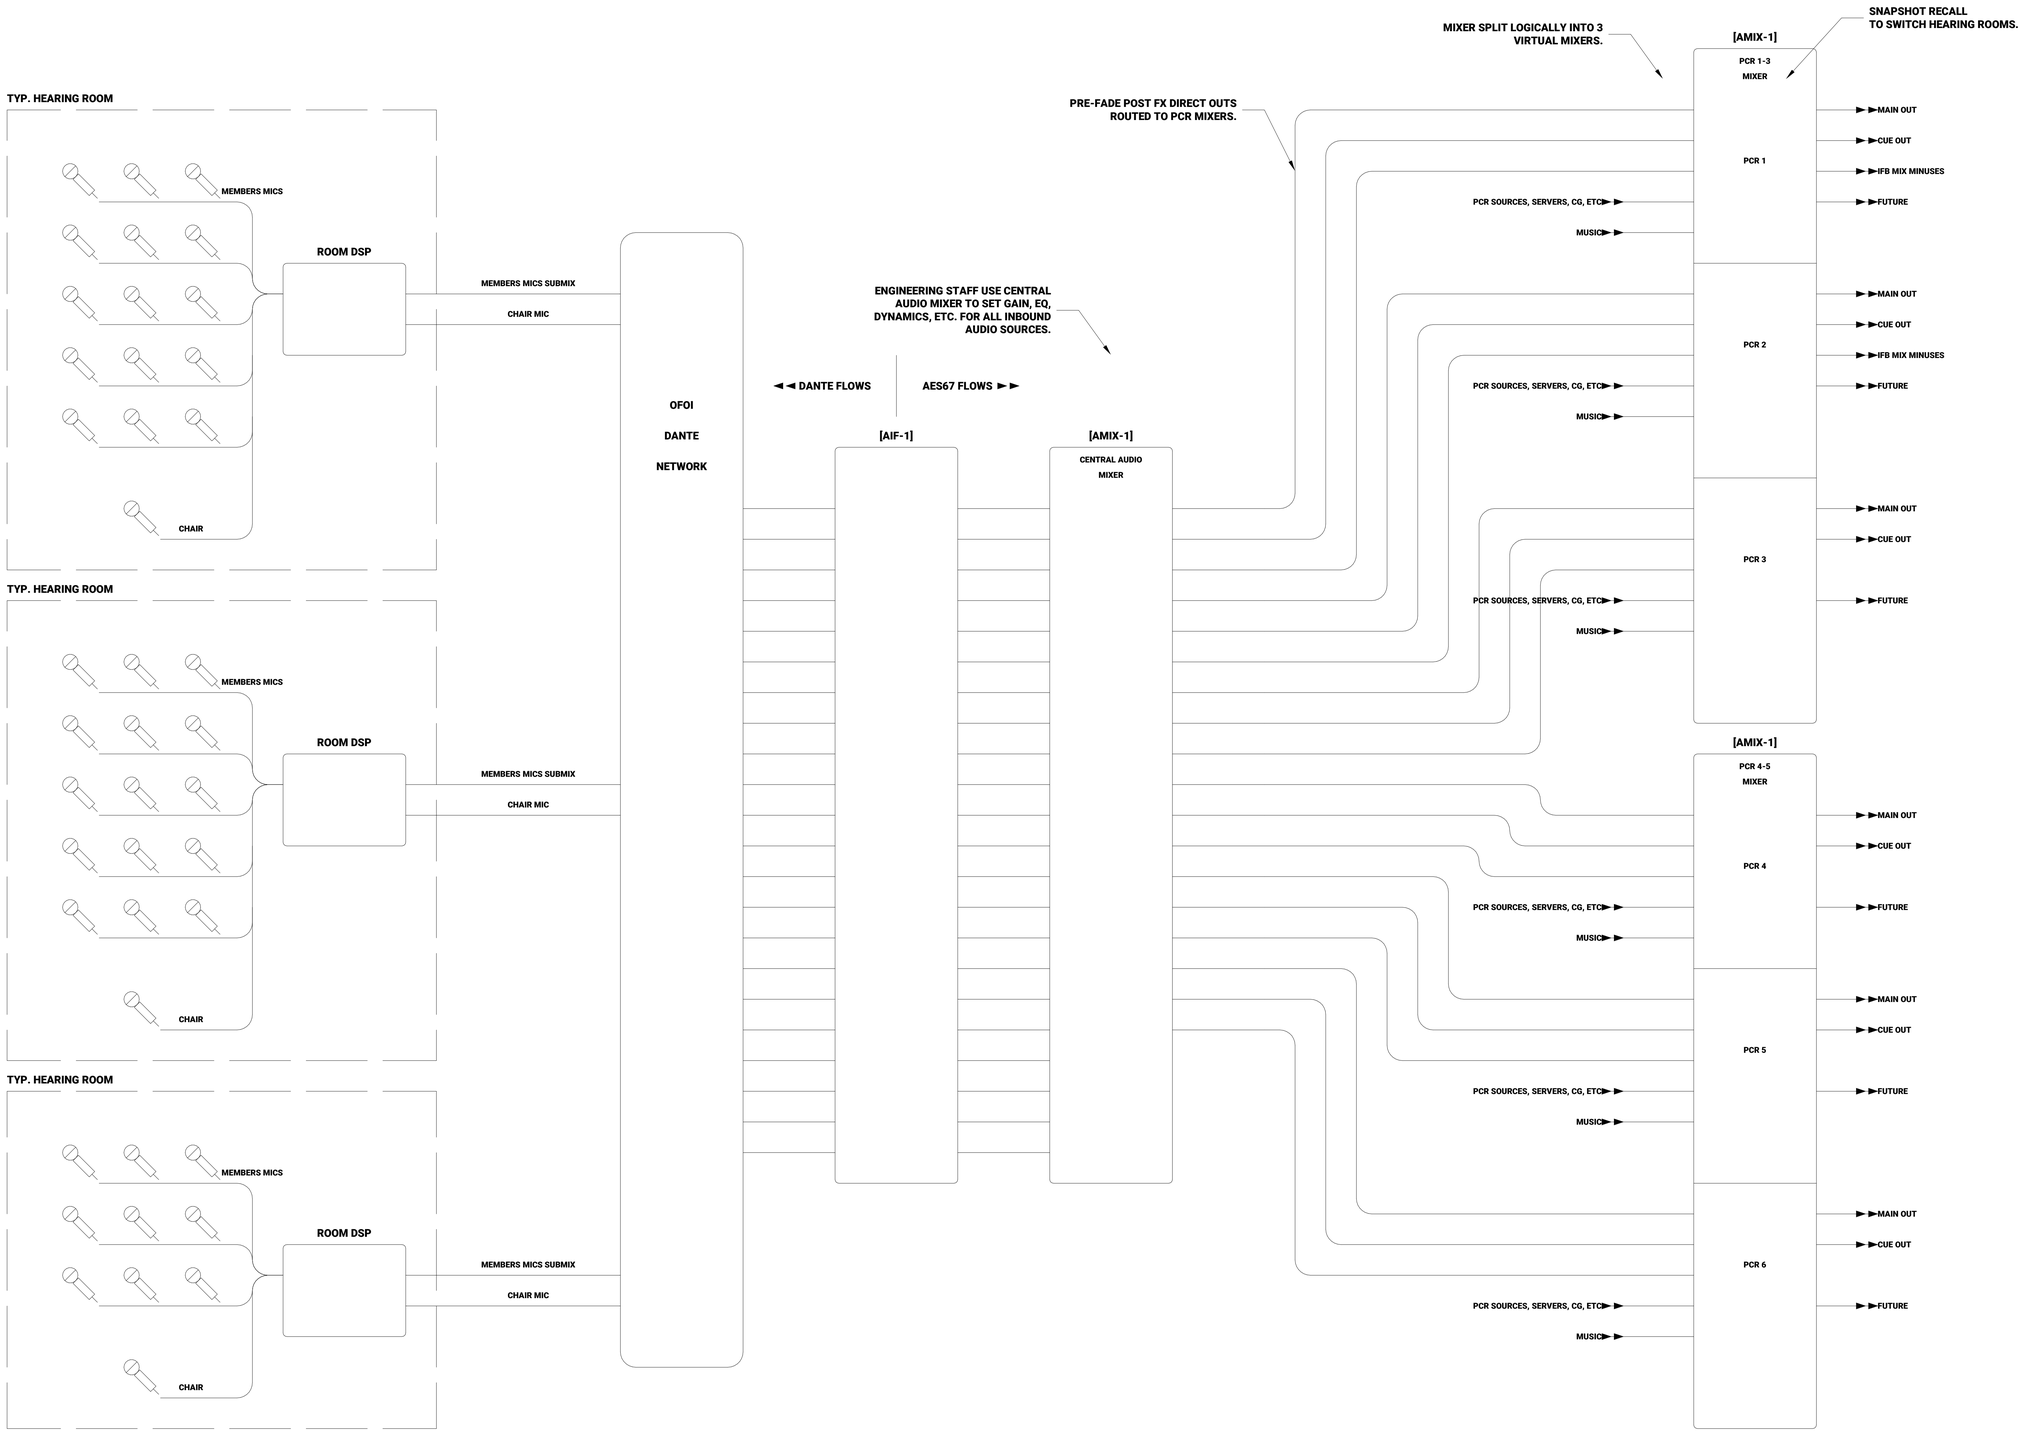

1 C1 - AUDIO WORKFLOW CONCEPT
SCALE: NTS

3/31/2026 9:19:49 AM

100 REV DR MARTIN LUTHER KING JR BOULEVARD #72
SAINT PAUL, MN 55155
651.296.8890

FINEPOINT TECH

416 GATEWAY BLVD.
BURNSVILLE, MN 55337
612.254.7462
FINEPOINT.TECH

PROJECT:
MN LEGISLATURE TV SYSTEM ACQUISITION PM PHASE 2
100 REV DR MARTIN LUTHER KING JR BOULEVARD, SAINT PAUL, MN
55155

PROJECT NUMBER:
0713923

PROJECT PHASE:
CONSTRUCTION DOCUMENTS


ENGINEER STAMP:
REGISTERED COMMUNICATIONS DISTRIBUTION DESIGNER
Bicsi
David M Soukup
BICSI ID # 2515975
Expires 12-31-28
RCDD

KEYPLAN:
N

REVISION:	DATE:
ISSUE FOR BID	2026-04-06

SHEET TITLE:
AUDIO WORKFLOW CONCEPT - CONCEPTUAL DRAWINGS

SHEET NO:
B401.1

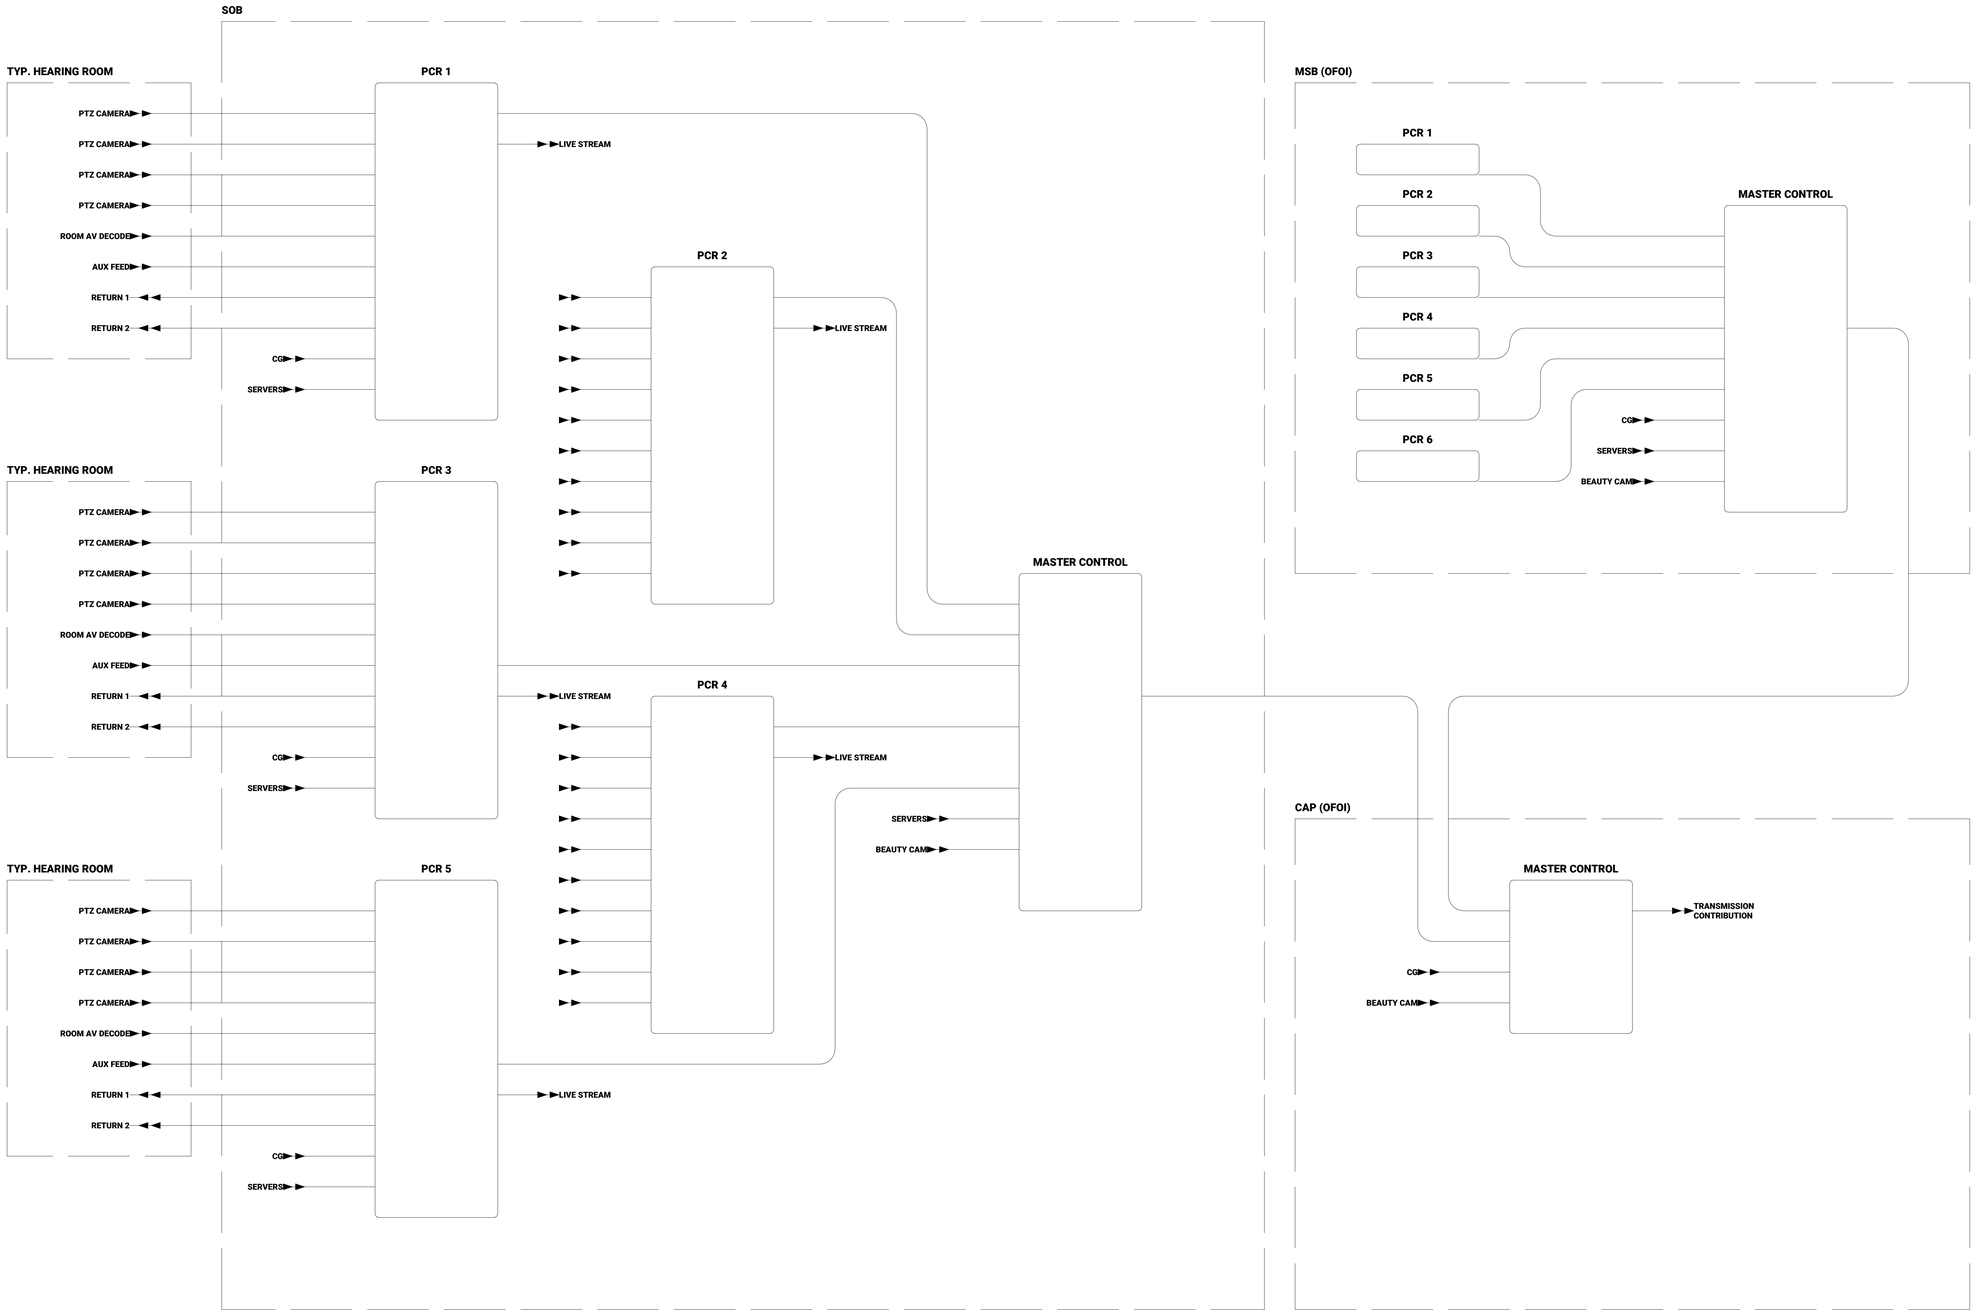

1 C2 - VIDEO WORKFLOW CONCEPT
SCALE: NTS

3/31/2026 9:19:50 AM

100 REV DR MARTIN LUTHER KING JR BOULEVARD #72
SAINT PAUL, MN 55155
651.296.8890

FINEPOINT TECH
416 GATEWAY BLVD.
BURNSVILLE, MN 55337
612.254.7462
FINEPOINT.TECH

PROJECT:
MN LEGISLATURE TV SYSTEM ACQUISITION PM PHASE 2
100 REV DR MARTIN LUTHER KING JR BOULEVARD, SAINT PAUL, MN 55155

PROJECT NUMBER:
0713923

PROJECT PHASE:
CONSTRUCTION DOCUMENTS


ENGINEER STAMP:
DEDICATED COMMUNICATIONS DISTRIBUTION DESIGNER
Bicsi
David M Soukup
BICSI ID # 251975
Expires 12-31-28
RCDD

KEYPLAN:
N

REVISION:	DATE:
ISSUE FOR BID	2026-04-06

SHEET TITLE:
VIDEO WORKFLOW CONCEPT - CONCEPTUAL DRAWINGS

SHEET NO:
B401.2

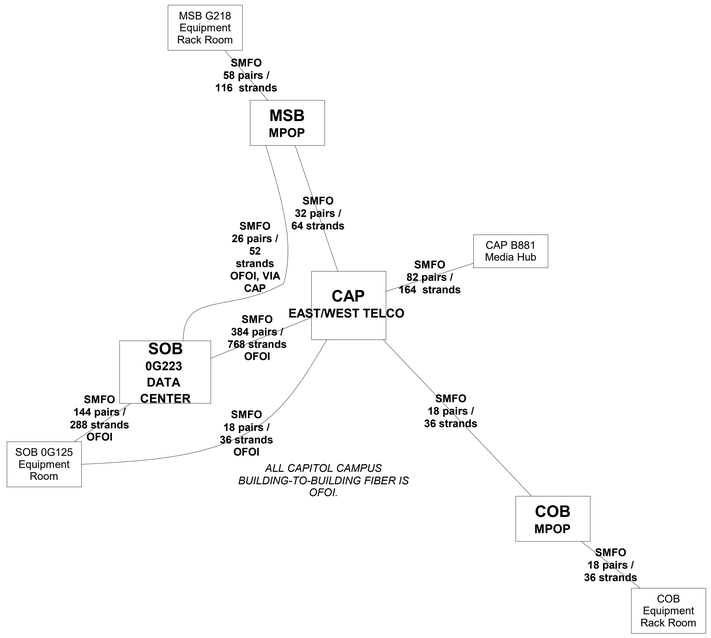

1 C3 - CAMPUS FIBER
SCALE: NTS

3/31/2026 9:19:50 AM

100 REV DR MARTIN LUTHER KING JR BOULEVARD #72
SAINT PAUL, MN 55155
651.296.8890

FINEPOINT TECH
416 GATEWAY BLVD.
BURNSVILLE, MN 55337
612.254.7462
FINEPOINT.TECH

PROJECT:
MN LEGISLATURE TV SYSTEM ACQUISITION PM PHASE 2
100 REV DR MARTIN LUTHER KING JR BOULEVARD, SAINT PAUL, MN 55155

PROJECT NUMBER:
0713923

PROJECT PHASE:
CONSTRUCTION DOCUMENTS

ENGINEER STAMP:
BICSI REGISTERED COMMUNICATIONS DISTRIBUTION DESIGNER
Bicsi
David M Soukup
BICSI ID # 251975
Expires 12-31-28
RCDD


KEYPLAN:
N

FOR REFERENCE ONLY

REVISION:	DATE:
ISSUE FOR BID	2026-04-06

SHEET TITLE:
CAMPUS FIBER - CONCEPTUAL DRAWINGS

SHEET NO:
B401.3

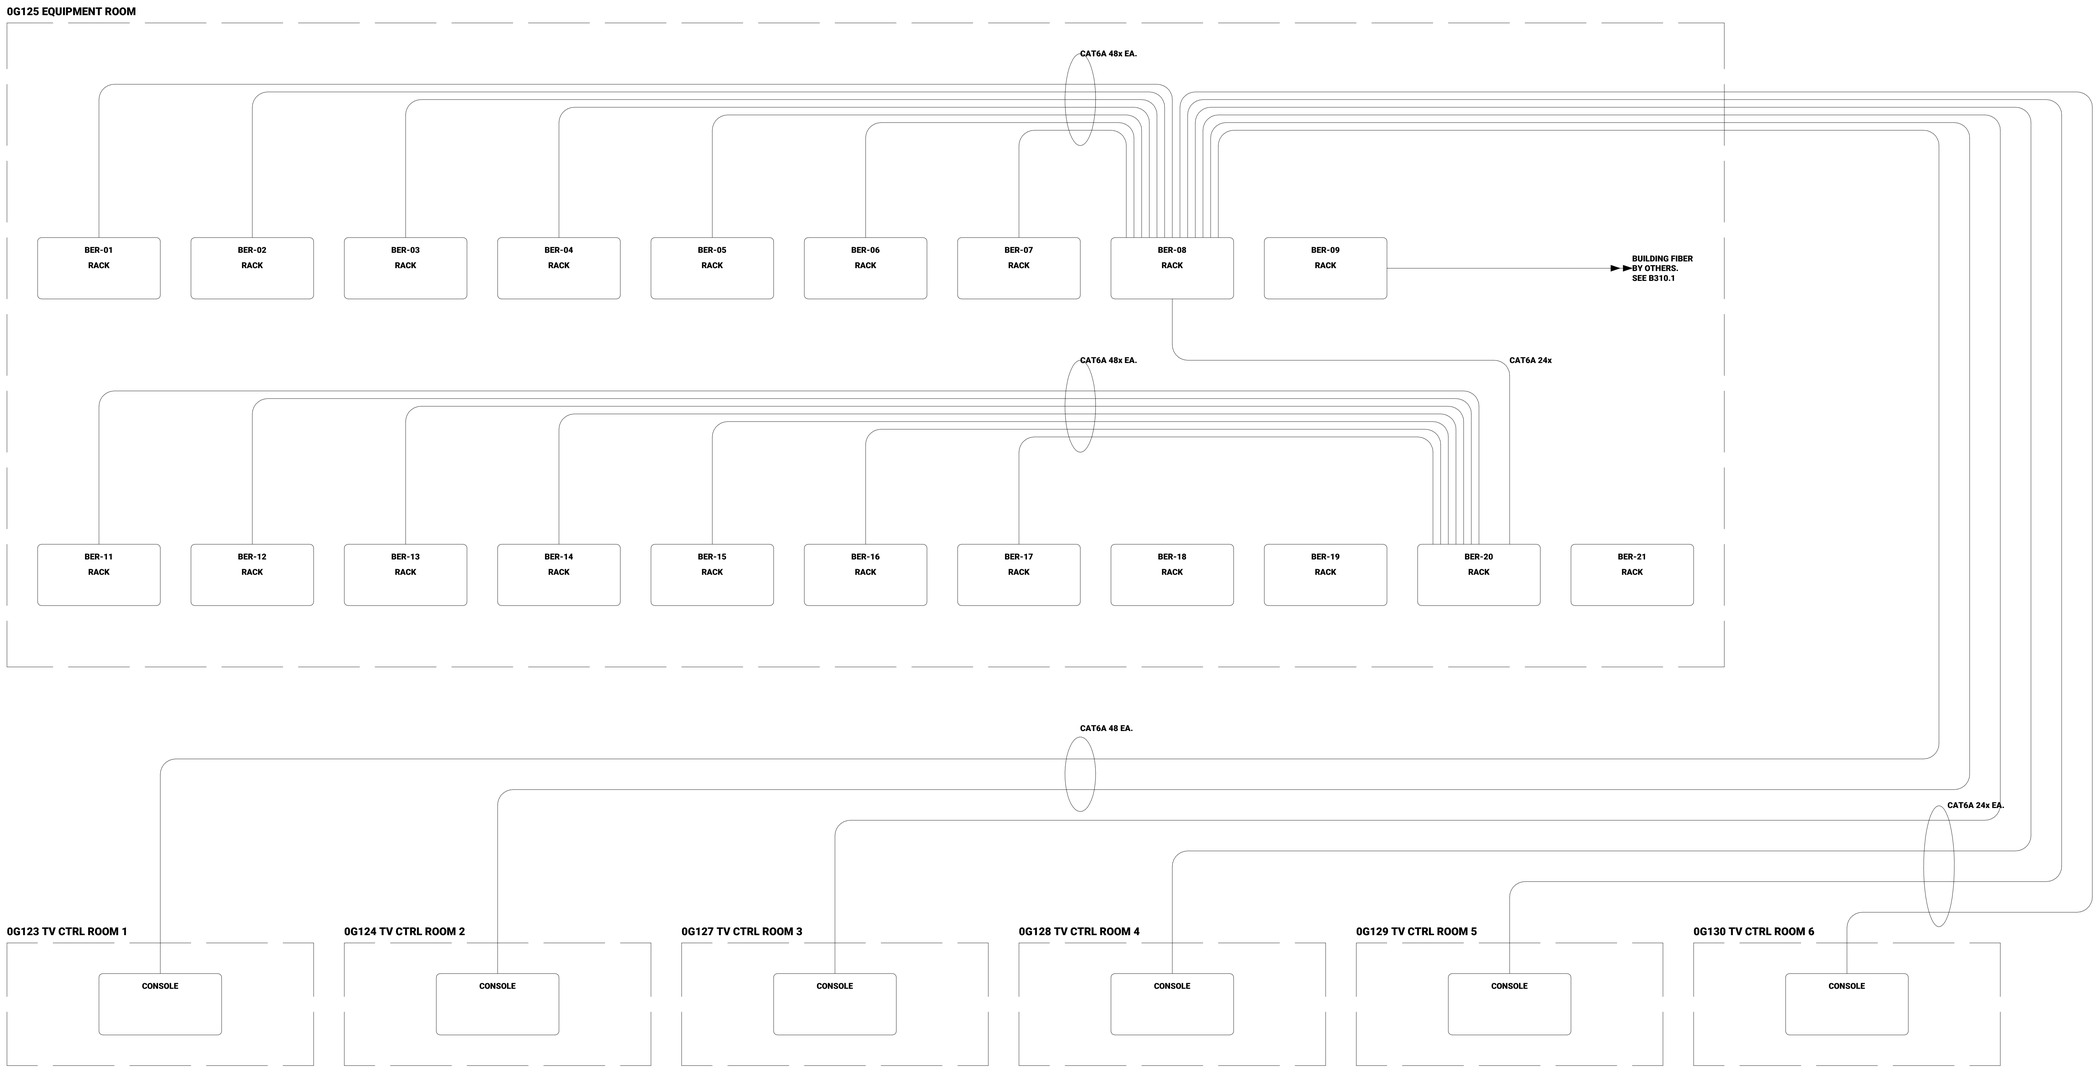

1 C4 - STRUCTURED CABLING
SCALE: NTS

3/31/2026 9:39:50 AM

100 REV DR MARTIN LUTHER KING JR BOULEVARD #72
SAINT PAUL, MN 55155
651.296.8890

FINEPOINT TECH
416 GATEWAY BLVD.
BURNSVILLE, MN 55337
612.254.7462
FINEPOINT.TECH

PROJECT:
MN LEGISLATURE TV SYSTEM ACQUISITION PM PHASE 2
100 REV DR MARTIN LUTHER KING JR BOULEVARD, SAINT PAUL, MN 55155

PROJECT NUMBER:
0713923

PROJECT PHASE:
CONSTRUCTION DOCUMENTS


ENGINEER STAMP:
REGISTERED COMMUNICATIONS DISTRIBUTION DESIGNER
Bicsi
David M Soukup
BICSI ID # 251975
Expires 12-31-28
RCDD

KEYPLAN:
N

REVISION:	DATE:
ISSUE FOR BID	2026-04-06

SHEET TITLE:
STRUCTURED CABLING - CONCEPTUAL DRAWINGS

SHEET NO:
B401.4

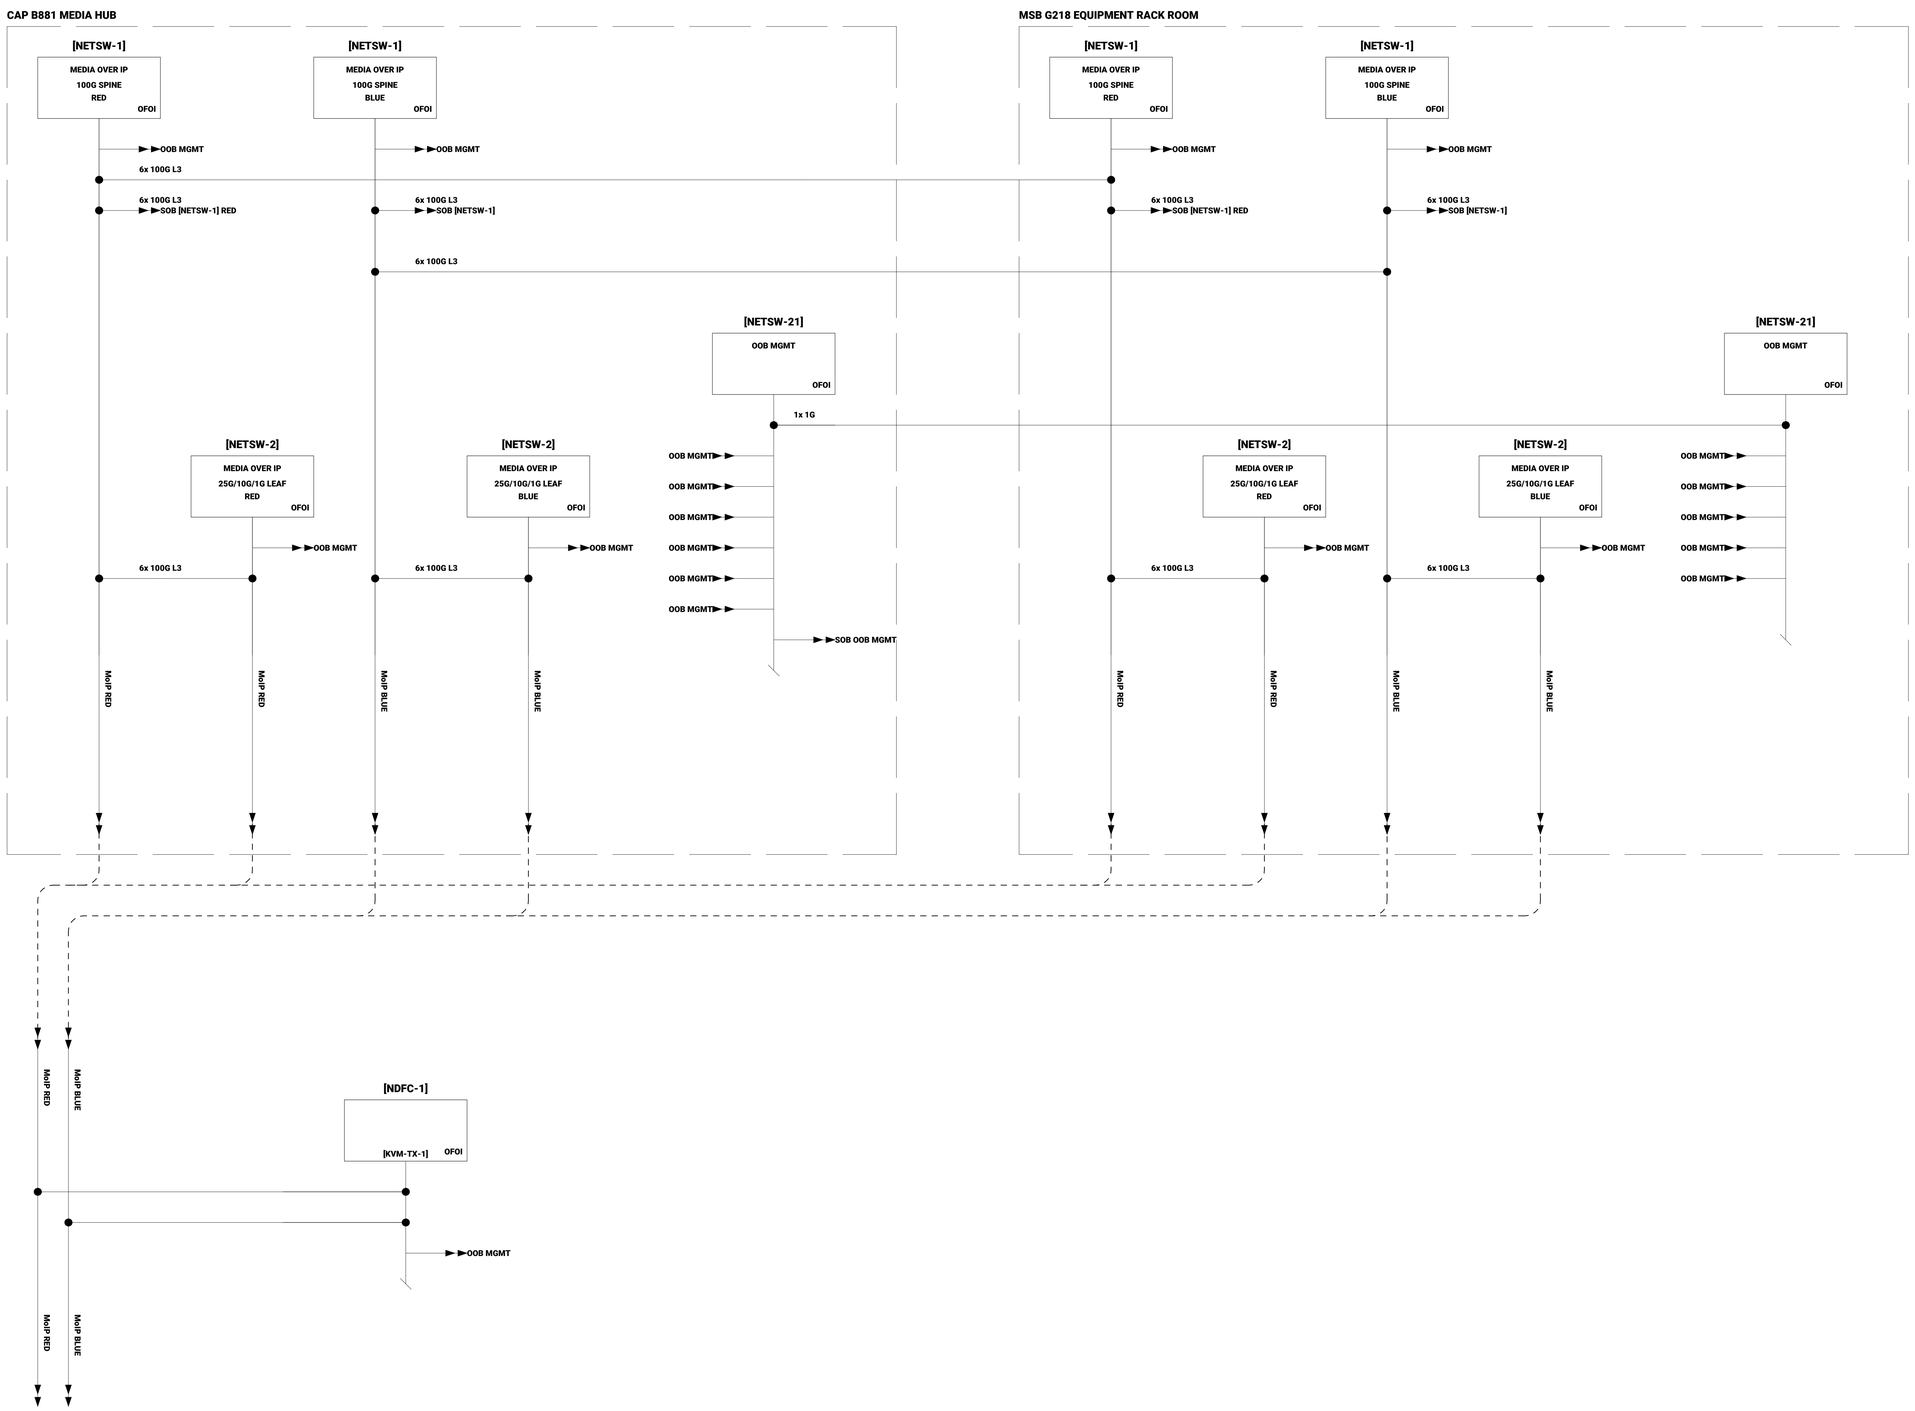

1 F1 - MEDIA-OVER-IP FABRIC

SCALE: NTS

3/31/2026 9:19:51 AM

100 REV DR MARTIN LUTHER KING JR BOULEVARD #72
SAINT PAUL, MN 55155
651.296.8890

FINEPOINT TECH

416 GATEWAY BLVD.
BURNSVILLE, MN 55337
612.254.7462
FINEPOINT.TECH

PROJECT:
MN LEGISLATURE TV SYSTEM ACQUISITION PM PHASE 2
100 REV DR MARTIN LUTHER KING JR BOULEVARD, SAINT PAUL, MN 55155

PROJECT NUMBER:
0713923

PROJECT PHASE:
CONSTRUCTION DOCUMENTS


ENGINEER STAMP:
REGISTERED COMMUNICATIONS DISTRIBUTION DESIGNER
Bicsi
David M Soukup
BICSI ID # 251975
Expires 12-31-28
RCDD

KEYPLAN:
N

REVISION:	DATE:
ISSUE FOR BID	2026-04-06

SHEET TITLE:
MEDIA-OVER-IP FABRIC - FUNCTIONAL DRAWINGS

SHEET NO:
B402.1

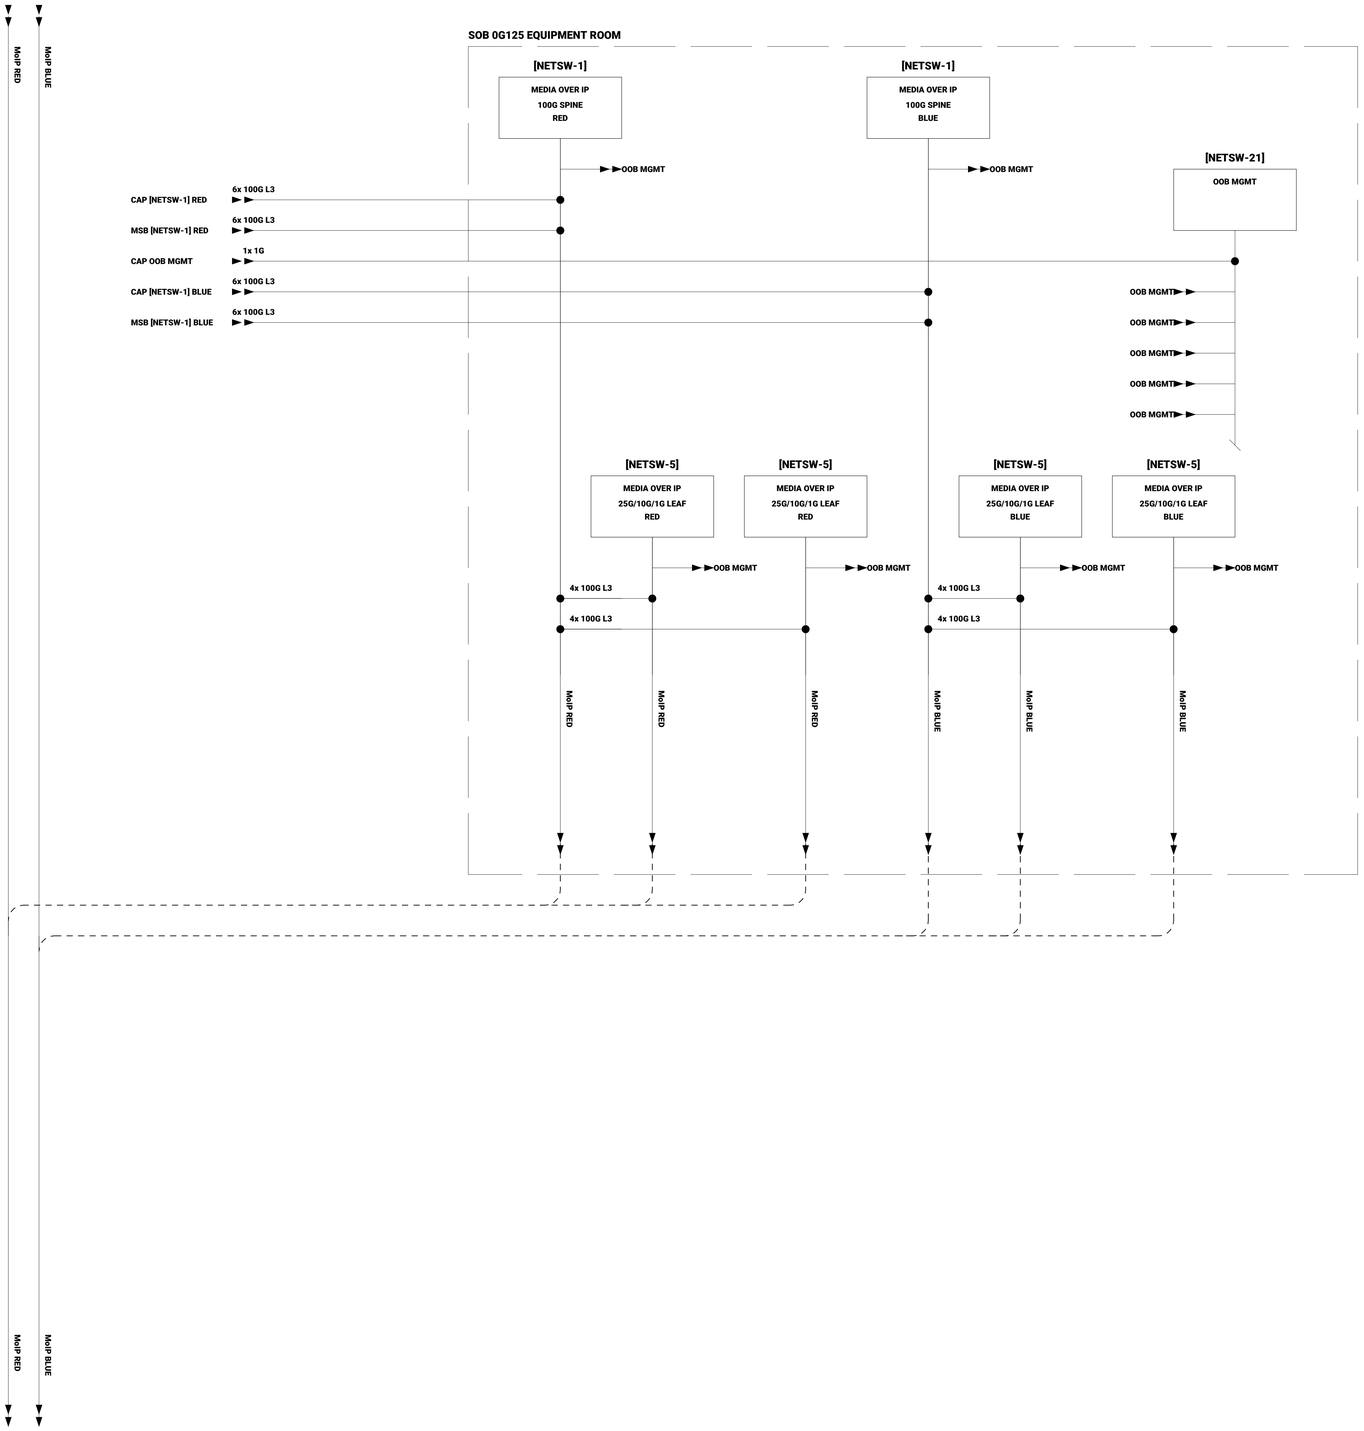

1 F2 - MEDIA-OVER-IP FABRIC
SCALE: NTS

3/31/2026 9:19:51 AM

100 REV DR MARTIN LUTHER KING JR BOULEVARD #72
SAINT PAUL, MN 55155
651.296.8890

FINEPOINT TECH
416 GATEWAY BLVD.
BURNSVILLE, MN 55337
612.254.7462
FINEPOINT.TECH

PROJECT:
MN LEGISLATURE TV SYSTEM ACQUISITION PM PHASE 2
100 REV DR MARTIN LUTHER KING JR BOULEVARD, SAINT PAUL, MN 55155

PROJECT NUMBER:
0713923

PROJECT PHASE:
CONSTRUCTION DOCUMENTS


ENGINEER STAMP:
BICSI COMMUNICATIONS DISTRIBUTION DESIGNER
Bicsi
David M Soukup
BICSI ID # 251975
Expires 12-31-28
RCDD

KEYPLAN:
N

REVISION:	DATE:
ISSUE FOR BID	2026-04-06

SHEET TITLE:
MEDIA-OVER-IP FABRIC - FUNCTIONAL DRAWINGS

SHEET NO:
B402.2

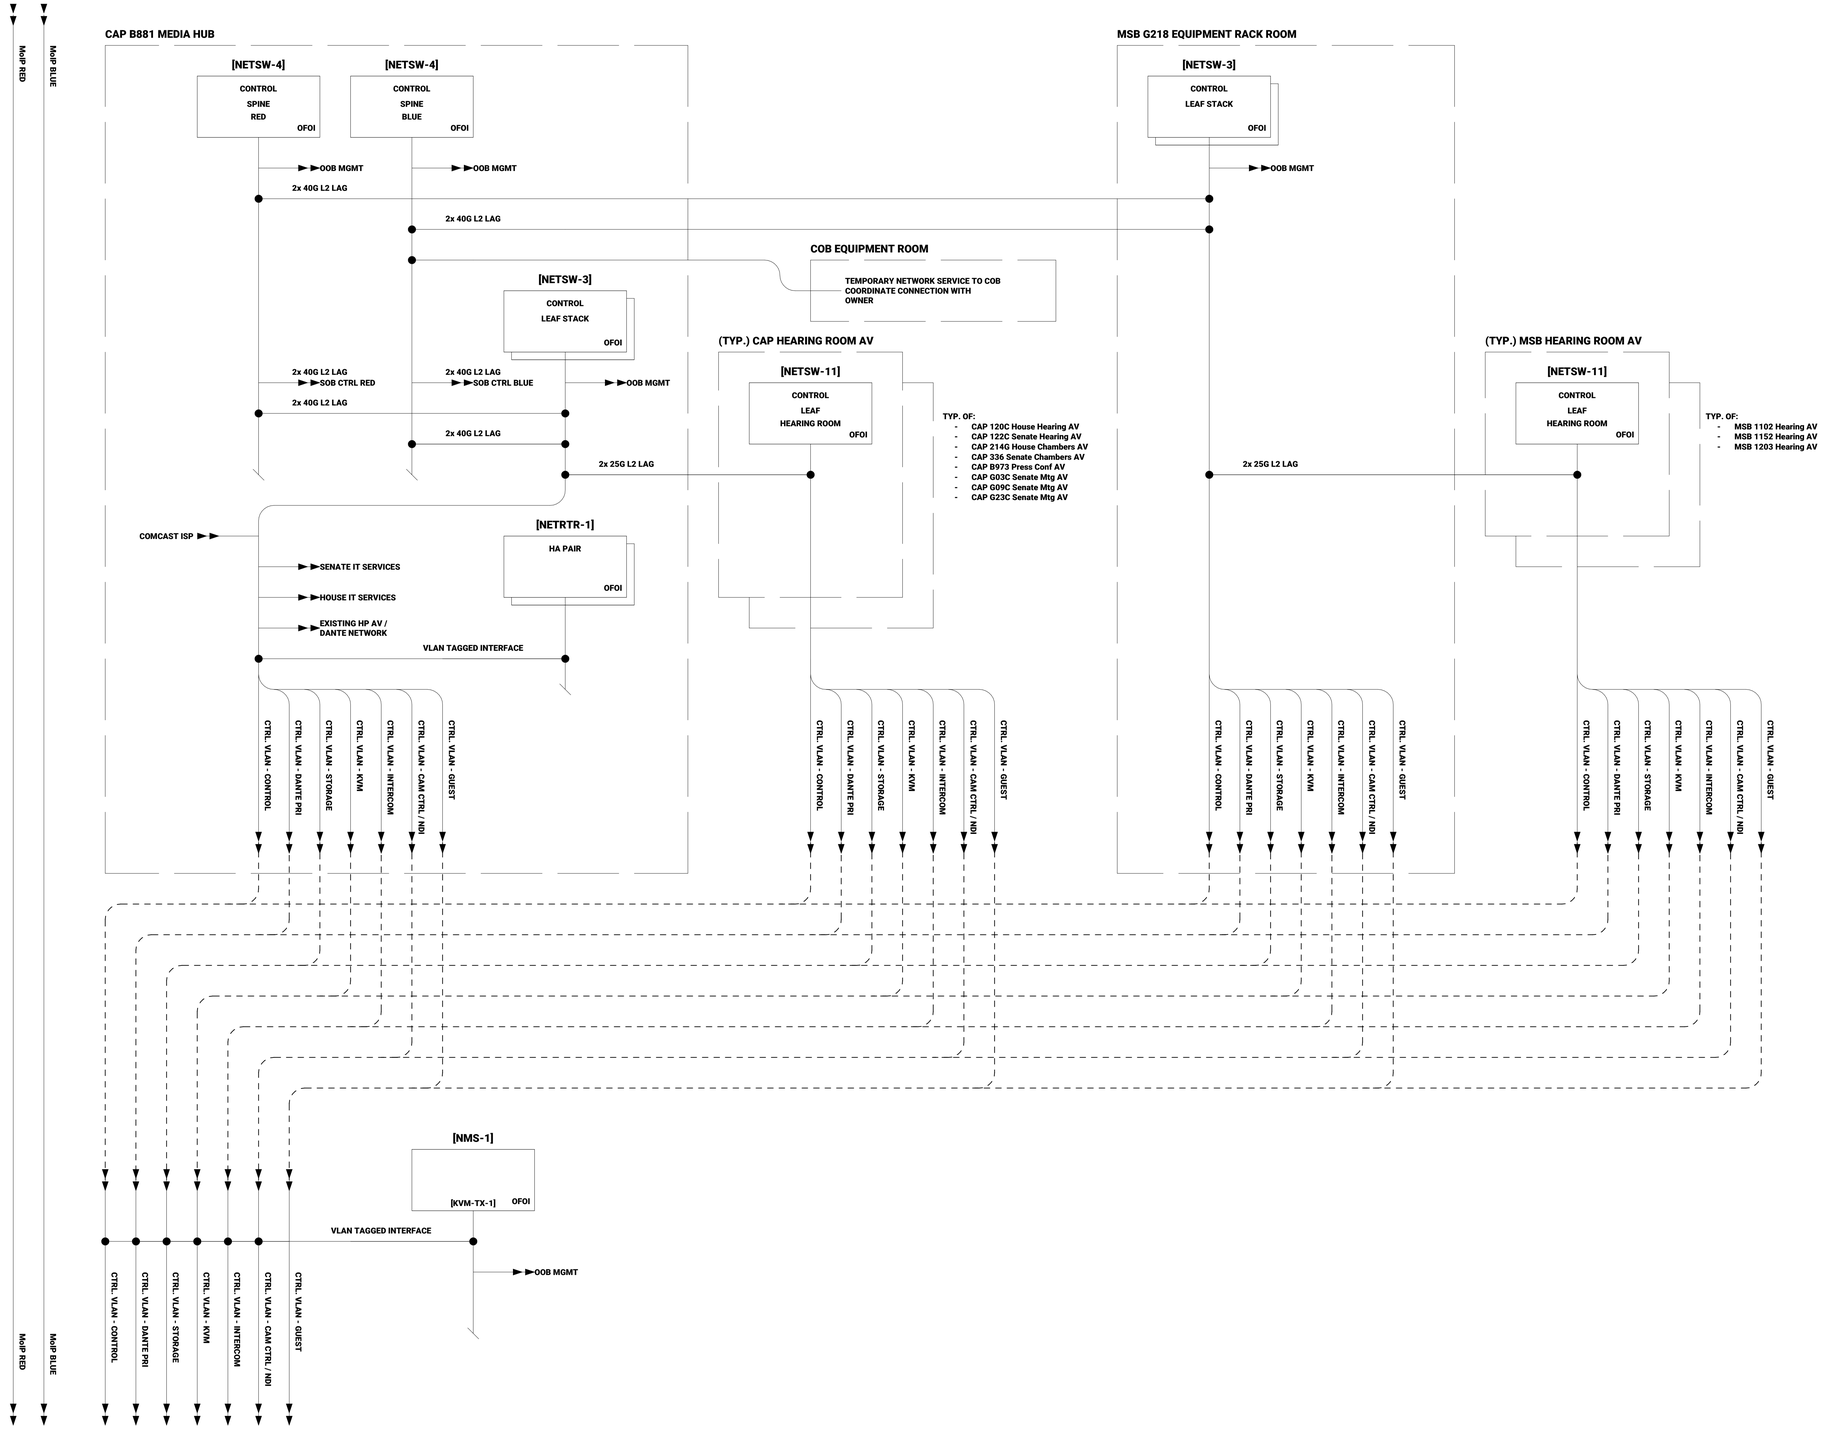

1 F3 - CONTROL NETWORK
SCALE: NTS

100 REV DR MARTIN LUTHER KING JR BOULEVARD #72
SAINT PAUL, MN 55155
651.296.8890
FINEPOINT TECH
416 GATEWAY BLVD.
BURNSVILLE, MN 55337
612.254.7462
FINEPOINT.TECH

PROJECT: MN LEGISLATURE TV SYSTEM ACQUISITION PM PHASE 2
100 REV DR MARTIN LUTHER KING JR BOULEVARD, SAINT PAUL, MN 55155

PROJECT NUMBER: 0713923

PROJECT PHASE: CONSTRUCTION DOCUMENTS

ENGINEER STAMP:
REGISTERED COMMUNICATIONS DISTRIBUTION DESIGNER
Bicsi
David M Soukup
BICSI ID # 251975
Expires 12-31-28
RCDD


KEYPLAN: N

REVISION:	DATE:
ISSUE FOR BID	2026-04-06

SHEET TITLE: CONTROL NETWORK - FUNCTIONAL DRAWINGS

SHEET NO: B402.3

3/3/2026 8:49:52 AM

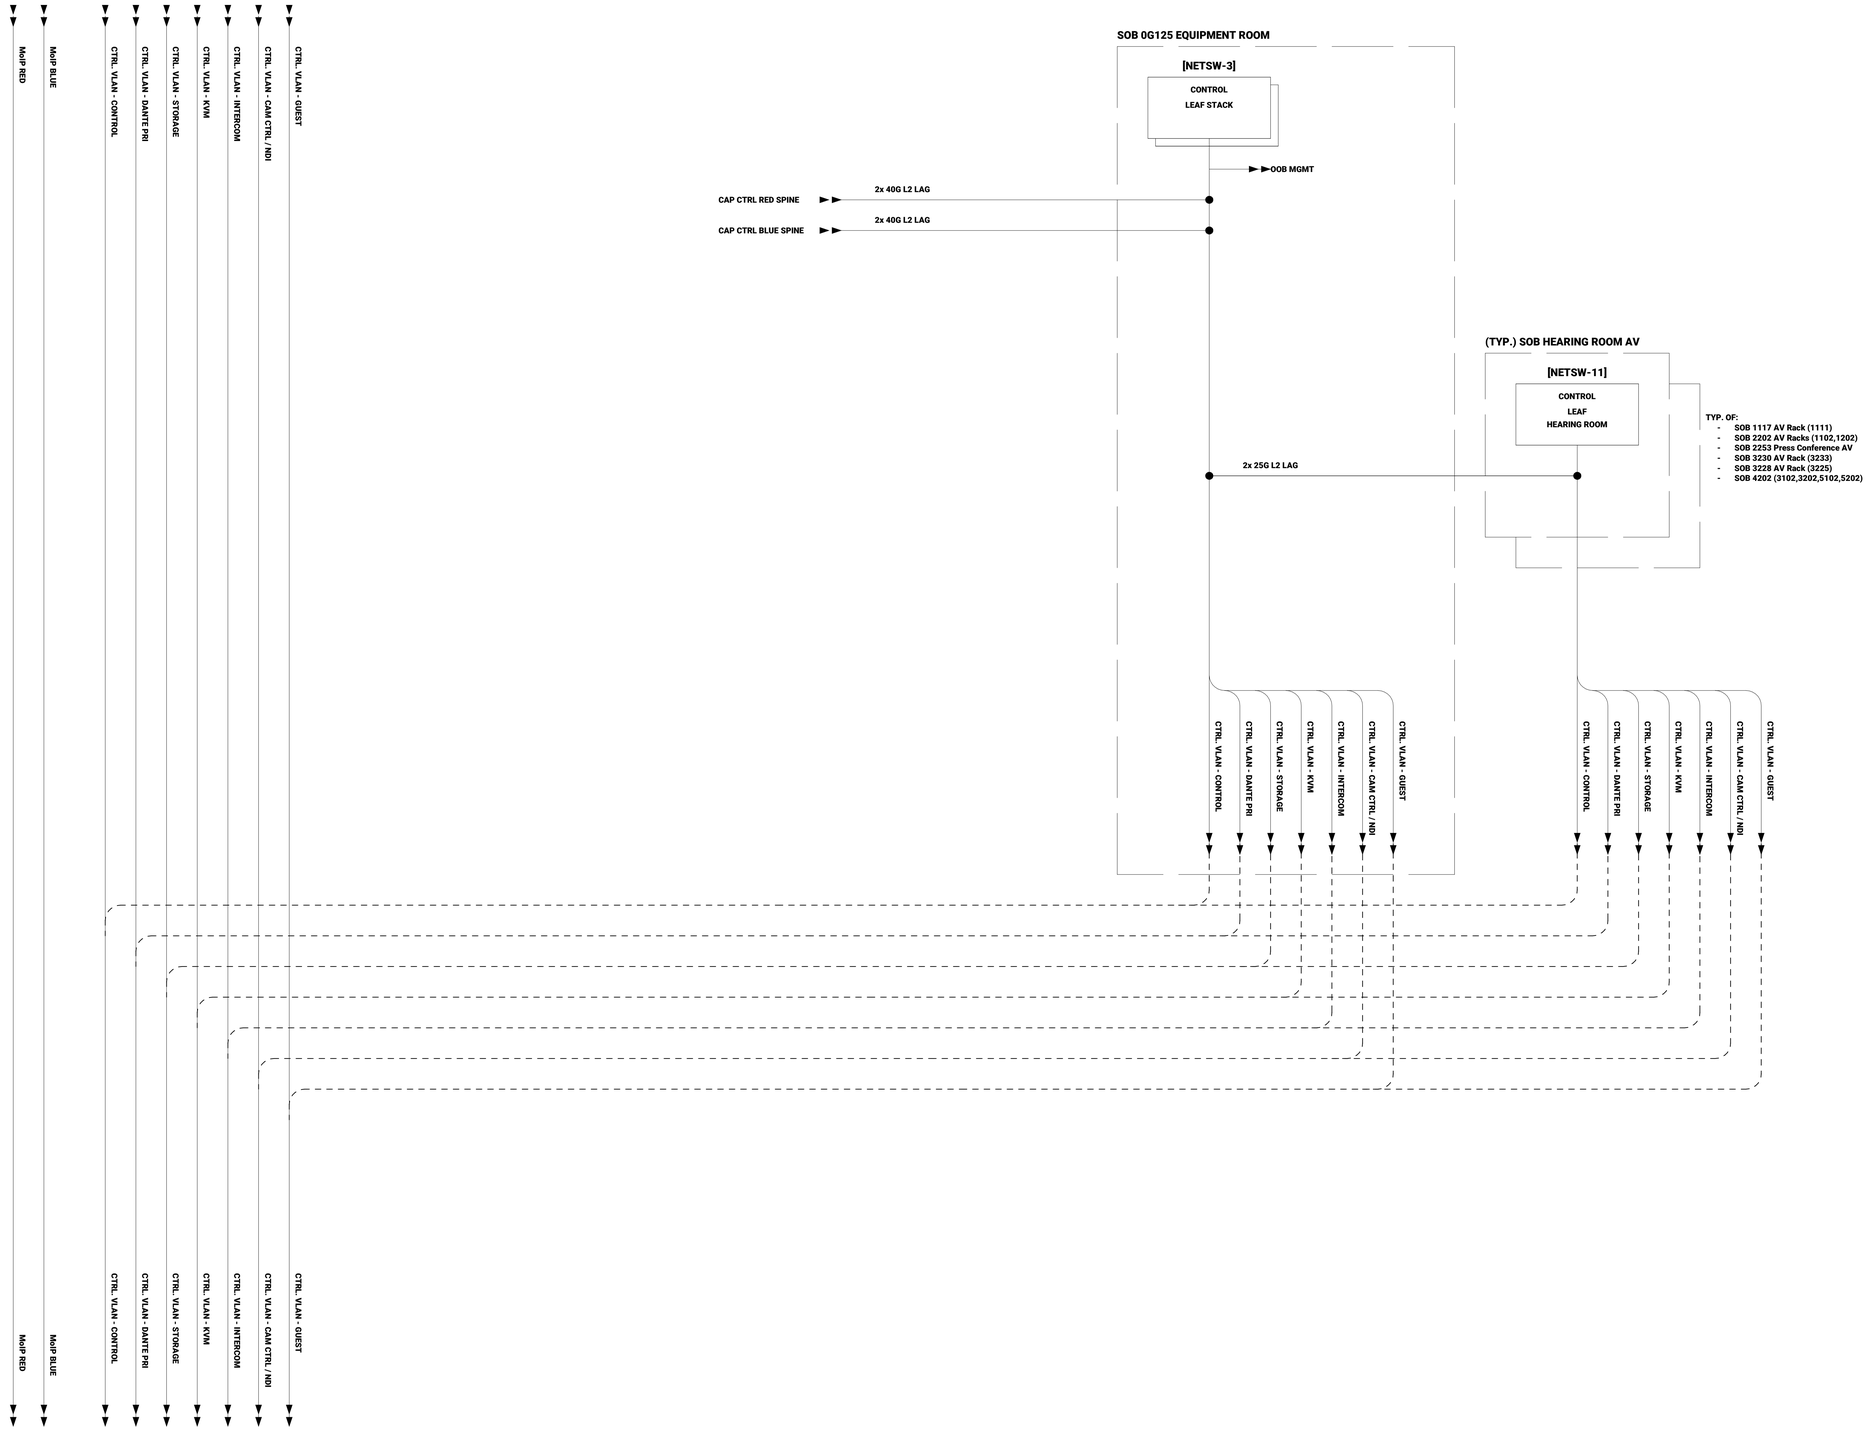

1 F4 - CONTROL NETWORK
SCALE: NTS

100 REV DR MARTIN LUTHER KING JR BOULEVARD #72
SAINT PAUL, MN 55155
651.296.8890

FINEPOINT TECH
416 GATEWAY BLVD.
BURNSVILLE, MN 55337
612.254.7462
FINEPOINT.TECH

PROJECT:
MN LEGISLATURE TV SYSTEM ACQUISITION PM PHASE 2
100 REV DR MARTIN LUTHER KING JR BOULEVARD, SAINT PAUL, MN 55155

PROJECT NUMBER:
0713923

PROJECT PHASE:
CONSTRUCTION DOCUMENTS

ENGINEER STAMP:
COMMUNICATIONS DISTRIBUTION DESIGNER
BICSI
David M Soukup
BICSI ID # 251975
Expires 12-31-28
RCDD


KEYPLAN:
N

REVISION:	DATE:
ISSUE FOR BID	2026-04-06

SHEET TITLE:
CONTROL NETWORK - FUNCTIONAL DRAWINGS

SHEET NO:
B402.4

1/31/2026 9:45:25 AM

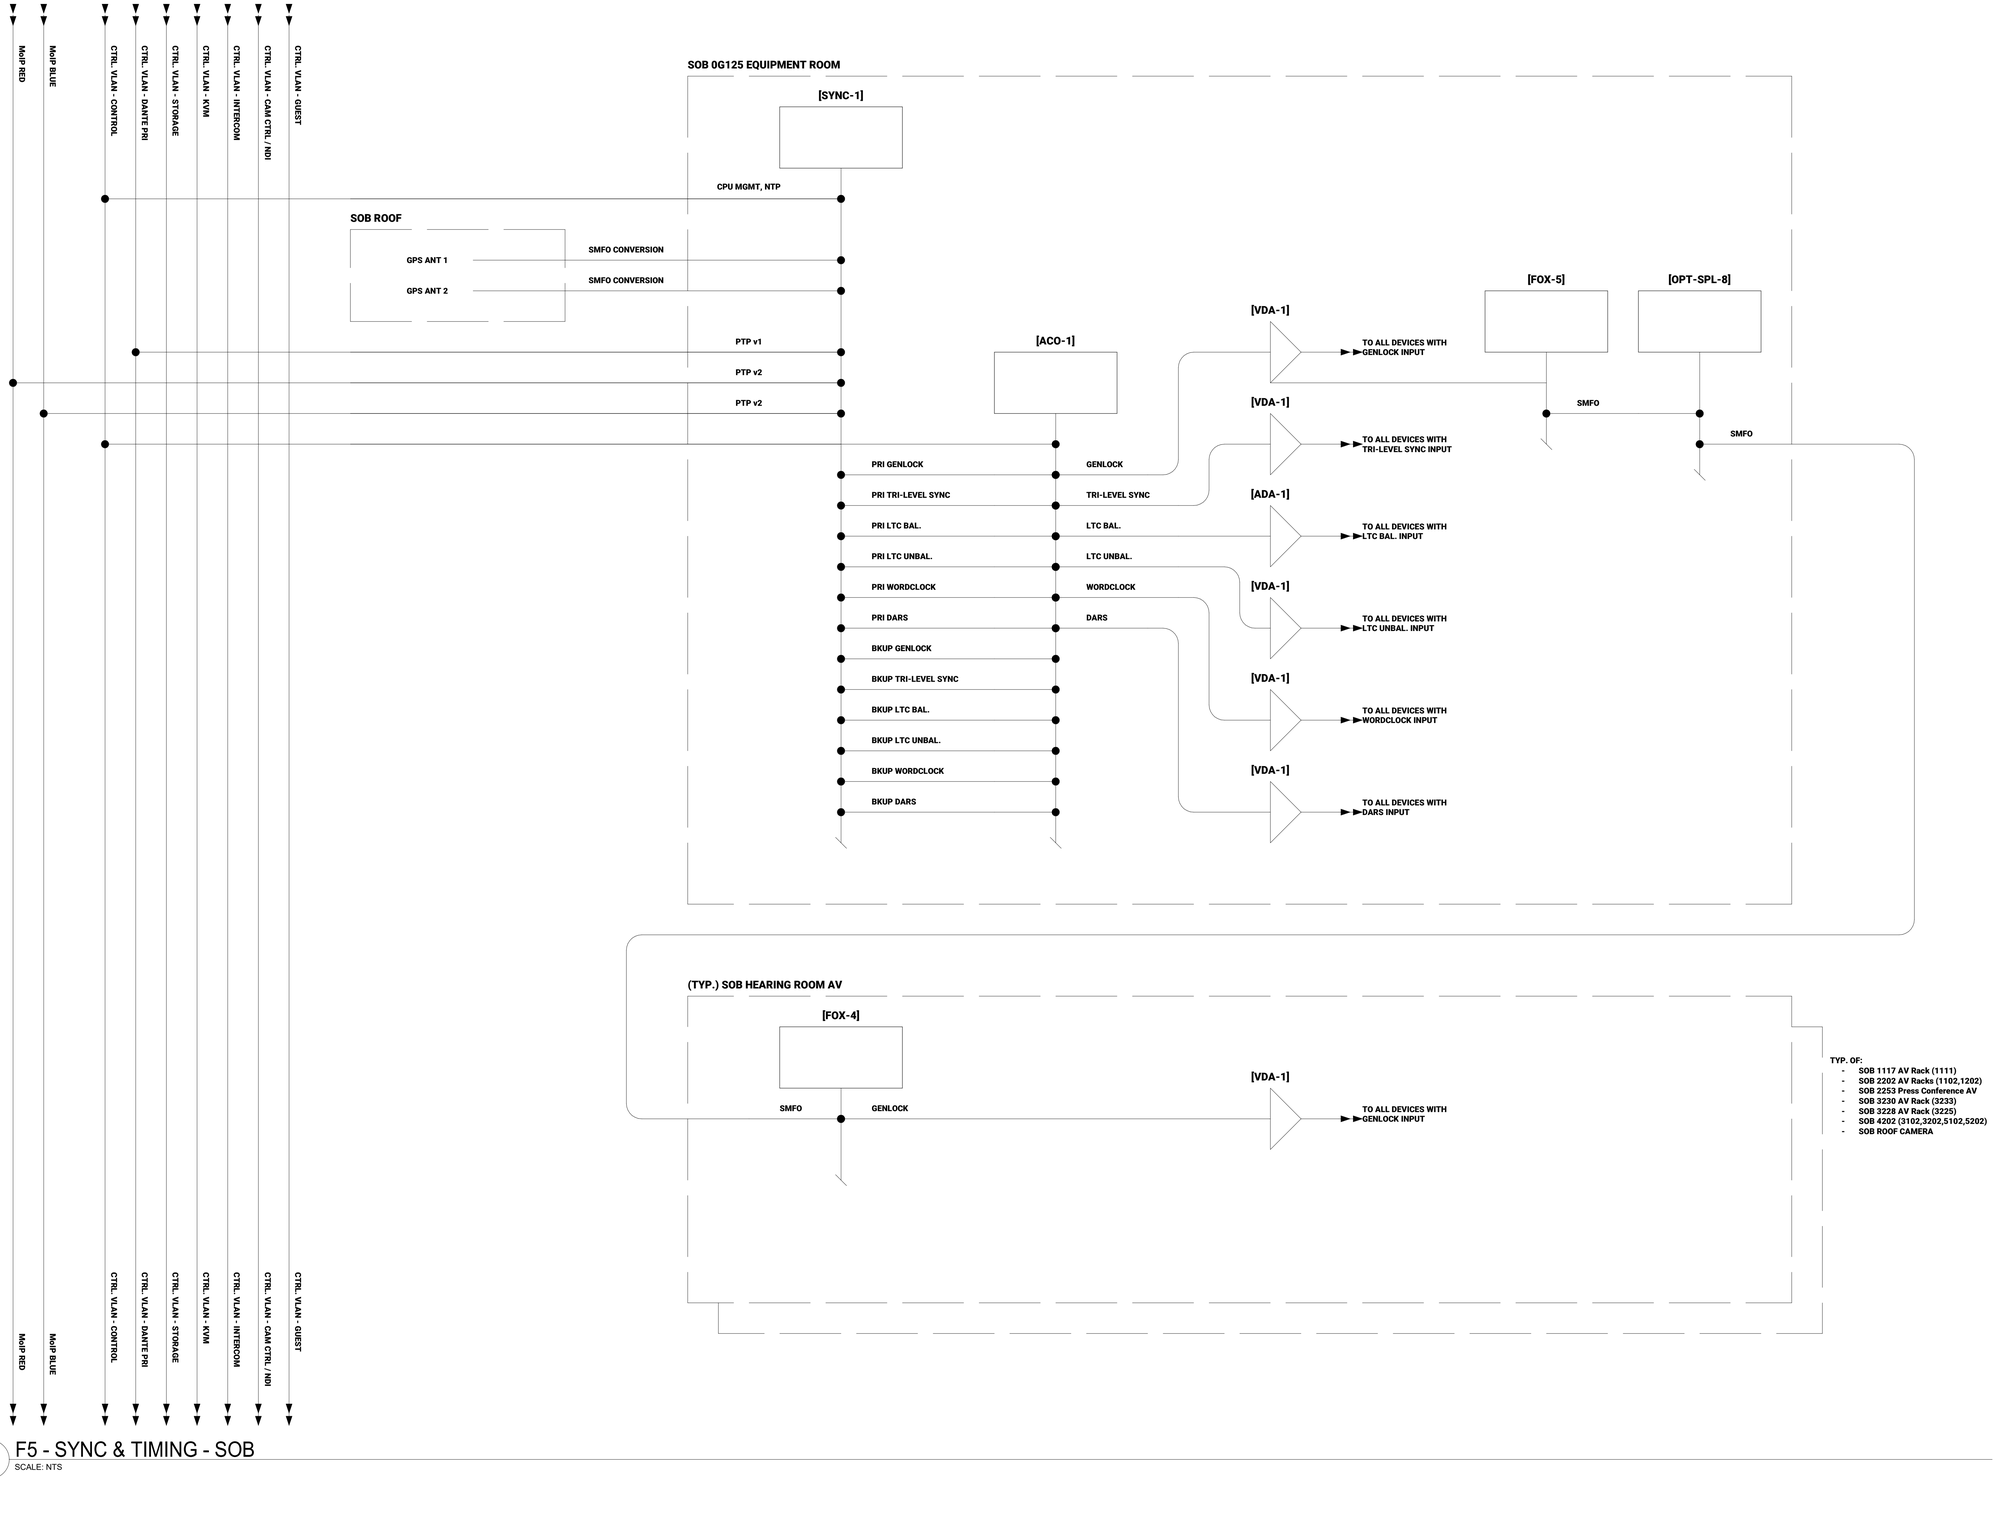

1 F5 - SYNC & TIMING - SOB
SCALE: NTS

100 REV DR MARTIN LUTHER KING JR BOULEVARD #72
SAINT PAUL, MN 55155
651.296.8890

FINEPOINT TECH
416 GATEWAY BLVD.
BURNSVILLE, MN 55337
612.254.7462
FINEPOINT.TECH

PROJECT:
MN LEGISLATURE TV SYSTEM ACQUISITION PM PHASE 2
100 REV DR MARTIN LUTHER KING JR BOULEVARD, SAINT PAUL, MN
55155

PROJECT NUMBER:
0713923

PROJECT PHASE:
CONSTRUCTION DOCUMENTS

ENGINEER STAMP:
ELECTRICAL COMMUNICATIONS DISTRIBUTION DESIGNER
Bicsi
David M Soukup
BICSI ID # 2515975
Expires 12-31-28
RCDD


KEYPLAN:

REVISION:	DATE:
ISSUE FOR BID	2026-04-06

SHEET TITLE:
SYNC & TIMING - SOB - FUNCTIONAL DRAWINGS

SHEET NO:
B402.5

3/31/2026 9:56:52 AM

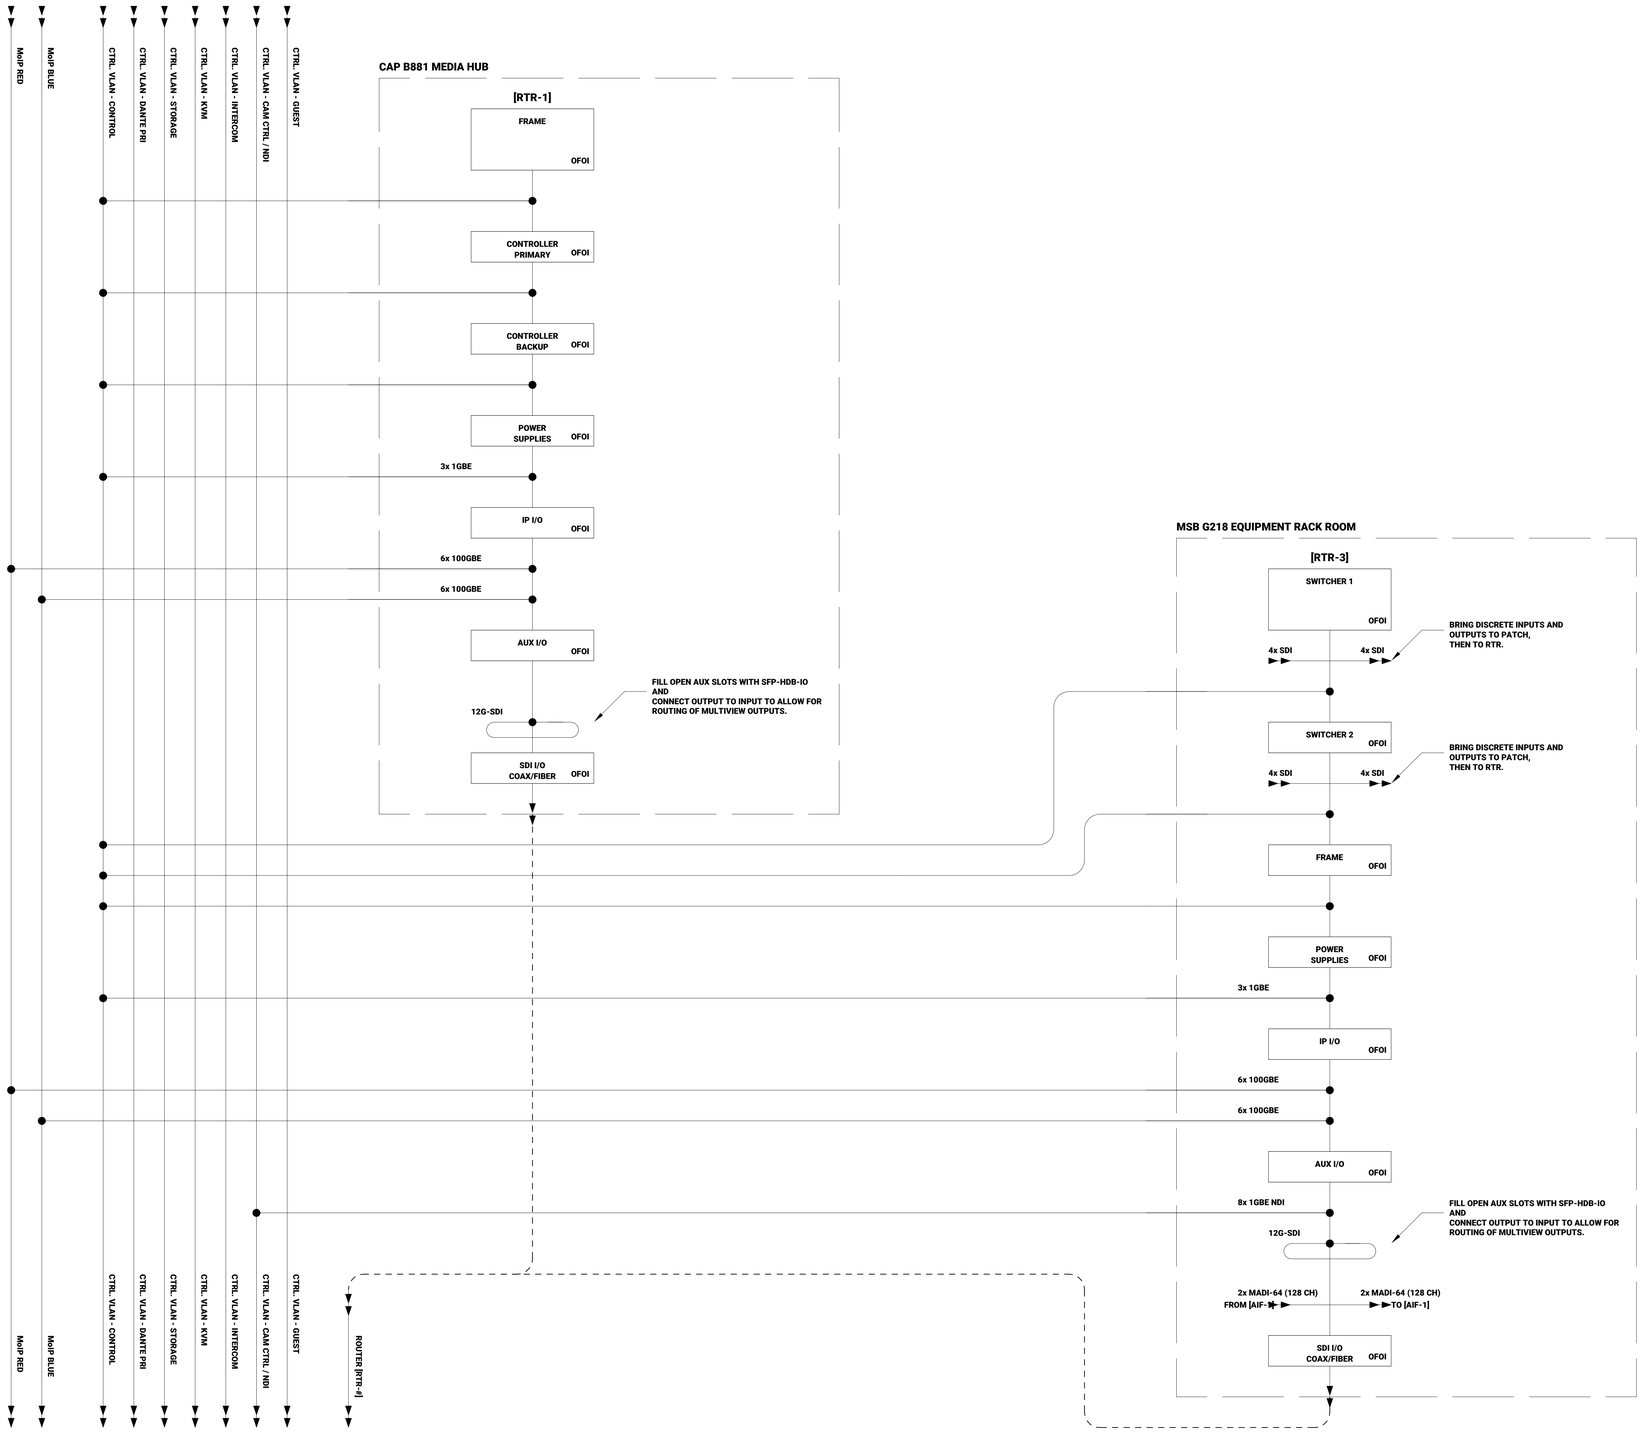

1 F6 - ROUTERS
SCALE: NTS

3/31/2026 9:16:33 AM

100 REV DR MARTIN LUTHER KING JR BOULEVARD #72
SAINT PAUL, MN 55155
651.296.8890

FINEPOINT TECH
416 GATEWAY BLVD.
BURNSVILLE, MN 55337
612.254.7462
FINEPOINT.TECH

PROJECT:
MN LEGISLATURE TV SYSTEM ACQUISITION PM PHASE 2
100 REV DR MARTIN LUTHER KING JR BOULEVARD, SAINT PAUL, MN 55155

PROJECT NUMBER:
0713923

PROJECT PHASE:
CONSTRUCTION DOCUMENTS


ENGINEER STAMP:
REGISTERED COMMUNICATIONS DISTRIBUTION DESIGNER
Bicsi
David M Soukup
BICSI ID # 251975
Expires 12-31-28
RCDD

KEYPLAN:
N

REVISION:	DATE:
ISSUE FOR BID	2026-04-06

SHEET TITLE:
ROUTERS - FUNCTIONAL DRAWINGS

SHEET NO:
B402.6

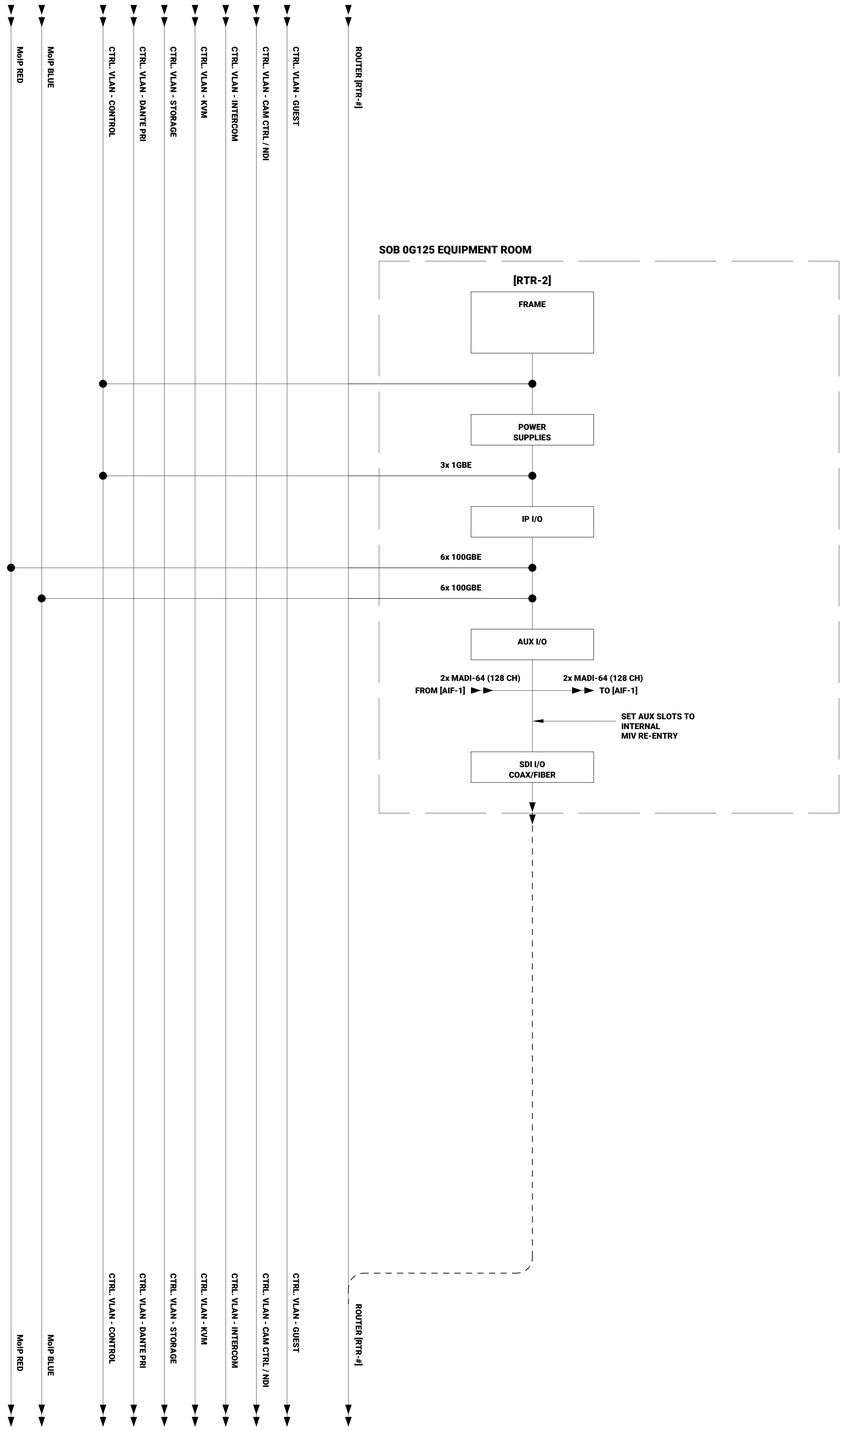

1 F7 - ROUTERS

SCALE: NTS

3/31/2026 9:19:53 AM

100 REV DR MARTIN LUTHER KING JR BOULEVARD #72
SAINT PAUL, MN 55155
651.296.8890

FINEPOINT TECH

416 GATEWAY BLVD.
BURNSVILLE, MN 55337
612.254.7462
FINEPOINT.TECH

PROJECT:
MN LEGISLATURE TV SYSTEM ACQUISITION PM PHASE 2
100 REV DR MARTIN LUTHER KING JR BOULEVARD, SAINT PAUL, MN 55155

PROJECT NUMBER:
0713923

PROJECT PHASE:
CONSTRUCTION DOCUMENTS


ENGINEER STAMP:
BICSI REGISTERED COMMUNICATIONS DISTRIBUTION DESIGNER
Bicsi
David M Dunlap
BICSI ID # 251975
Expires 12-31-28
RCDD

KEYPLAN:
N

REVISION:	DATE:
ISSUE FOR BID	2026-04-06

SHEET TITLE:
ROUTERS - FUNCTIONAL DRAWINGS

SHEET NO:
B402.7

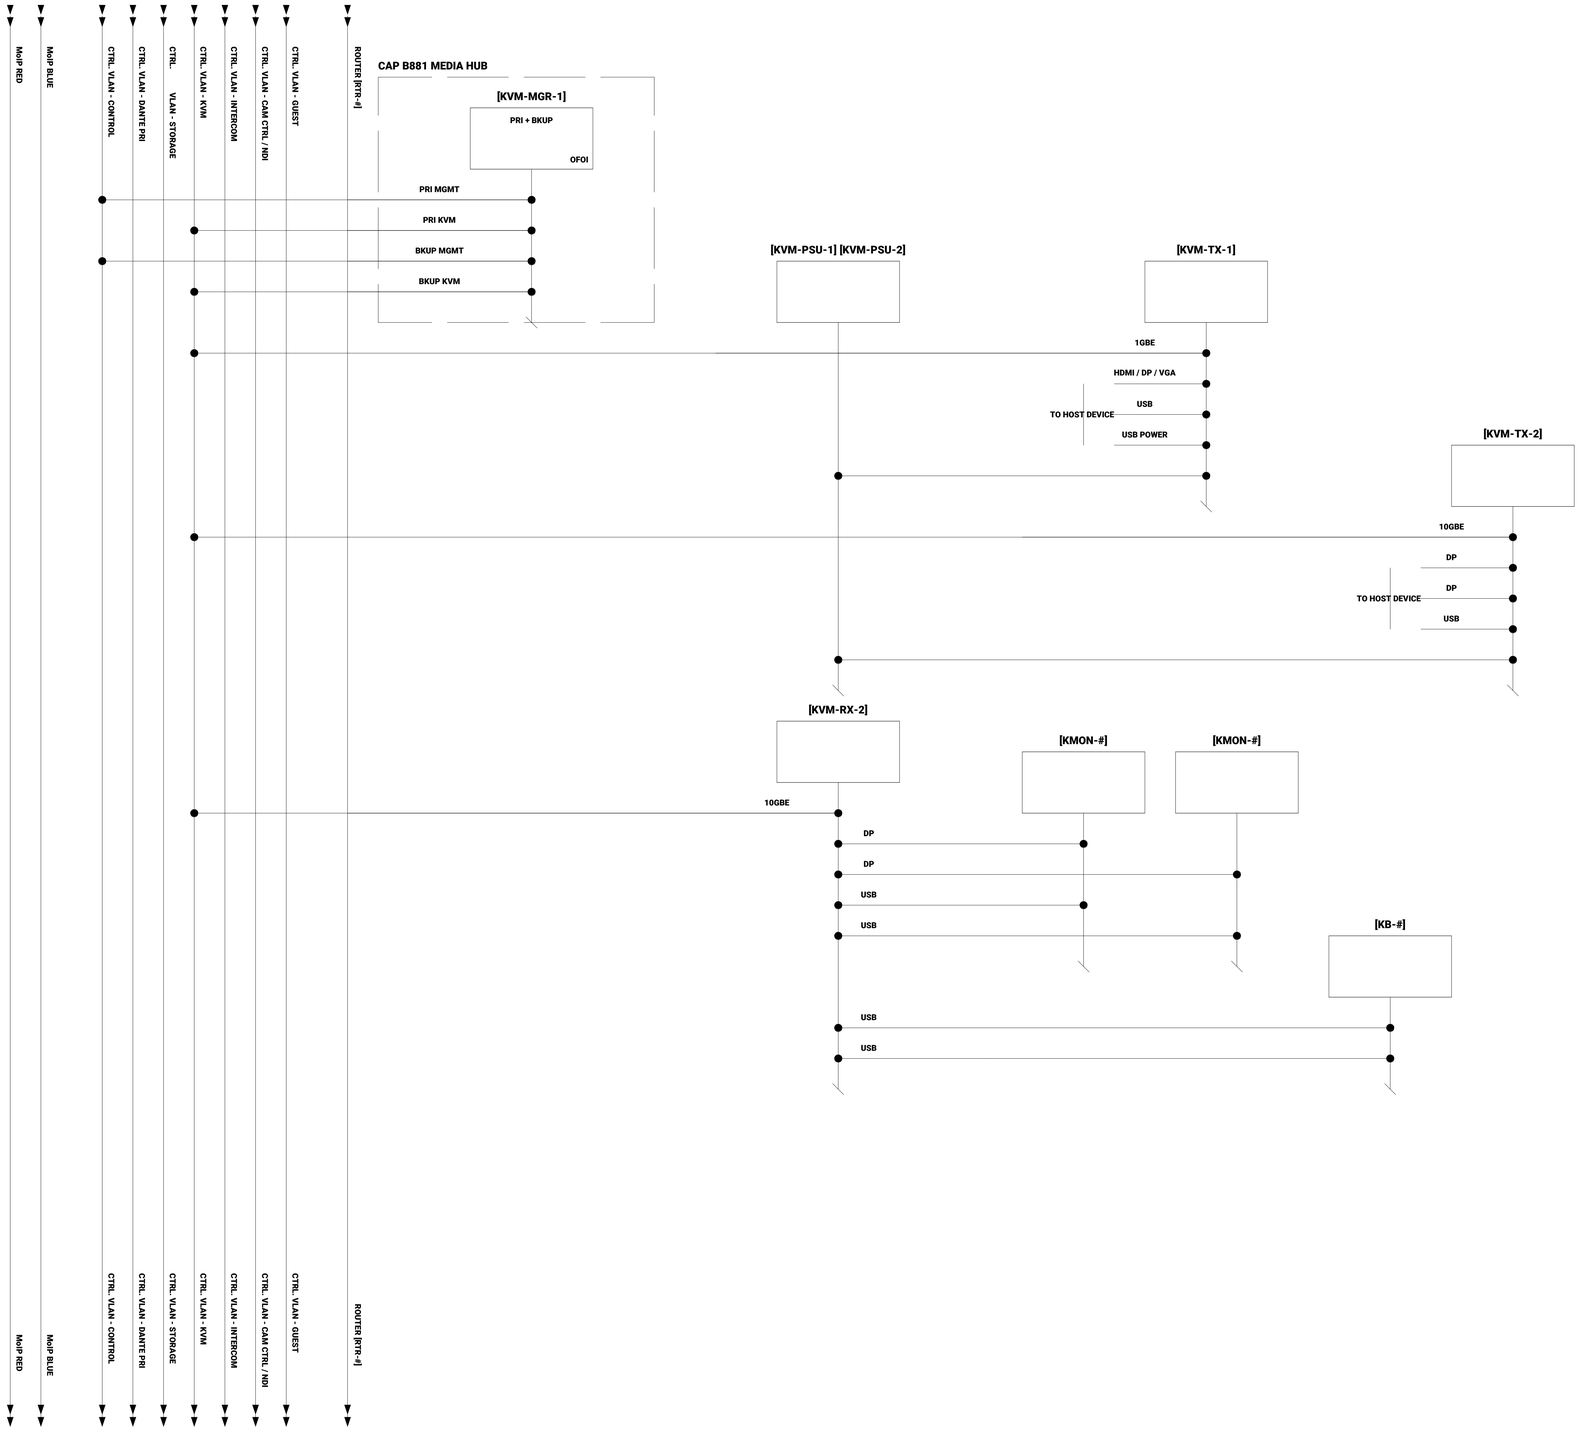

1 F8 - KVM
SCALE: NTS

3/31/2026 9:54:54 AM

100 REV DR MARTIN LUTHER KING JR BOULEVARD #72
SAINT PAUL, MN 55155
651.296.8890

FINEPOINT TECH
416 GATEWAY BLVD.
BURNSVILLE, MN 55337
612.254.7462
FINEPOINT.TECH

PROJECT:
MN LEGISLATURE TV SYSTEM ACQUISITION PM PHASE 2
100 REV DR MARTIN LUTHER KING JR BOULEVARD, SAINT PAUL, MN 55155

PROJECT NUMBER:
0713923

PROJECT PHASE:
CONSTRUCTION DOCUMENTS

ENGINEER STAMP:
REGISTERED COMMUNICATIONS DISTRIBUTION DESIGNER
Bicsi
David M Soukup
BICSI ID # 2519375
Expires 12-31-28
RCDD

KEYPLAN:
N

REVISION:	DATE:
ISSUE FOR BID	2026-04-06

SHEET TITLE:
KVM - FUNCTIONAL DRAWINGS

SHEET NO:
B402.8

100 REV DR MARTIN LUTHER KING JR
ROUTE: LAND 72
SAINT PAUL, MN 55155
651.296.8880)

FINEPOINT TECH

416 GATEWAY BLVD.
BURNSVILLE, MN 55337
612.254.7462
FINEPOINT.TECH

PROJECT:
MN LEGISLATURE TV SYSTEM ACQUISITION PM PHASE 2
100 REV DR MARTIN LUTHER KING JR BOULEVARD, SAINT PAUL, MN
55155

PROJECT NUMBER: 0713923

PROJECT PHASE: CONSTRUCTION DOCUMENTS


ENGINEER STAMP:
REGISTERED COMMUNICATIONS DISTRIBUTION DESIGNER
BICSI
David M Gladlap
BICSI ID# 213915
Expires 12-31-26
RCDD

KEYPLAN:
N

REVISION:	DATE:
ISSUE FOR BID	2026-04-06


SHEET TITLE:
KVM TO RTR TIELINES - FUNCTIONAL DRAWINGS

SHEET NO:
B402.9

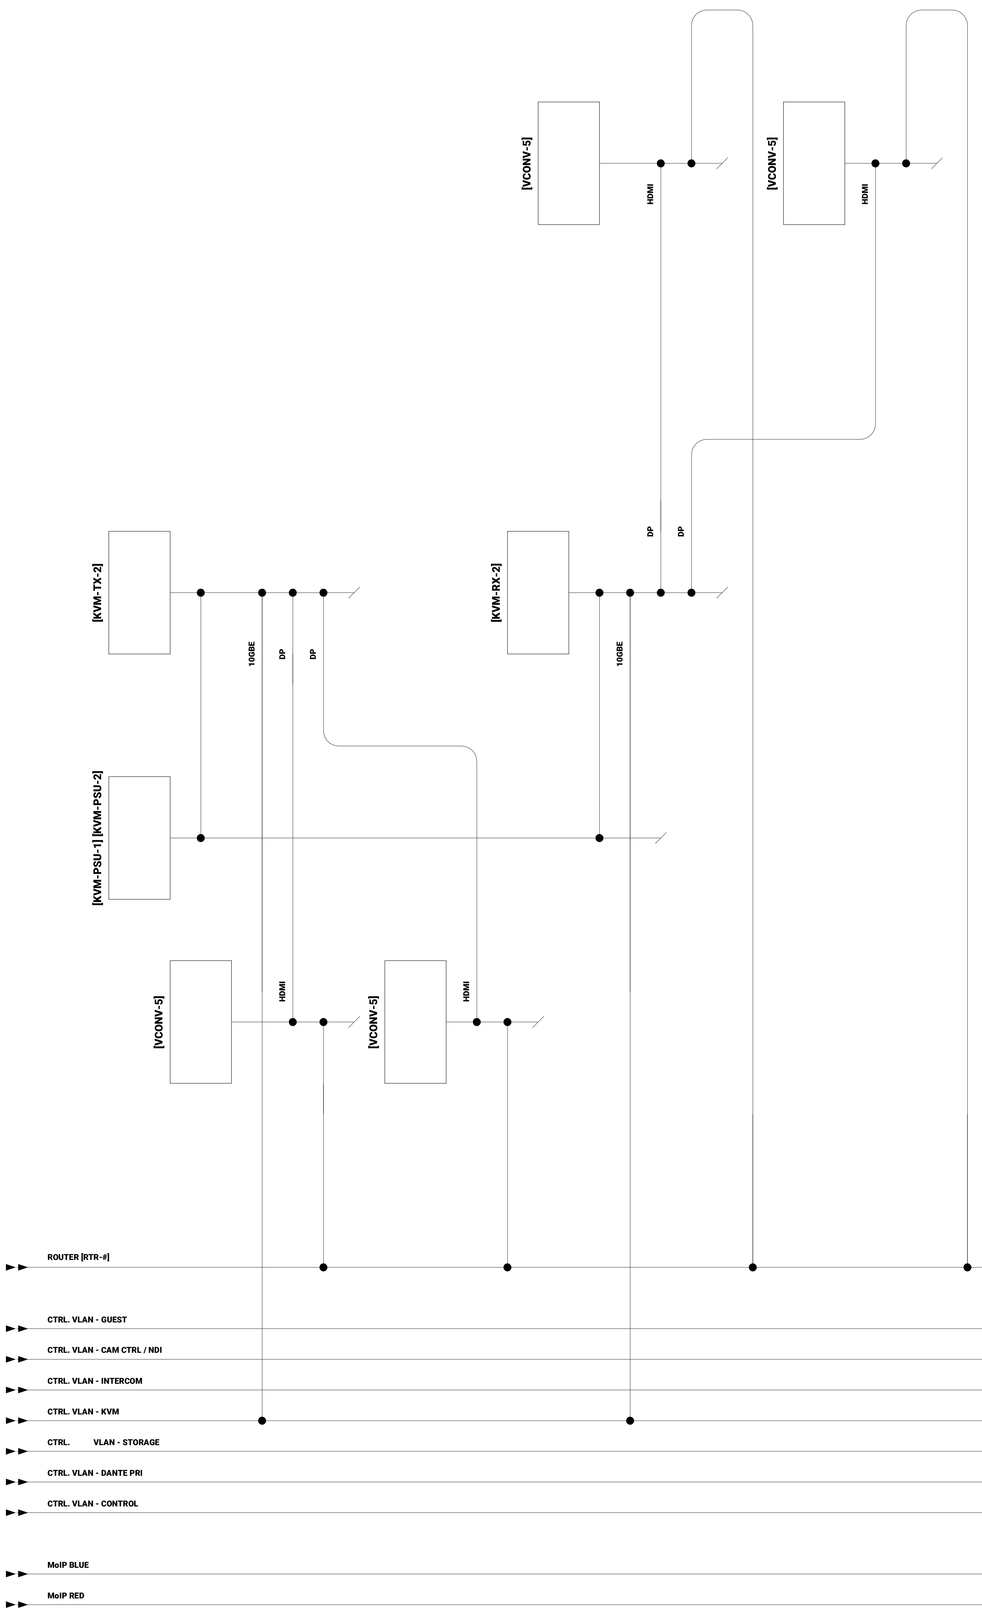

1 F9 - KVM TO RTR TIELINES
SCALE: NTS

1 F10 - SWITCHERS
SCALE: NTS

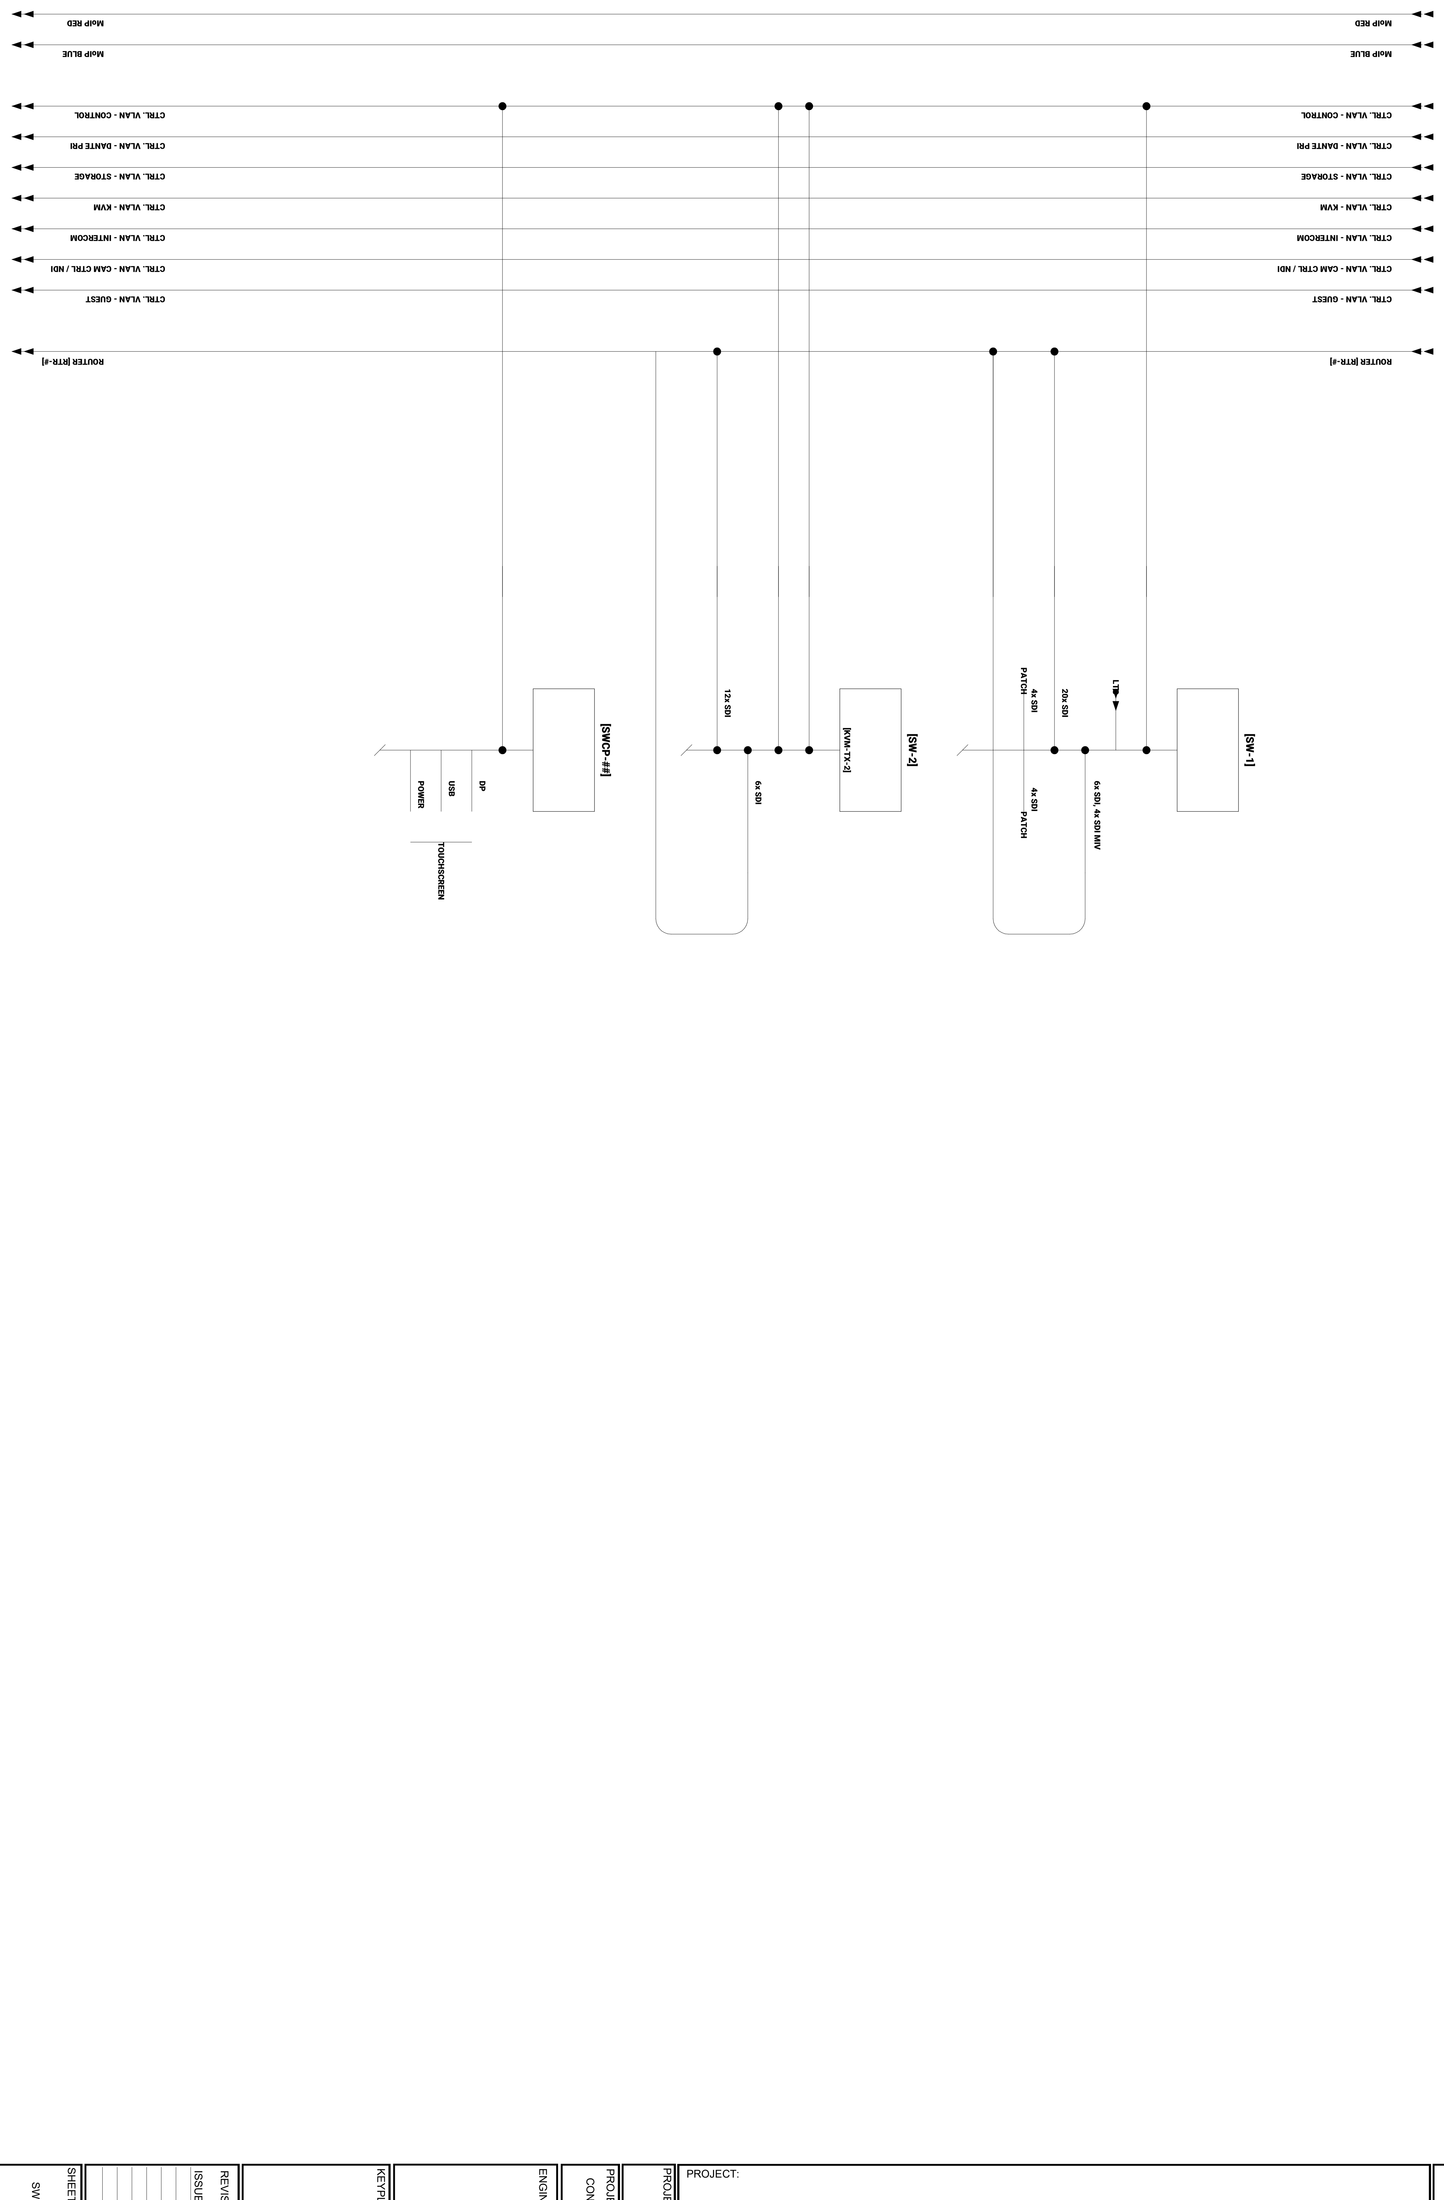

100 REV DR MARTIN LUTHER KING JR BOULEVARD #72
SAINT PAUL, MN 55155
651.296.8890

FINEPOINT TECH
416 GATEWAY BLVD.
BURNSVILLE, MN 55337
612.254.7462
FINEPOINT.TECH

PROJECT:

MN LEGISLATURE TV SYSTEM ACQUISITION PM PHASE 2
100 REV DR MARTIN LUTHER KING JR BOULEVARD, SAINT PAUL, MN 55155

PROJECT NUMBER:
0713923

PROJECT PHASE:
CONSTRUCTION DOCUMENTS


ENGINEER STAMP:
REGISTERED COMMUNICATIONS DISTRIBUTION DESIGNER
BICSI
David M Bradley
BICSI ID # 251315
Expires 12-31-26
RCDD

KEYPLAN:
N

REVISION: DATE:
ISSUE FOR BID 2026-04-06

SHEET TITLE:
SWITCHERS - FUNCTIONAL DRAWINGS

SHEET NO:
B402.10

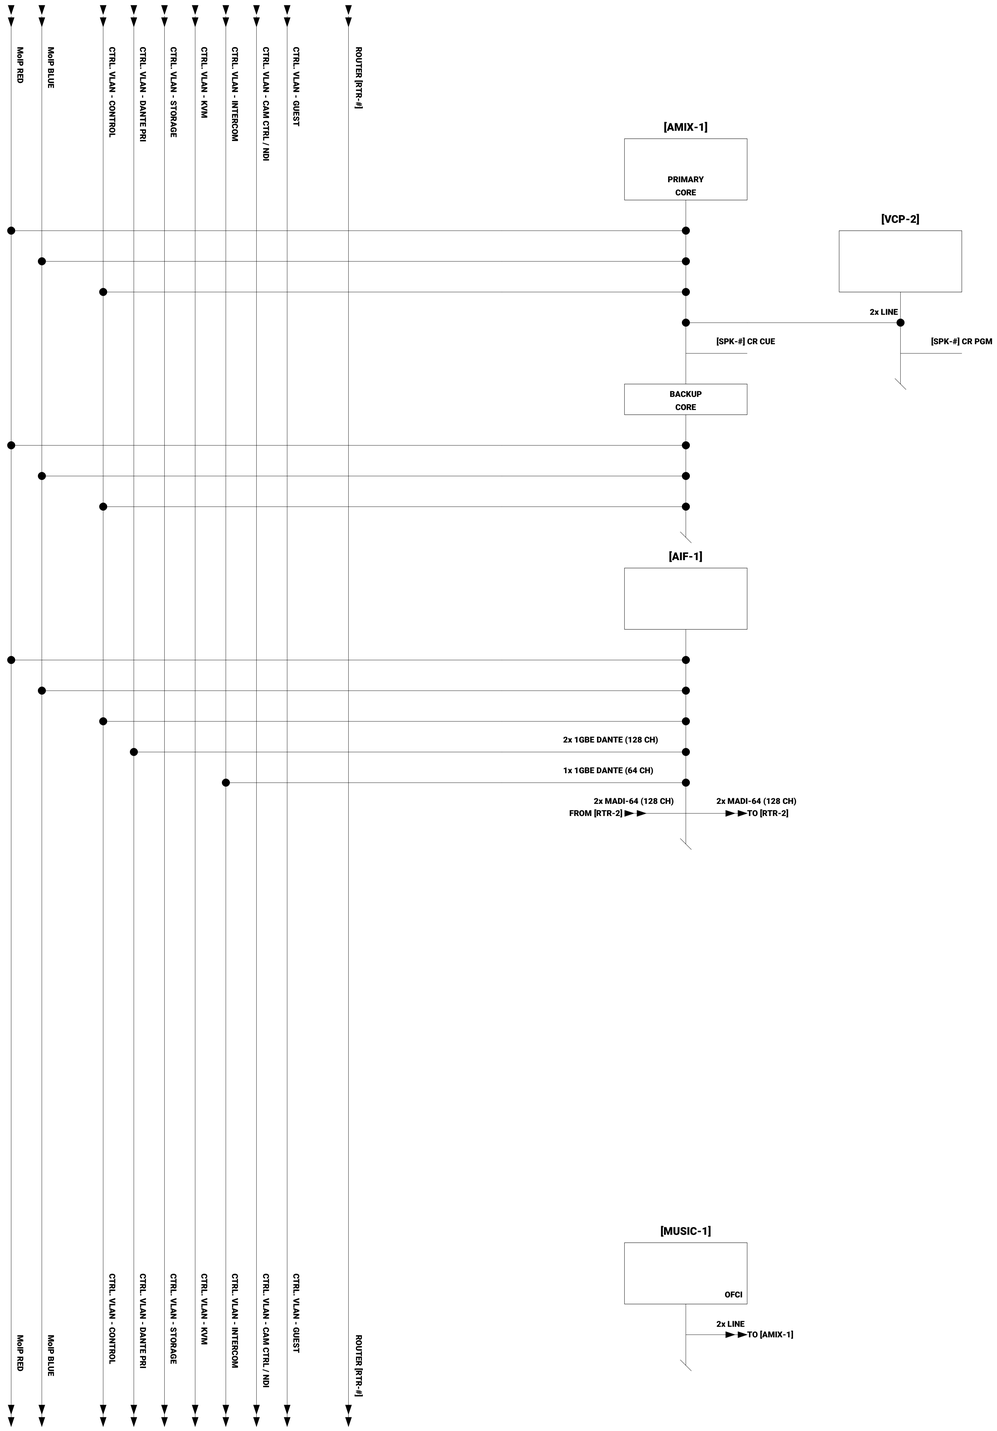

1 F11 - AUDIO MIXERS
SCALE: NTS

3/31/2026 9:19:55 AM

100 REV DR MARTIN LUTHER KING JR BOULEVARD #72
SAINT PAUL, MN 55155
651.296.8890

FINEPOINT TECH
416 GATEWAY BLVD.
BURNSVILLE, MN 55337
612.254.7462
FINEPOINT.TECH

PROJECT:
MN LEGISLATURE TV SYSTEM ACQUISITION PM PHASE 2
100 REV DR MARTIN LUTHER KING JR BOULEVARD, SAINT PAUL, MN 55155

PROJECT NUMBER:
0713923

PROJECT PHASE:
CONSTRUCTION DOCUMENTS


ENGINEER STAMP:
COMMUNICATIONS DISTRIBUTION DESIGNER
Bicsi
David M Soukup
BICSI ID # 251975
Expires 12-31-28
RCDD

KEYPLAN:
N

REVISION:	DATE:
ISSUE FOR BID	2026-04-06

SHEET TITLE:
AUDIO MIXERS - FUNCTIONAL DRAWINGS

SHEET NO:
B402.11

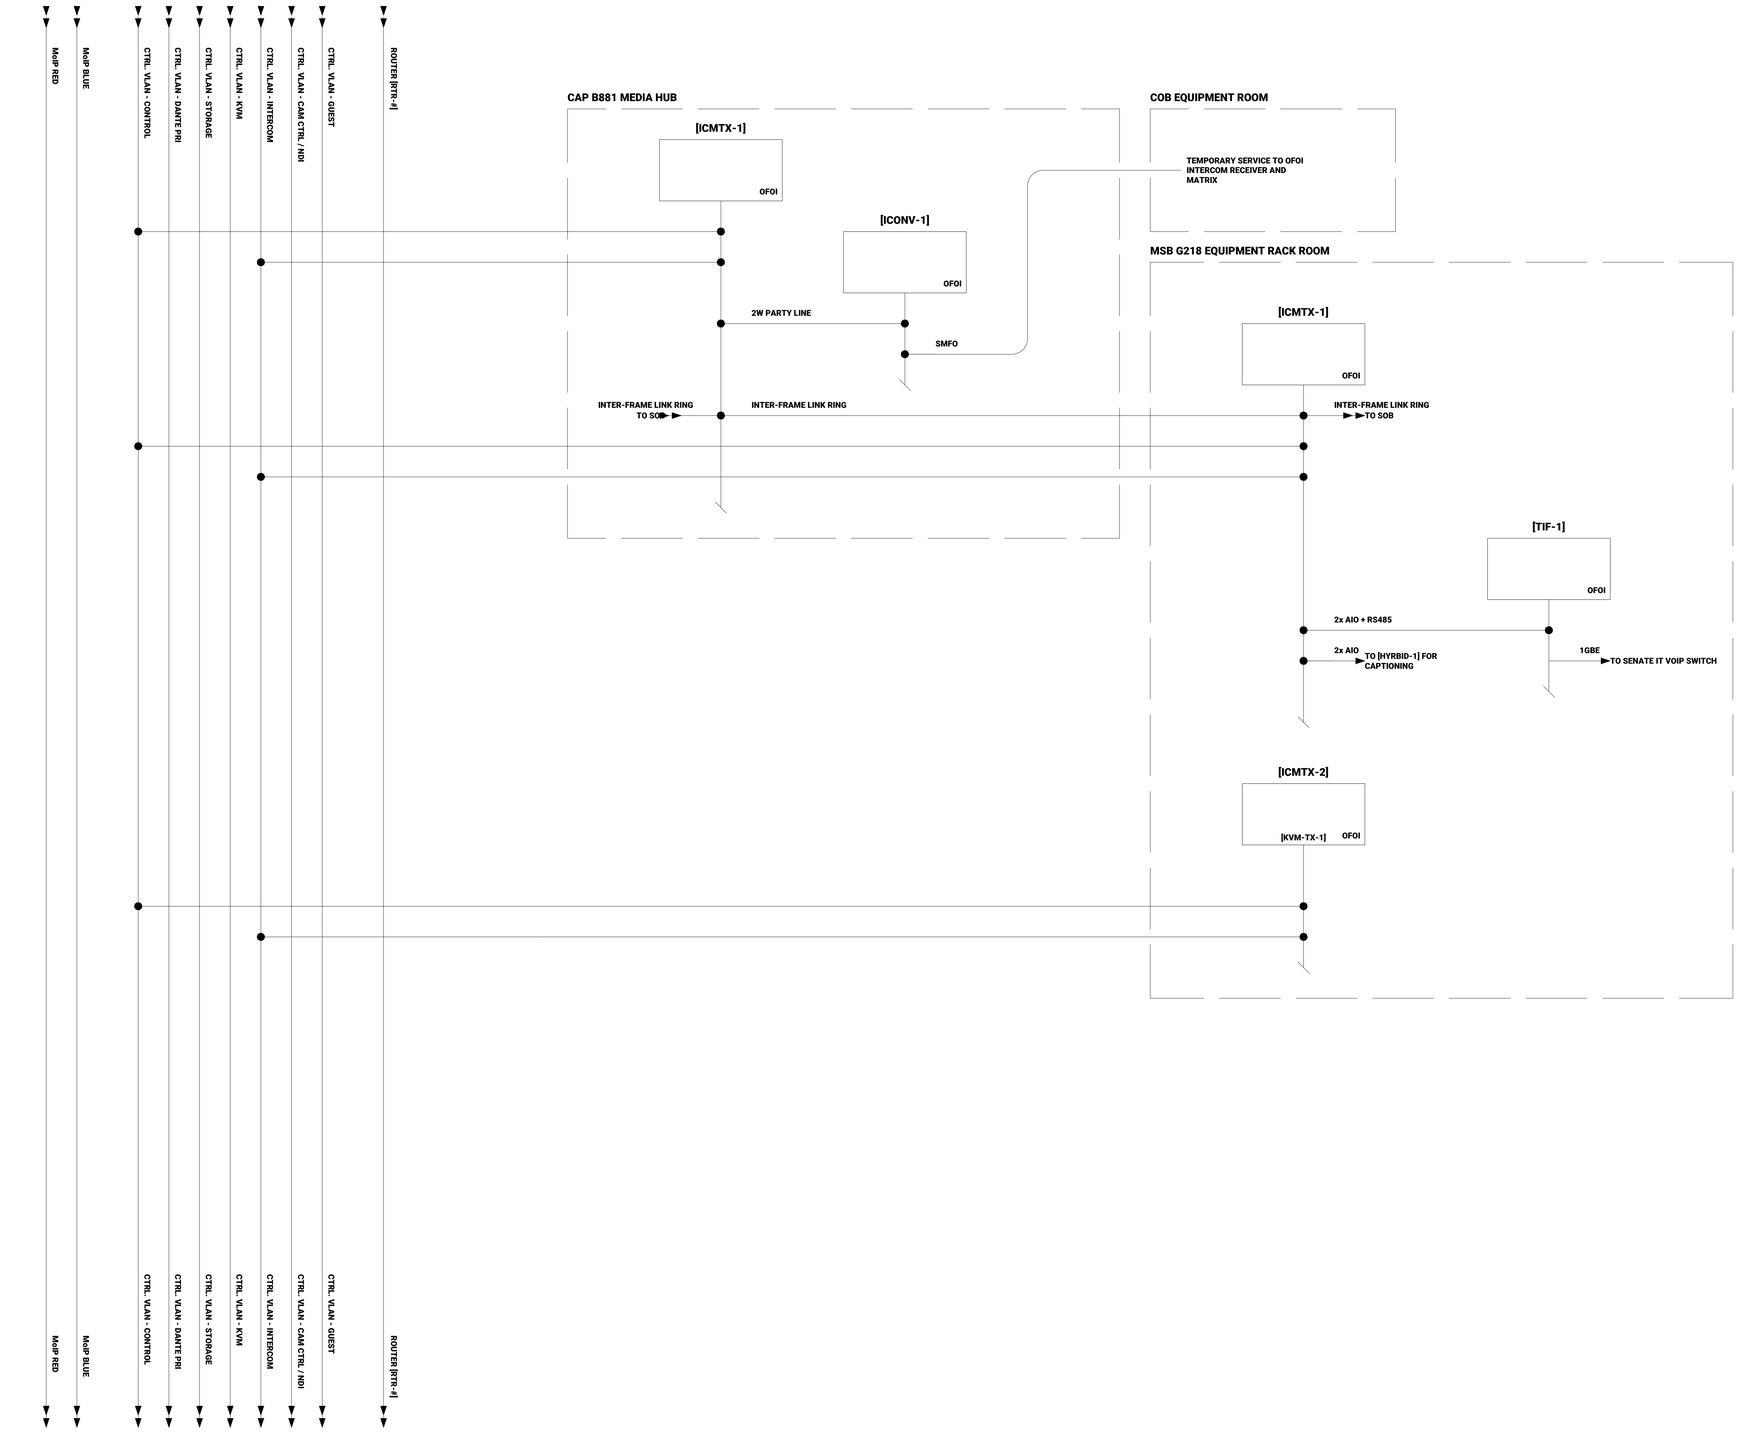

1 F12 - INTERCOM
SCALE: NTS

3/31/2026 9:19:55 AM

100 REV DR MARTIN LUTHER KING JR BOULEVARD #72
SAINT PAUL, MN 55155
651.296.8890

FINEPOINT TECH
416 GATEWAY BLVD.
BURNSVILLE, MN 55337
612.254.7462
FINEPOINT.TECH

PROJECT:
MN LEGISLATURE TV SYSTEM ACQUISITION PM PHASE 2
100 REV DR MARTIN LUTHER KING JR BOULEVARD, SAINT PAUL, MN 55155

PROJECT NUMBER:
0713923

PROJECT PHASE:
CONSTRUCTION DOCUMENTS


ENGINEER STAMP:
REGISTERED COMMUNICATIONS DISTRIBUTION DESIGNER
Bicsi
David M Soukup
BICSI ID # 251975
Expires 12-31-28
RCDD

KEYPLAN:
N

REVISION:	DATE:
ISSUE FOR BID	2026-04-06

SHEET TITLE:
INTERCOM - FUNCTIONAL DRAWINGS

SHEET NO:
B402.12

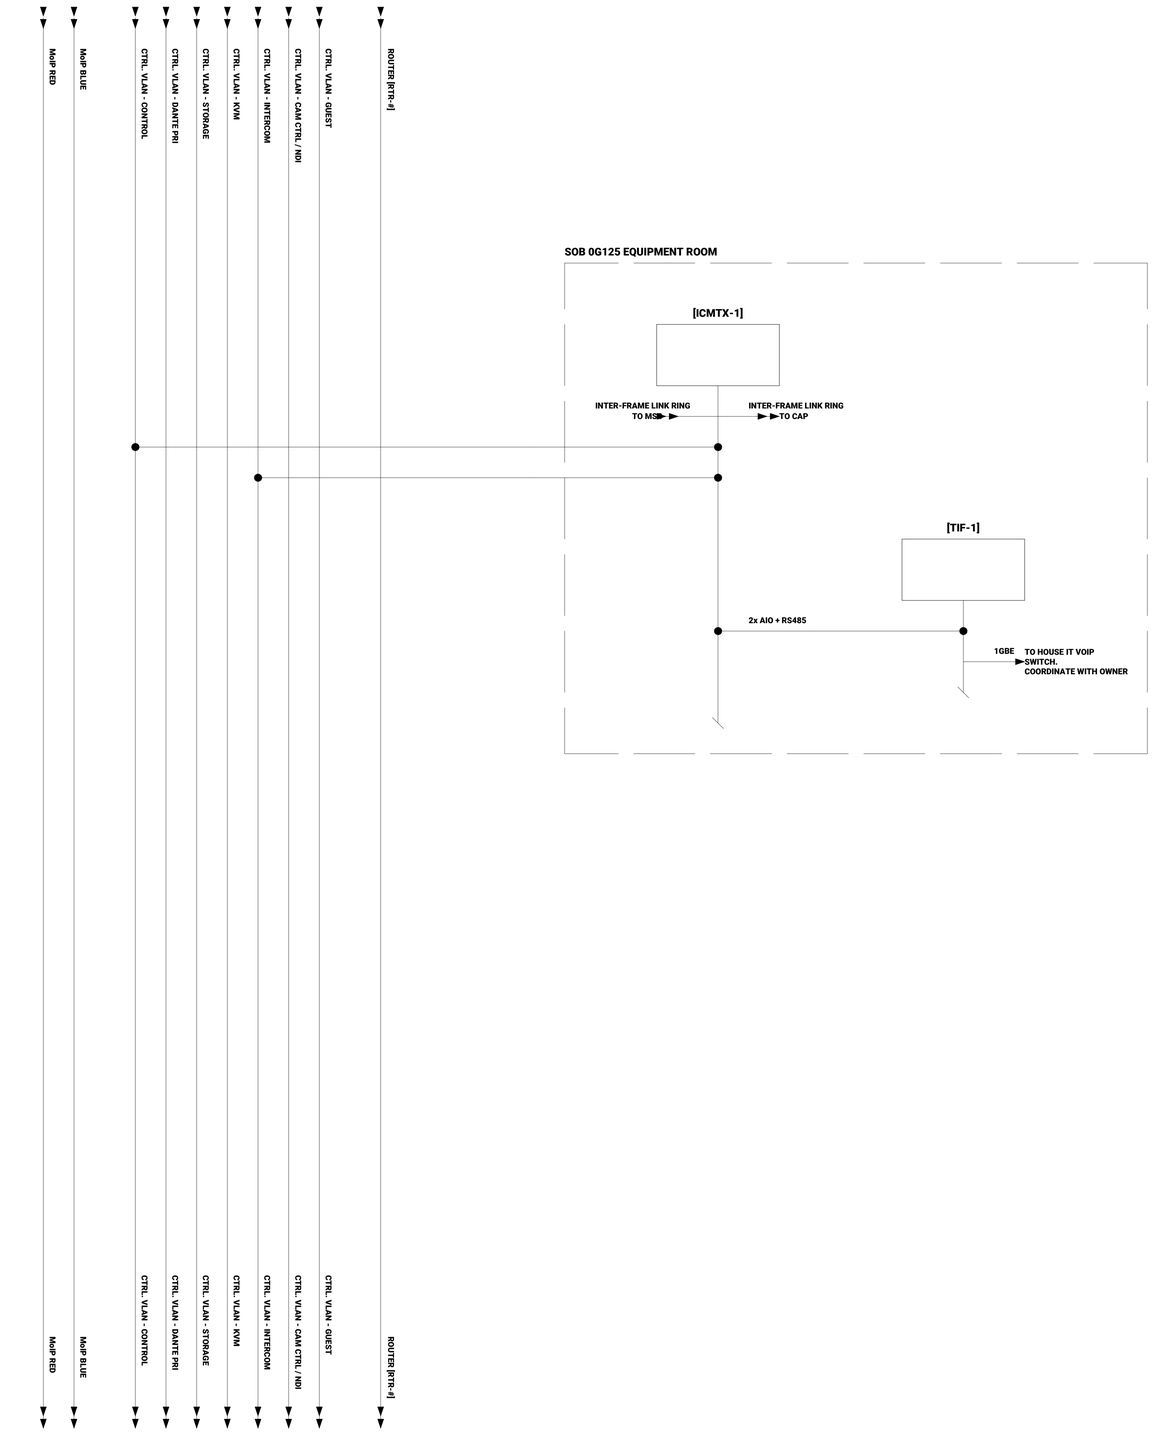

1 F13 - INTERCOM
SCALE: NTS

3/31/2026 8:55:55 AM

100 REV DR MARTIN LUTHER KING JR BOULEVARD #72
SAINT PAUL, MN 55155
651.296.8890

FINEPOINT TECH

416 GATEWAY BLVD.
BURNSVILLE, MN 55337
612.254.7462
FINEPOINT.TECH

PROJECT:
MN LEGISLATURE TV SYSTEM ACQUISITION PM PHASE 2
100 REV DR MARTIN LUTHER KING JR BOULEVARD, SAINT PAUL, MN
55155

PROJECT NUMBER:
0713923

PROJECT PHASE:
CONSTRUCTION DOCUMENTS


ENGINEER STAMP:
REGISTERED COMMUNICATIONS DISTRIBUTION DESIGNER
Bicsi
David M Soukup
BICSI ID # 2519375
Expires 12-31-26
RCDD

KEYPLAN:
N

REVISION:	DATE:
ISSUE FOR BID	2026-04-06

SHEET TITLE:
INTERCOM - FUNCTIONAL DRAWINGS

SHEET NO:
B402.13

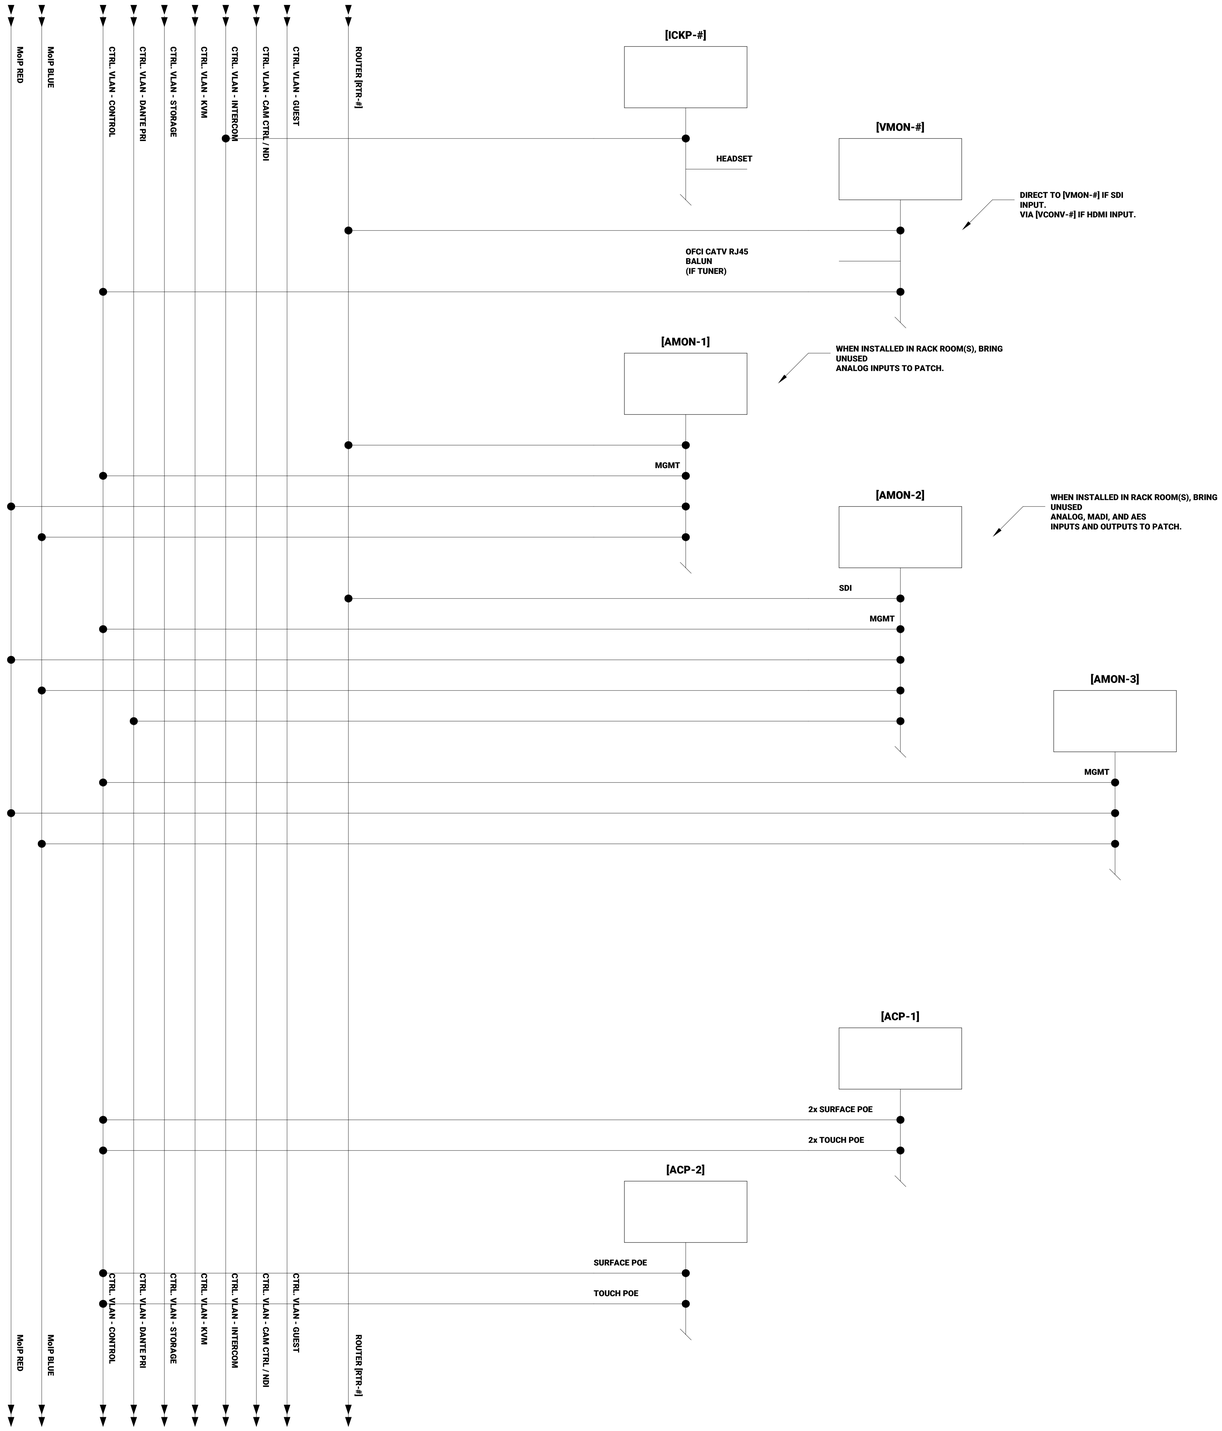

1 F14 - USER STATIONS
SCALE: NTS

3/31/2026 9:19:56 AM

100 REV DR MARTIN LUTHER KING JR BOULEVARD #72
SAINT PAUL, MN 55155
651.296.8890

FINEPOINT TECH
416 GATEWAY BLVD.
BURNSVILLE, MN 55337
612.254.7462
FINEPOINT.TECH

PROJECT:
MN LEGISLATURE TV SYSTEM ACQUISITION PM PHASE 2
100 REV DR MARTIN LUTHER KING JR BOULEVARD, SAINT PAUL, MN 55155

PROJECT NUMBER:
0713923

PROJECT PHASE:
CONSTRUCTION DOCUMENTS


ENGINEER STAMP:
COMMUNICATIONS DISTRIBUTION DESIGNER
Bicsi
David M Soukup
BICSI ID # 251975
Expires 12-31-28
RCDD

KEYPLAN:
N

REVISION:	DATE:
ISSUE FOR BID	2026-04-06

SHEET TITLE:
USER STATIONS - FUNCTIONAL DRAWINGS

SHEET NO:
B402.14

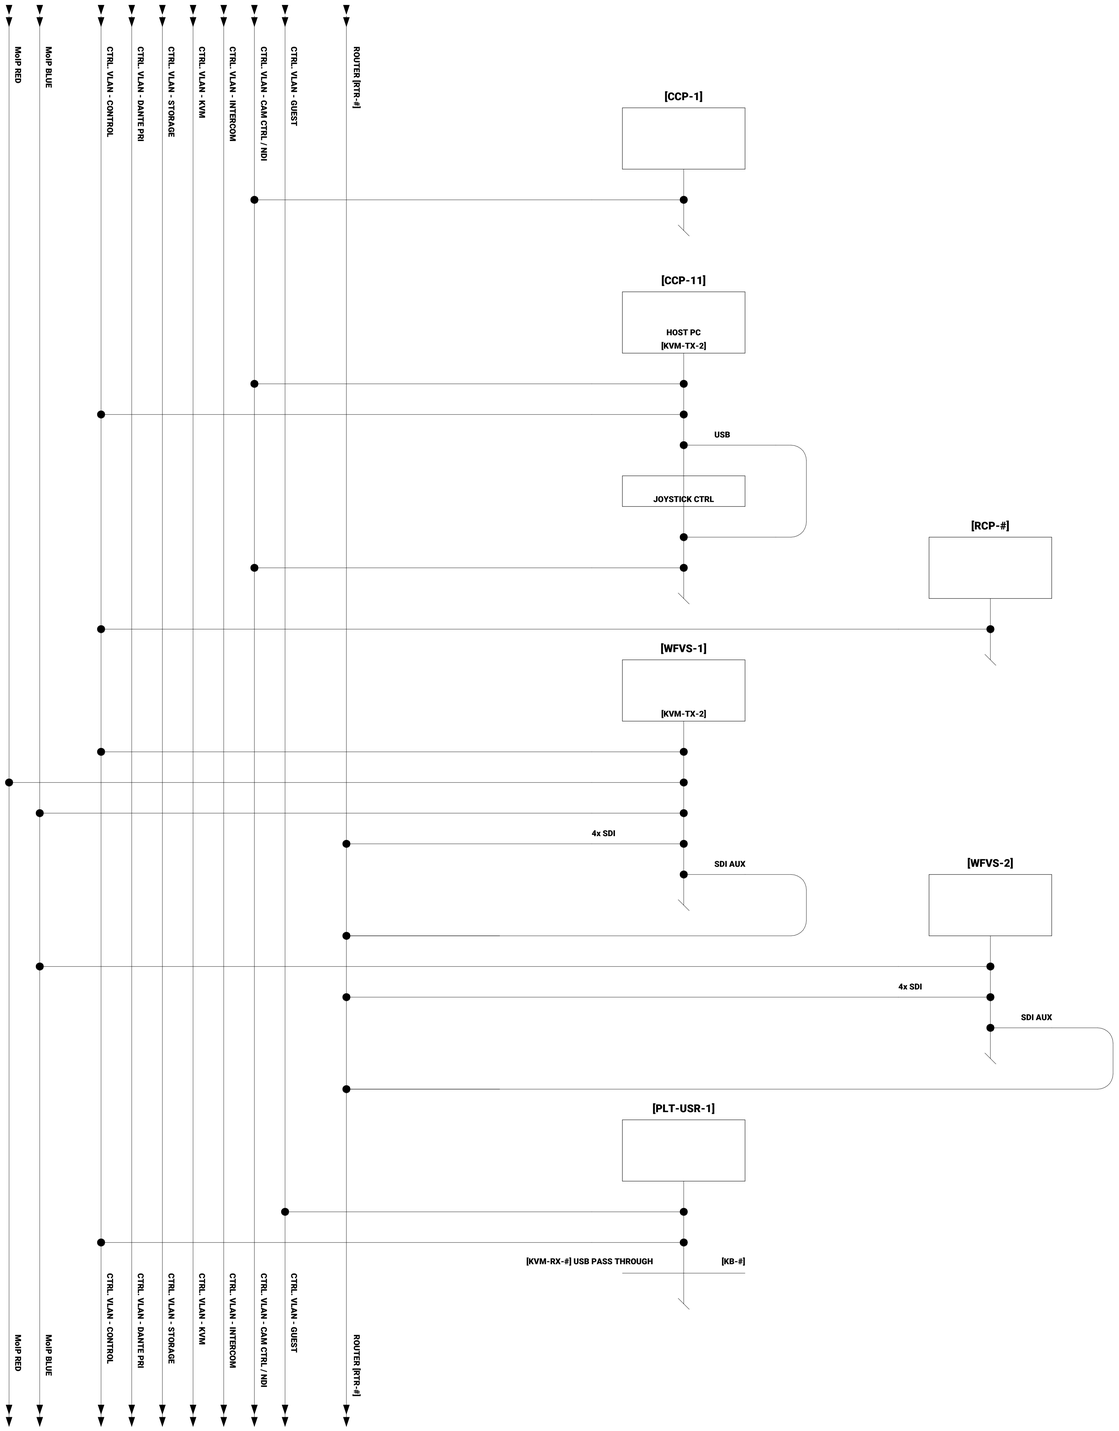

1 F15 - USER STATIONS

SCALE: NTS

3/31/2026 9:19:56 AM

100 REV DR MARTIN LUTHER KING JR BOULEVARD #72
SAINT PAUL, MN 55155
651.296.8890

FINEPOINT TECH

416 GATEWAY BLVD.
BURNSVILLE, MN 55337
612.254.7462
FINEPOINT.TECH

PROJECT:
MN LEGISLATURE TV SYSTEM ACQUISITION PM PHASE 2
100 REV DR MARTIN LUTHER KING JR BOULEVARD, SAINT PAUL, MN 55155

PROJECT NUMBER:
0713923

PROJECT PHASE:
CONSTRUCTION DOCUMENTS


ENGINEER STAMP:
BICSI COMMUNICATIONS DISTRIBUTION DESIGNER
BICSI
David M Dondlup
BICSI ID # 251975
Expires 10-31-28
RCDD

KEYPLAN:
N

REVISION:	DATE:
ISSUE FOR BID	2026-04-06

SHEET TITLE:
USER STATIONS - FUNCTIONAL DRAWINGS

SHEET NO:
B402.15

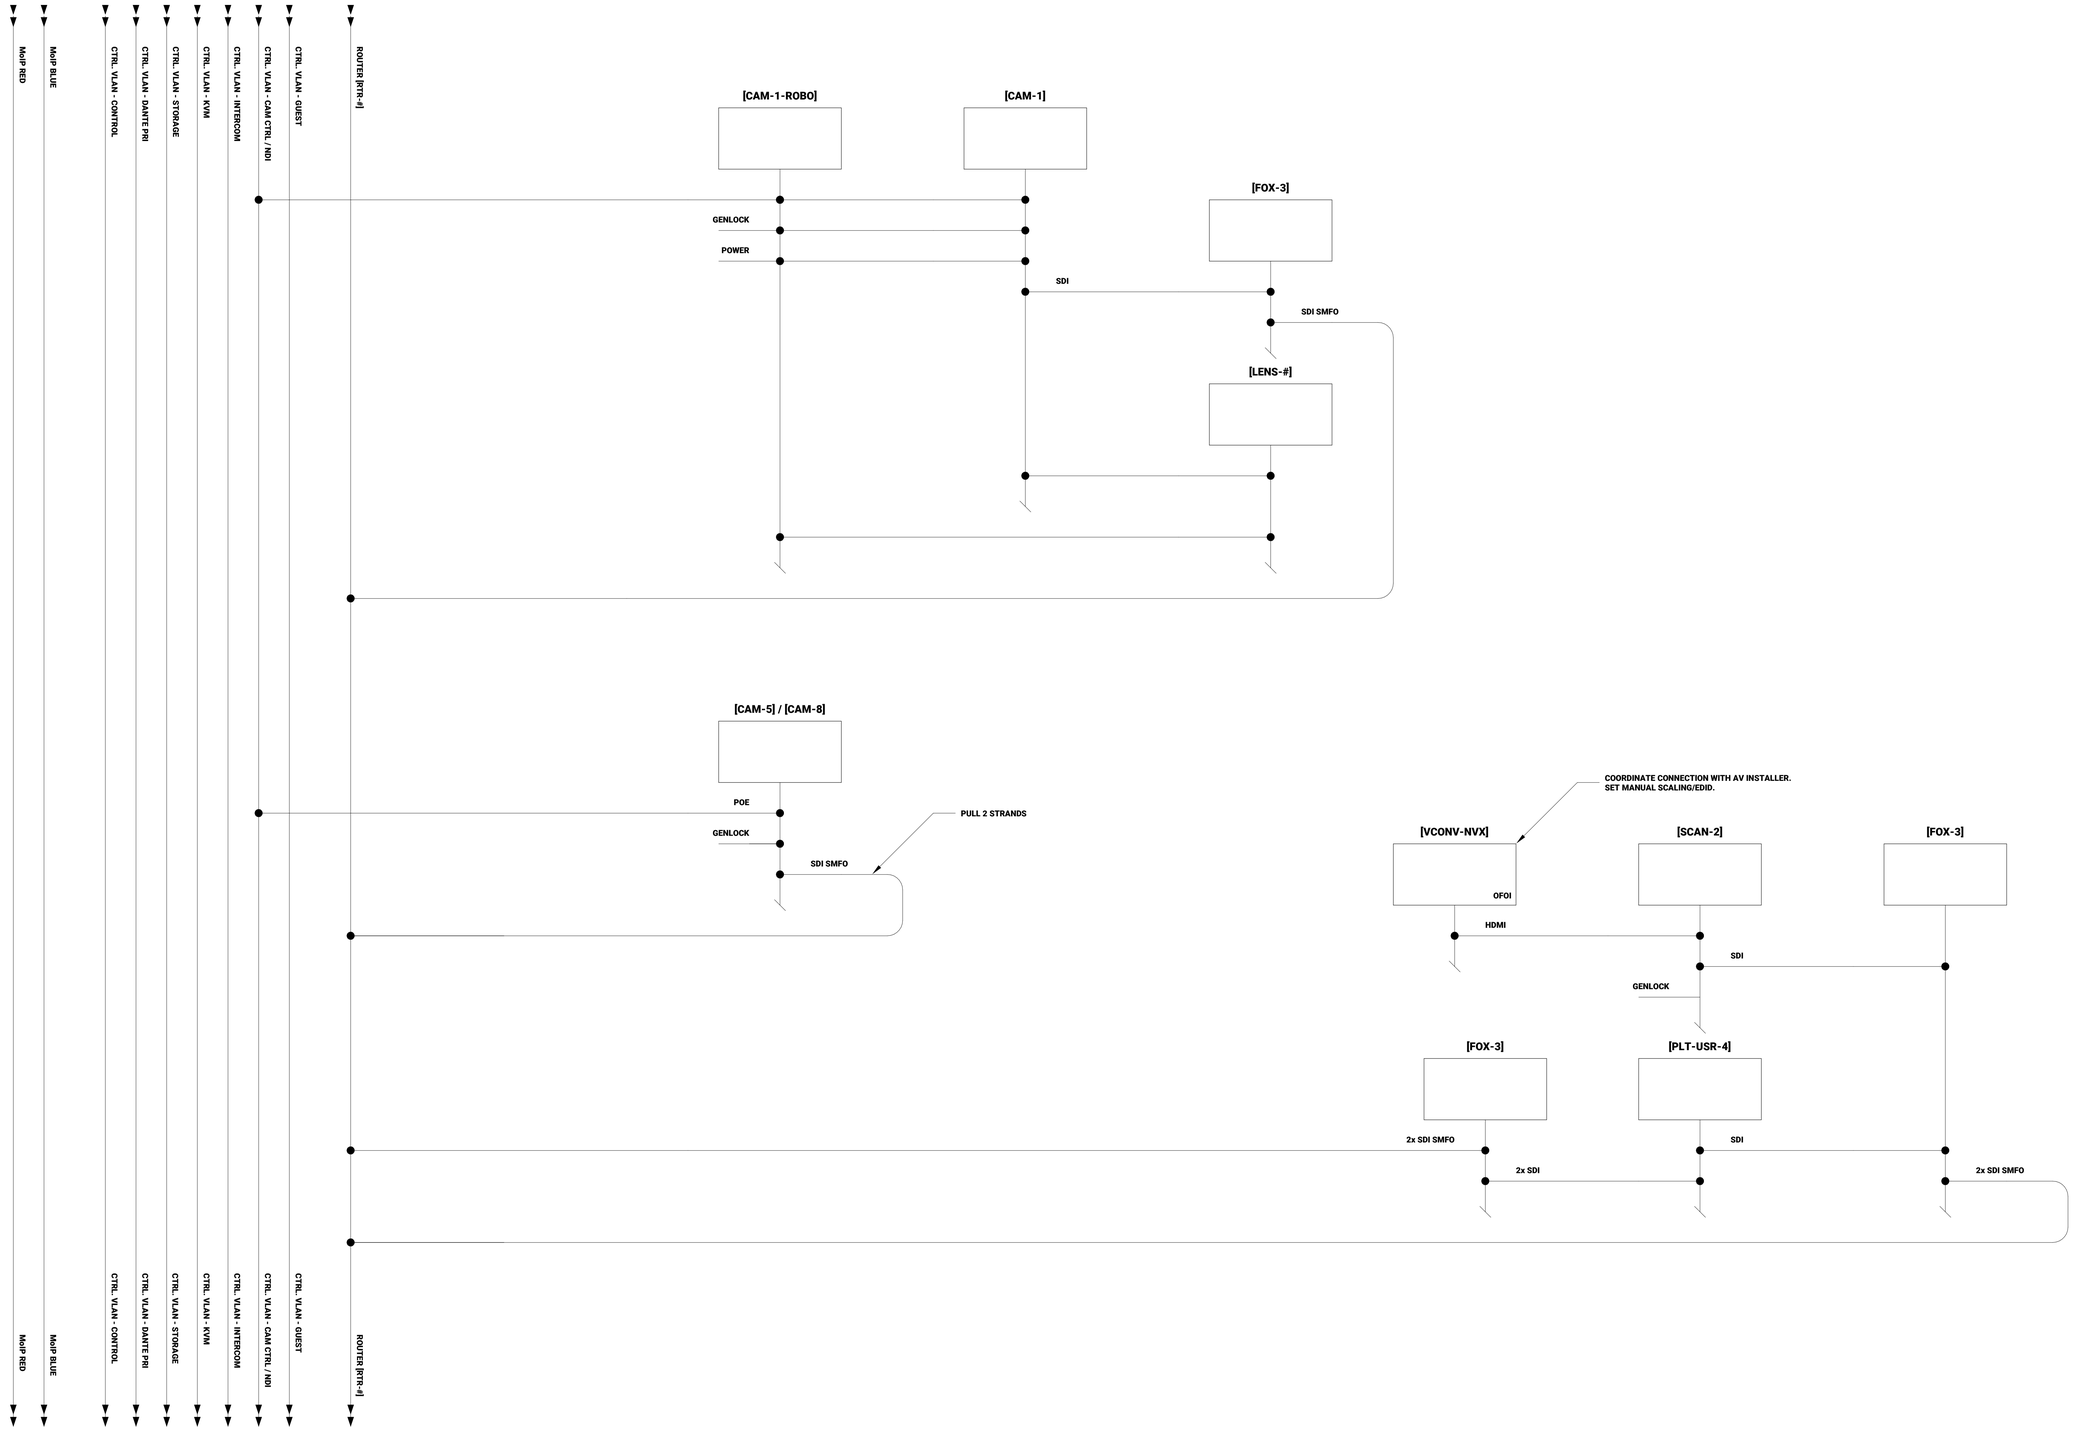

1 F16 - HEARING ROOMS
SCALE: NTS

3/31/2026 9:19:57 AM

100 REV DR MARTIN LUTHER KING JR BOULEVARD #72
SAINT PAUL, MN 55155
651.296.8890

FINEPOINT TECH
416 GATEWAY BLVD.
BURNSVILLE, MN 55337
612.254.7462
FINEPOINT.TECH

PROJECT:
MN LEGISLATURE TV SYSTEM ACQUISITION PM PHASE 2
100 REV DR MARTIN LUTHER KING JR BOULEVARD, SAINT PAUL, MN 55155

PROJECT NUMBER:
0713923

PROJECT PHASE:
CONSTRUCTION DOCUMENTS


ENGINEER STAMP:
BICSI COMMUNICATIONS DISTRIBUTION DESIGNER
Bicsi
David M Soukup
BICSI ID # 251975
Expires 12-31-28
RCDD

KEYPLAN:
N

REVISION:	DATE:
ISSUE FOR BID	2026-04-06

SHEET TITLE:
HEARING ROOMS - FUNCTIONAL DRAWINGS

SHEET NO:
B402.16

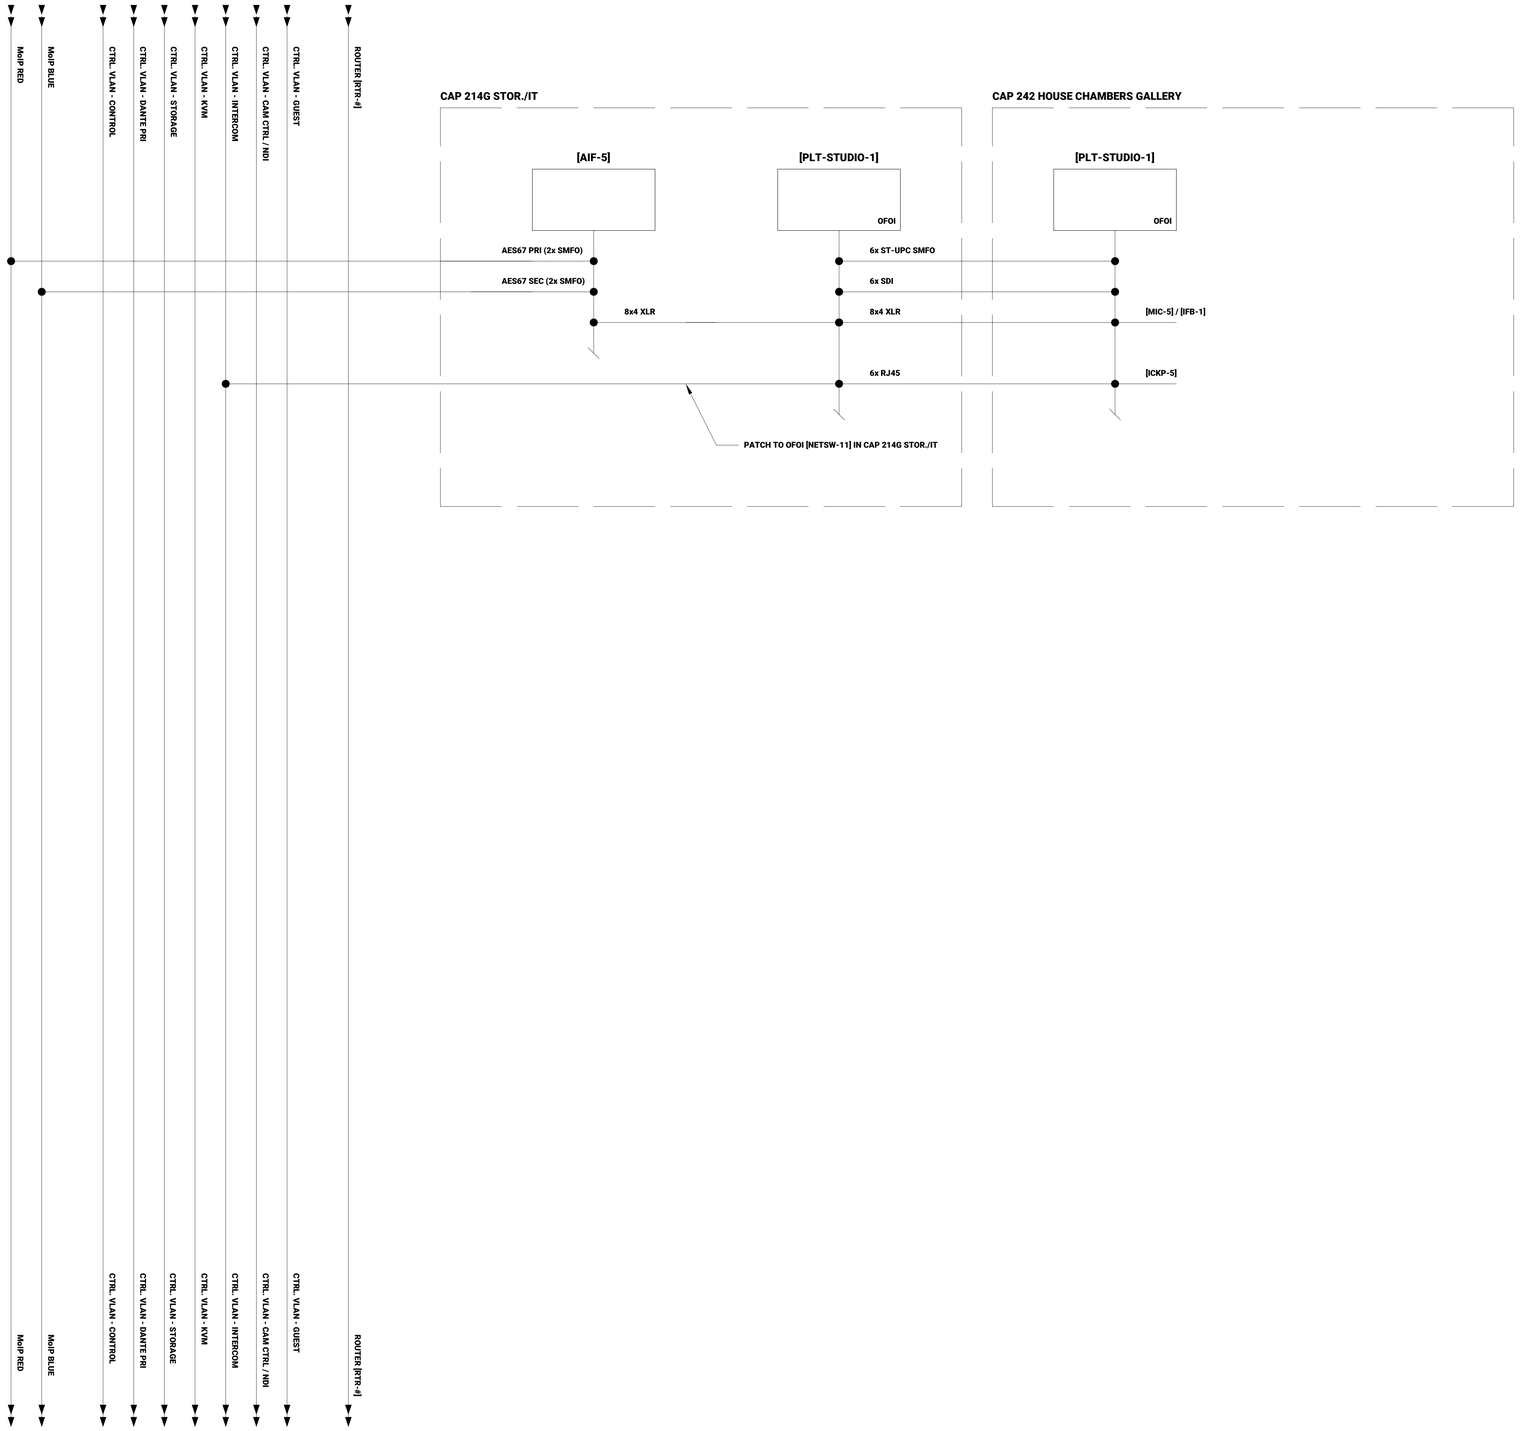

1 F17 - HOUSE CHAMBERS ADDS
SCALE: NTS

3/31/2026 9:19:57 AM

100 REV DR MARTIN LUTHER KING JR BOULEVARD #72
SAINT PAUL, MN 55155
651.296.8890

FINEPOINT TECH
416 GATEWAY BLVD.
BURNSVILLE, MN 55337
612.254.7462
FINEPOINT.TECH

PROJECT:
MN LEGISLATURE TV SYSTEM ACQUISITION PM PHASE 2
100 REV DR MARTIN LUTHER KING JR BOULEVARD, SAINT PAUL, MN
55155

PROJECT NUMBER:
0713923

PROJECT PHASE:
CONSTRUCTION DOCUMENTS

ENGINEER STAMP:
COMMUNICATIONS DISTRIBUTION DESIGNER
Bicsi
David M Soukup
BICSI ID # 251975
Expires 12-31-28
RCDD

KEYPLAN:
N

REVISION:	DATE:
ISSUE FOR BID	2026-04-06

SHEET TITLE:
HOUSE CHAMBERS ADDS - FUNCTIONAL DRAWINGS

SHEET NO:
B402.17

100 REV DR MARTIN LUTHER KING JR
BOULEVARD STE
SAINT PAUL, MN 55155
651.296.8880

FINEPOINT TECH

416 GATEWAY BLVD.
BURNSVILLE, MN 55337
612.254.7462
FINEPOINT.TECH

PROJECT:
MN LEGISLATURE TV SYSTEM ACQUISITION PM PHASE 2
100 REV DR MARTIN LUTHER KING JR BOULEVARD, SAINT PAUL, MN
55155

PROJECT NUMBER:
0713923

PROJECT PHASE:
CONSTRUCTION DOCUMENTS


ENGINEER STAMP:
REGISTERED COMMUNICATIONS DISTRIBUTION DESIGNER
BICSI
David M Soukup
BICSI ID# 213175
Expires 12-31-26
RCDD

KEYPLAN:
N


REVISION: DATE:
ISSUE FOR BID 2026-04-06

SHEET TITLE:
CAMERA CONTROL - FUNCTIONAL DRAWINGS

SHEET NO:
B402.18

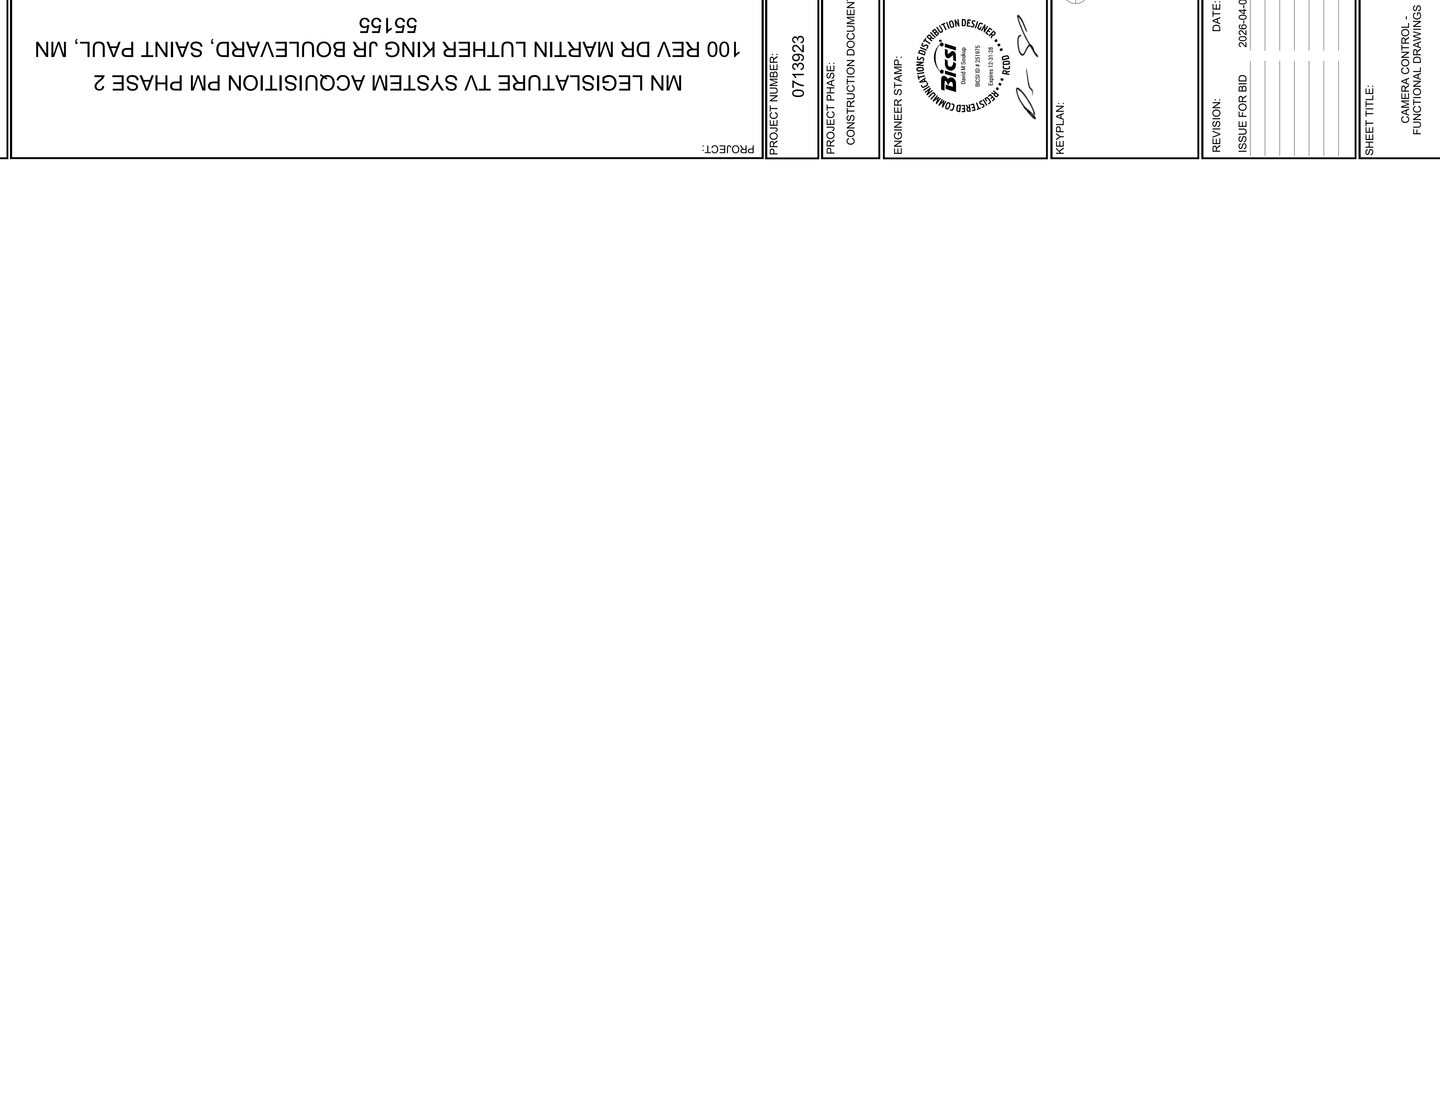

1 F18 - CAMERA CONTROL
SCALE: NTS

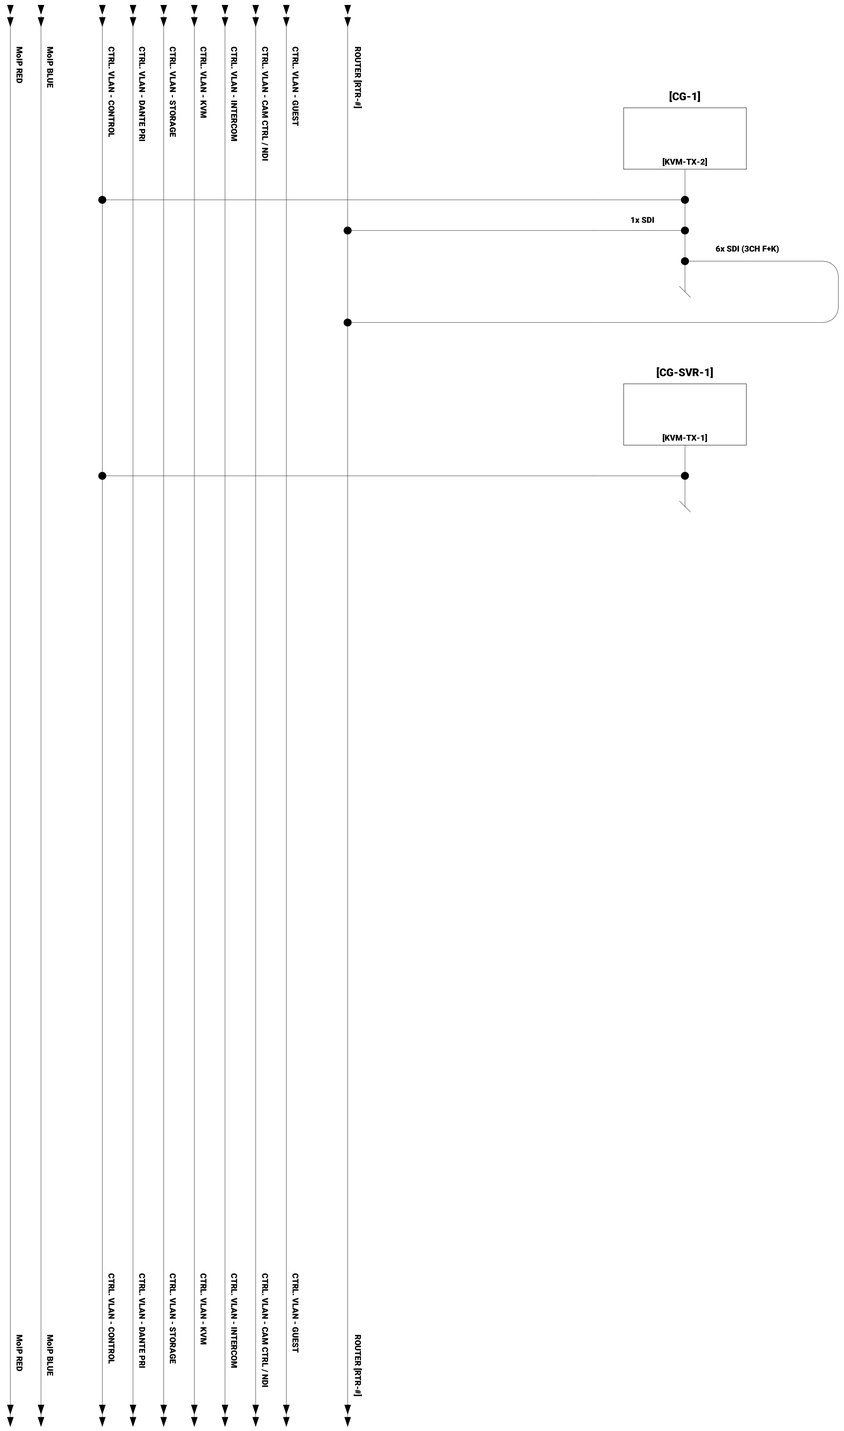

1 F19 - GRAPHICS
SCALE: NTS

3/31/2026 9:19:58 AM

100 REV DR MARTIN LUTHER KING JR BOULEVARD #72
SAINT PAUL, MN 55155
651.296.8890

FINEPOINT TECH

416 GATEWAY BLVD.
BURNSVILLE, MN 55337
612.254.7462
FINEPOINT.TECH

PROJECT:
MN LEGISLATURE TV SYSTEM ACQUISITION PM PHASE 2
100 REV DR MARTIN LUTHER KING JR BOULEVARD, SAINT PAUL, MN 55155

PROJECT NUMBER:
0713923

PROJECT PHASE:
CONSTRUCTION DOCUMENTS


ENGINEER STAMP:
COMMUNICATIONS DISTRIBUTION DESIGNER
Bicsi
David M Soukup
BICSI ID # 251975
Expires 12-31-28
RCDD

KEYPLAN:
N

REVISION:	DATE:
ISSUE FOR BID	2026-04-06

SHEET TITLE:
GRAPHICS - FUNCTIONAL DRAWINGS

SHEET NO:
B402.19

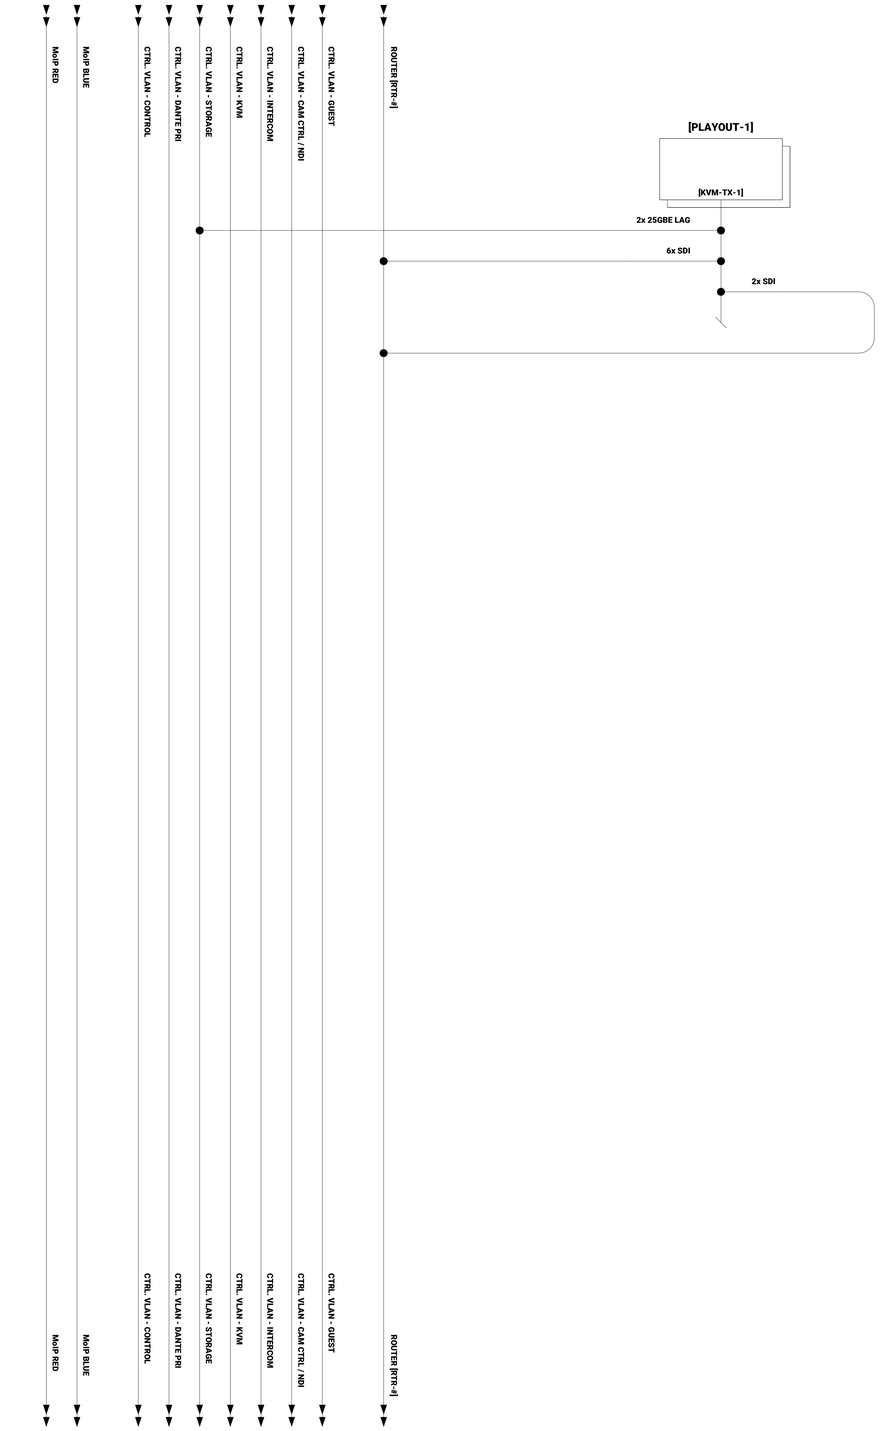

1 F20 - INGEST & PLAYOUT
SCALE: NTS

3/31/2026 9:19:58 AM

100 REV DR MARTIN LUTHER KING JR BOULEVARD #72
SAINT PAUL, MN 55155
651.296.8890

FINEPOINT TECH

416 GATEWAY BLVD.
BURNSVILLE, MN 55337
612.254.7462
FINEPOINT.TECH

PROJECT:
MN LEGISLATURE TV SYSTEM ACQUISITION PM PHASE 2
100 REV DR MARTIN LUTHER KING JR BOULEVARD, SAINT PAUL, MN 55155

PROJECT NUMBER:
0713923

PROJECT PHASE:
CONSTRUCTION DOCUMENTS


ENGINEER STAMP:
DESIGNED COMMUNICATIONS DISTRIBUTION DESIGNER
Bicsi
David M Soukup
BICSI ID # 251975
Expires 12-31-28
RCDD

KEYPLAN:
N

REVISION:	DATE:
ISSUE FOR BID	2026-04-06

SHEET TITLE:
INGEST & PLAYOUT - FUNCTIONAL DRAWINGS

SHEET NO:
B402.20

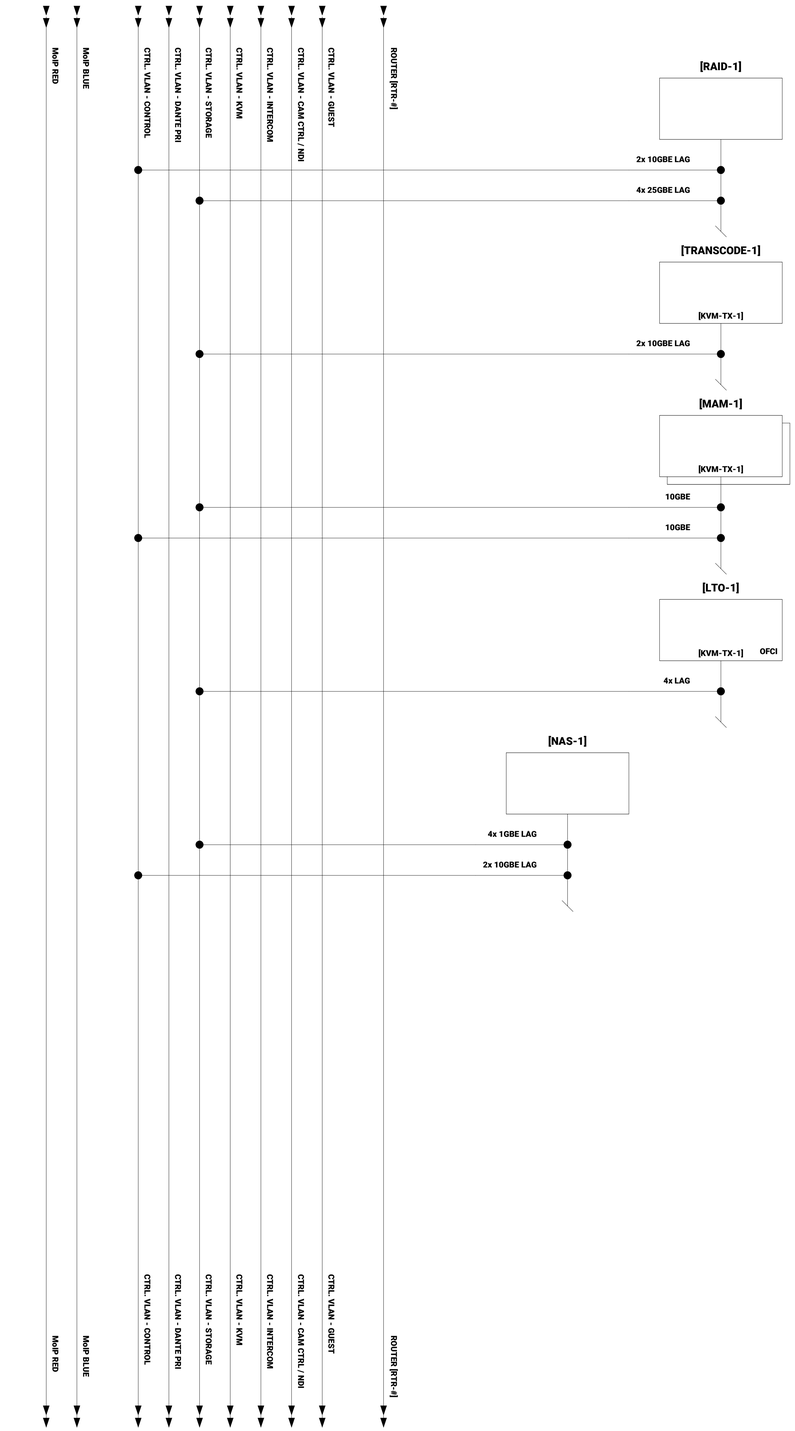

1 F21 - MAM & STORAGE
SCALE: NTS

3/31/2026 9:45:59 AM

100 REV DR MARTIN LUTHER KING JR BOULEVARD #72
SAINT PAUL, MN 55155
651.296.8890

FINEPOINT TECH
416 GATEWAY BLVD.
BURNSVILLE, MN 55337
612.254.7462
FINEPOINT.TECH

PROJECT:
MN LEGISLATURE TV SYSTEM ACQUISITION PM PHASE 2
100 REV DR MARTIN LUTHER KING JR BOULEVARD, SAINT PAUL, MN 55155

PROJECT NUMBER:
0713923

PROJECT PHASE:
CONSTRUCTION DOCUMENTS


ENGINEER STAMP:
REGISTERED COMMUNICATIONS DISTRIBUTION DESIGNER
Bicsi
David M Soukup
BICSI ID # 251975
Expires 12-31-28
RCDD

KEYPLAN:
N

REVISION:	DATE:
ISSUE FOR BID	2026-04-06

SHEET TITLE:
MAM & STORAGE - FUNCTIONAL DRAWINGS

SHEET NO:
B402.21

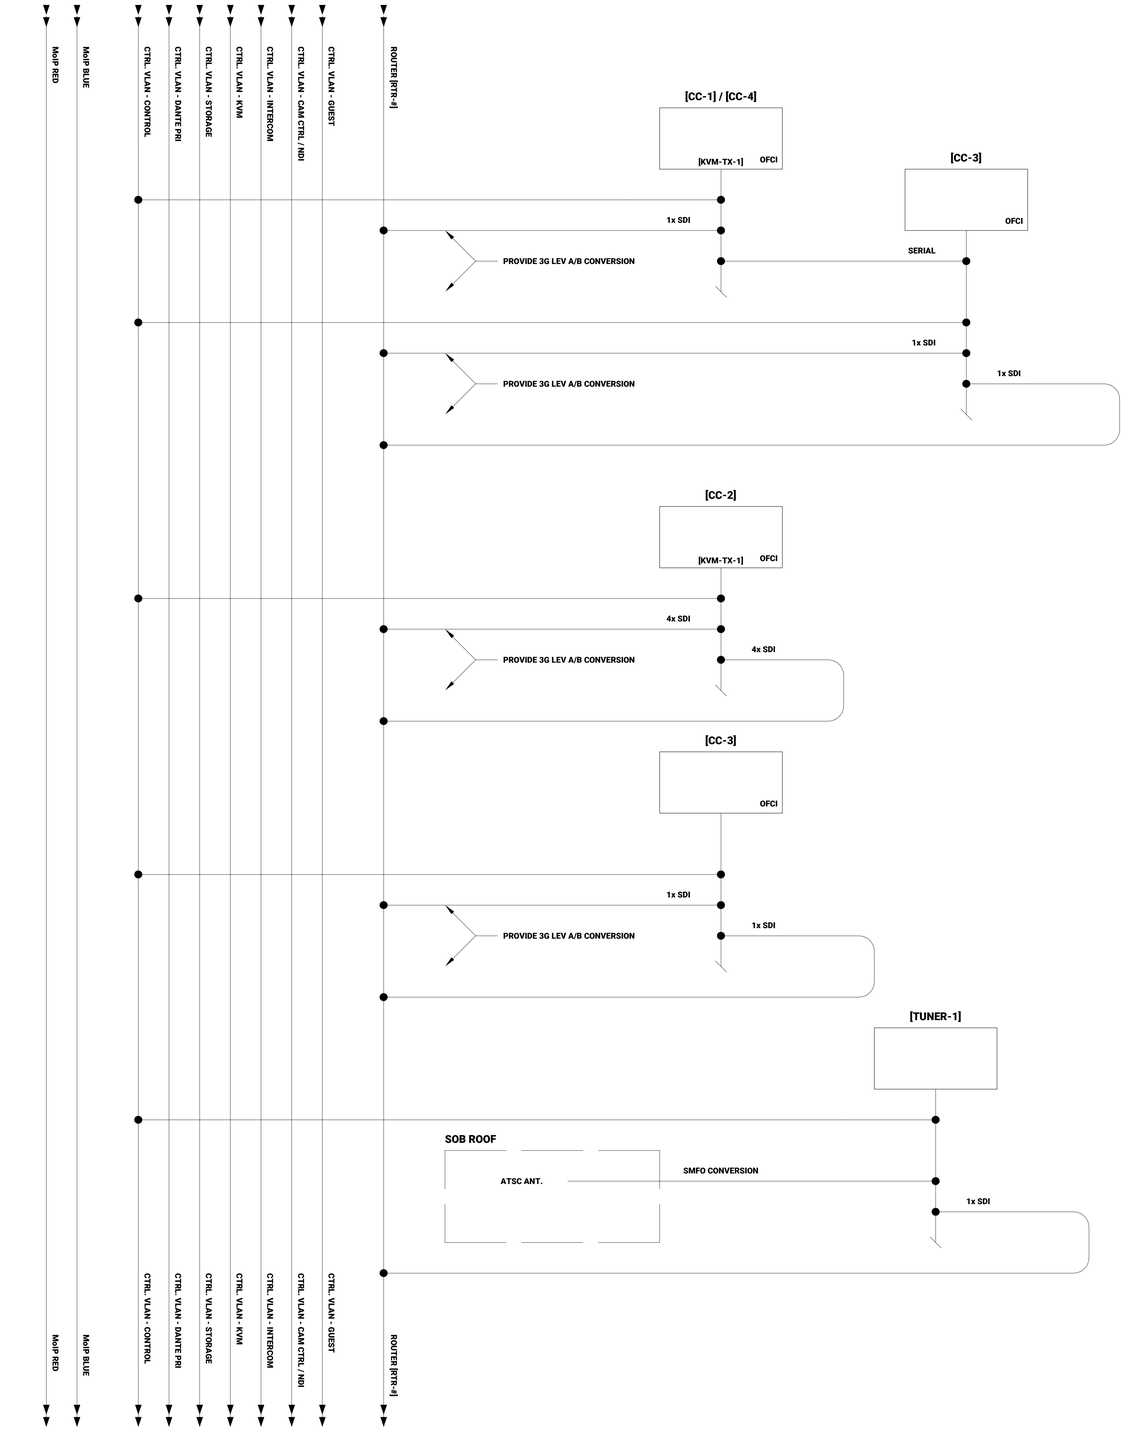

1 F22 - CAPTIONING
SCALE: NTS

3/31/2026 9:19:59 AM

100 REV DR MARTIN LUTHER KING JR BOULEVARD #72
SAINT PAUL, MN 55155
651.296.8890

FINEPOINT TECH

416 GATEWAY BLVD.
BURNSVILLE, MN 55337
612.254.7462
FINEPOINT.TECH

PROJECT:
MN LEGISLATURE TV SYSTEM ACQUISITION PM PHASE 2
100 REV DR MARTIN LUTHER KING JR BOULEVARD, SAINT PAUL, MN 55155

PROJECT NUMBER:
0713923

PROJECT PHASE:
CONSTRUCTION DOCUMENTS


ENGINEER STAMP:
REGISTERED COMMUNICATIONS DISTRIBUTION DESIGNER
BICSI
David M Soukup
BICSI ID # 251975
Expires 12-31-28
RCDD

KEYPLAN:
N

REVISION:	DATE:
ISSUE FOR BID	2026-04-06

SHEET TITLE:
CAPTIONING - FUNCTIONAL DRAWINGS

SHEET NO:
B402.22

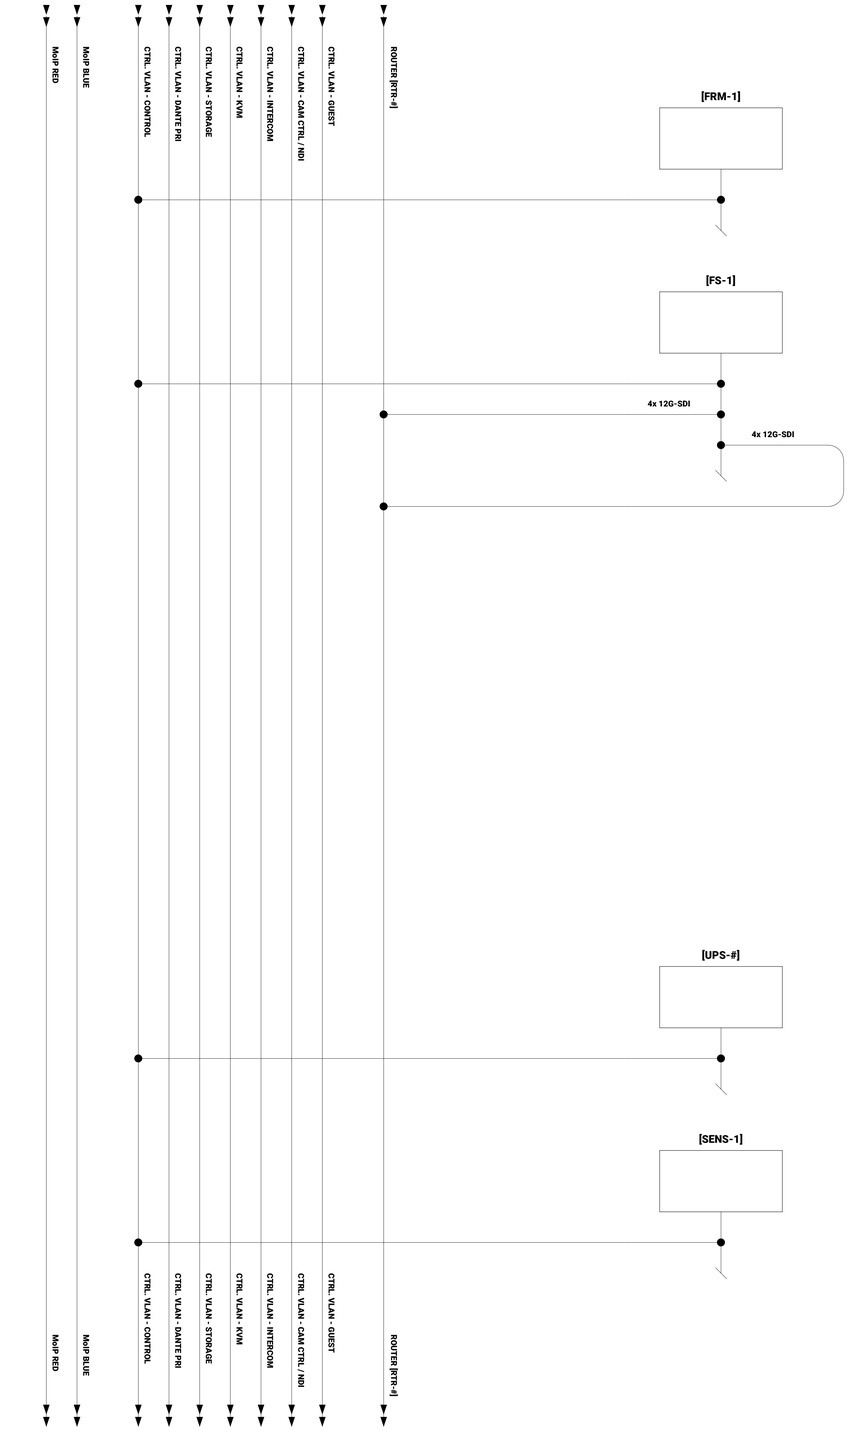

1 F23 - TERMINAL GEAR
SCALE: NTS

3/31/2026 9:19:59 AM

100 REV DR MARTIN LUTHER KING JR BOULEVARD #72
SAINT PAUL, MN 55155
651.296.8890

FINEPOINT TECH

416 GATEWAY BLVD.
BURNSVILLE, MN 55337
612.254.7462
FINEPOINT.TECH

PROJECT:
MN LEGISLATURE TV SYSTEM ACQUISITION PM PHASE 2
100 REV DR MARTIN LUTHER KING JR BOULEVARD, SAINT PAUL, MN 55155

PROJECT NUMBER:
0713923

PROJECT PHASE:
CONSTRUCTION DOCUMENTS


ENGINEER STAMP:
BICSI COMMUNICATIONS DISTRIBUTION DESIGNER
Bicsi
David M Soukup
BICSI ID # 251975
Expires 12-31-28
RCDD

KEYPLAN:
N

REVISION:	DATE:
ISSUE FOR BID	2026-04-06

SHEET TITLE:
TERMINAL GEAR - FUNCTIONAL DRAWINGS

SHEET NO:
B402.23

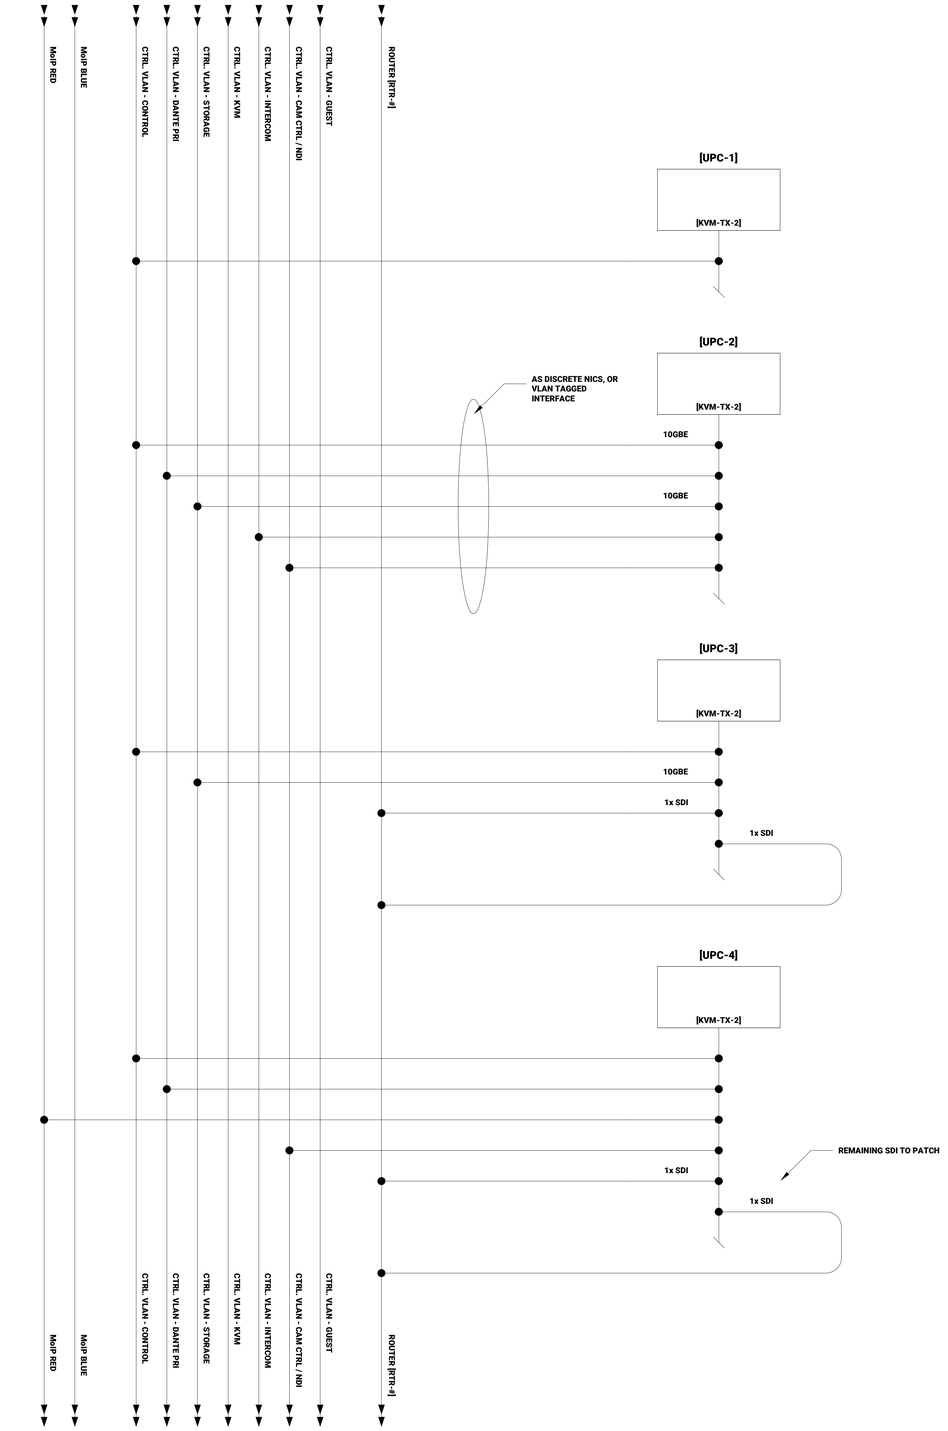

1 F24 - PCS
SCALE: NTS

3/31/2026 9:19:59 AM

100 REV DR MARTIN LUTHER KING JR BOULEVARD #72
SAINT PAUL, MN 55155
651.296.8890

FINEPOINT TECH
416 GATEWAY BLVD.
BURNSVILLE, MN 55337
612.254.7462
FINEPOINT.TECH

PROJECT:
MN LEGISLATURE TV SYSTEM ACQUISITION PM PHASE 2
100 REV DR MARTIN LUTHER KING JR BOULEVARD, SAINT PAUL, MN 55155

PROJECT NUMBER:
0713923

PROJECT PHASE:
CONSTRUCTION DOCUMENTS


ENGINEER STAMP:
BICSI REGISTERED COMMUNICATIONS DISTRIBUTION DESIGNER
David M Donihue
BICSI ID # 251975
Expires 12-31-28
RCDD

KEYPLAN:
N

REVISION:	DATE:
ISSUE FOR BID	2026-04-06

SHEET TITLE:
PCS - FUNCTIONAL DRAWINGS

SHEET NO:
B402.24

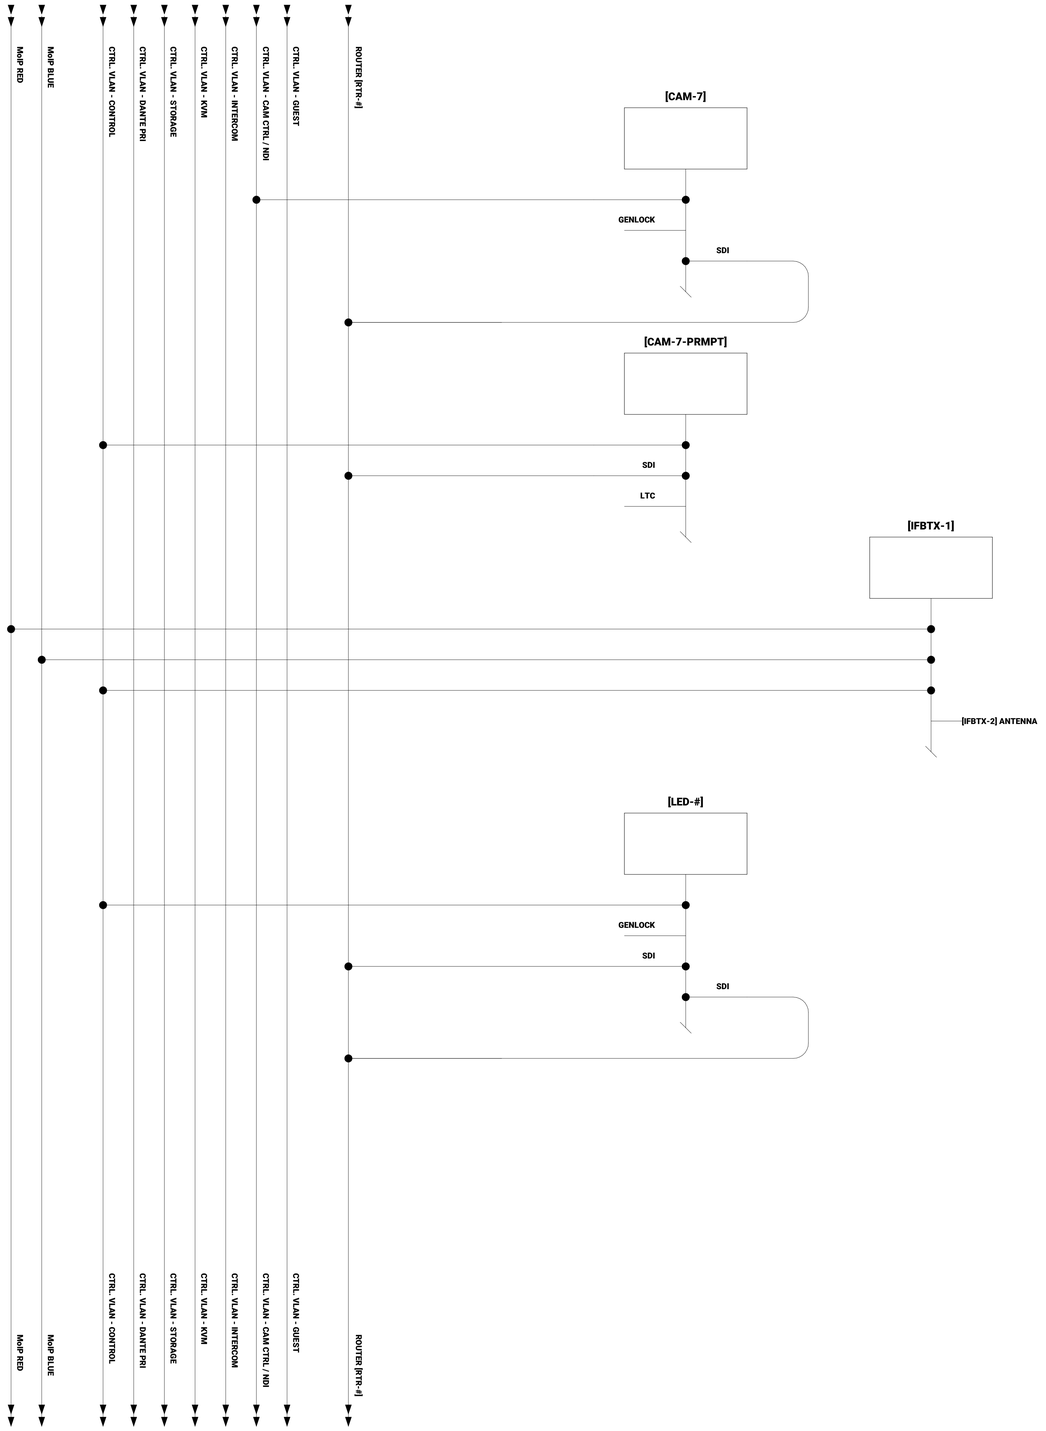

1 F25 - STUDIO
SCALE: NTS

3/31/2026 9:20:00 AM

100 REV DR MARTIN LUTHER KING JR BOULEVARD #72
SAINT PAUL, MN 55155
651.296.8890

FINEPOINT TECH

416 GATEWAY BLVD.
BURNSVILLE, MN 55337
612.254.7462
FINEPOINT.TECH

PROJECT:
MN LEGISLATURE TV SYSTEM ACQUISITION PM PHASE 2
100 REV DR MARTIN LUTHER KING JR BOULEVARD, SAINT PAUL, MN 55155

PROJECT NUMBER:
0713923

PROJECT PHASE:
CONSTRUCTION DOCUMENTS


ENGINEER STAMP:
COMMUNICATIONS DISTRIBUTION DESIGNER
Bicsi
David M Soukup
BICSI ID # 251975
Expires 12-31-28
RCDD

KEYPLAN:
N

REVISION:	DATE:
ISSUE FOR BID	2026-04-06

SHEET TITLE:
STUDIO - FUNCTIONAL DRAWINGS

SHEET NO:
B402.25

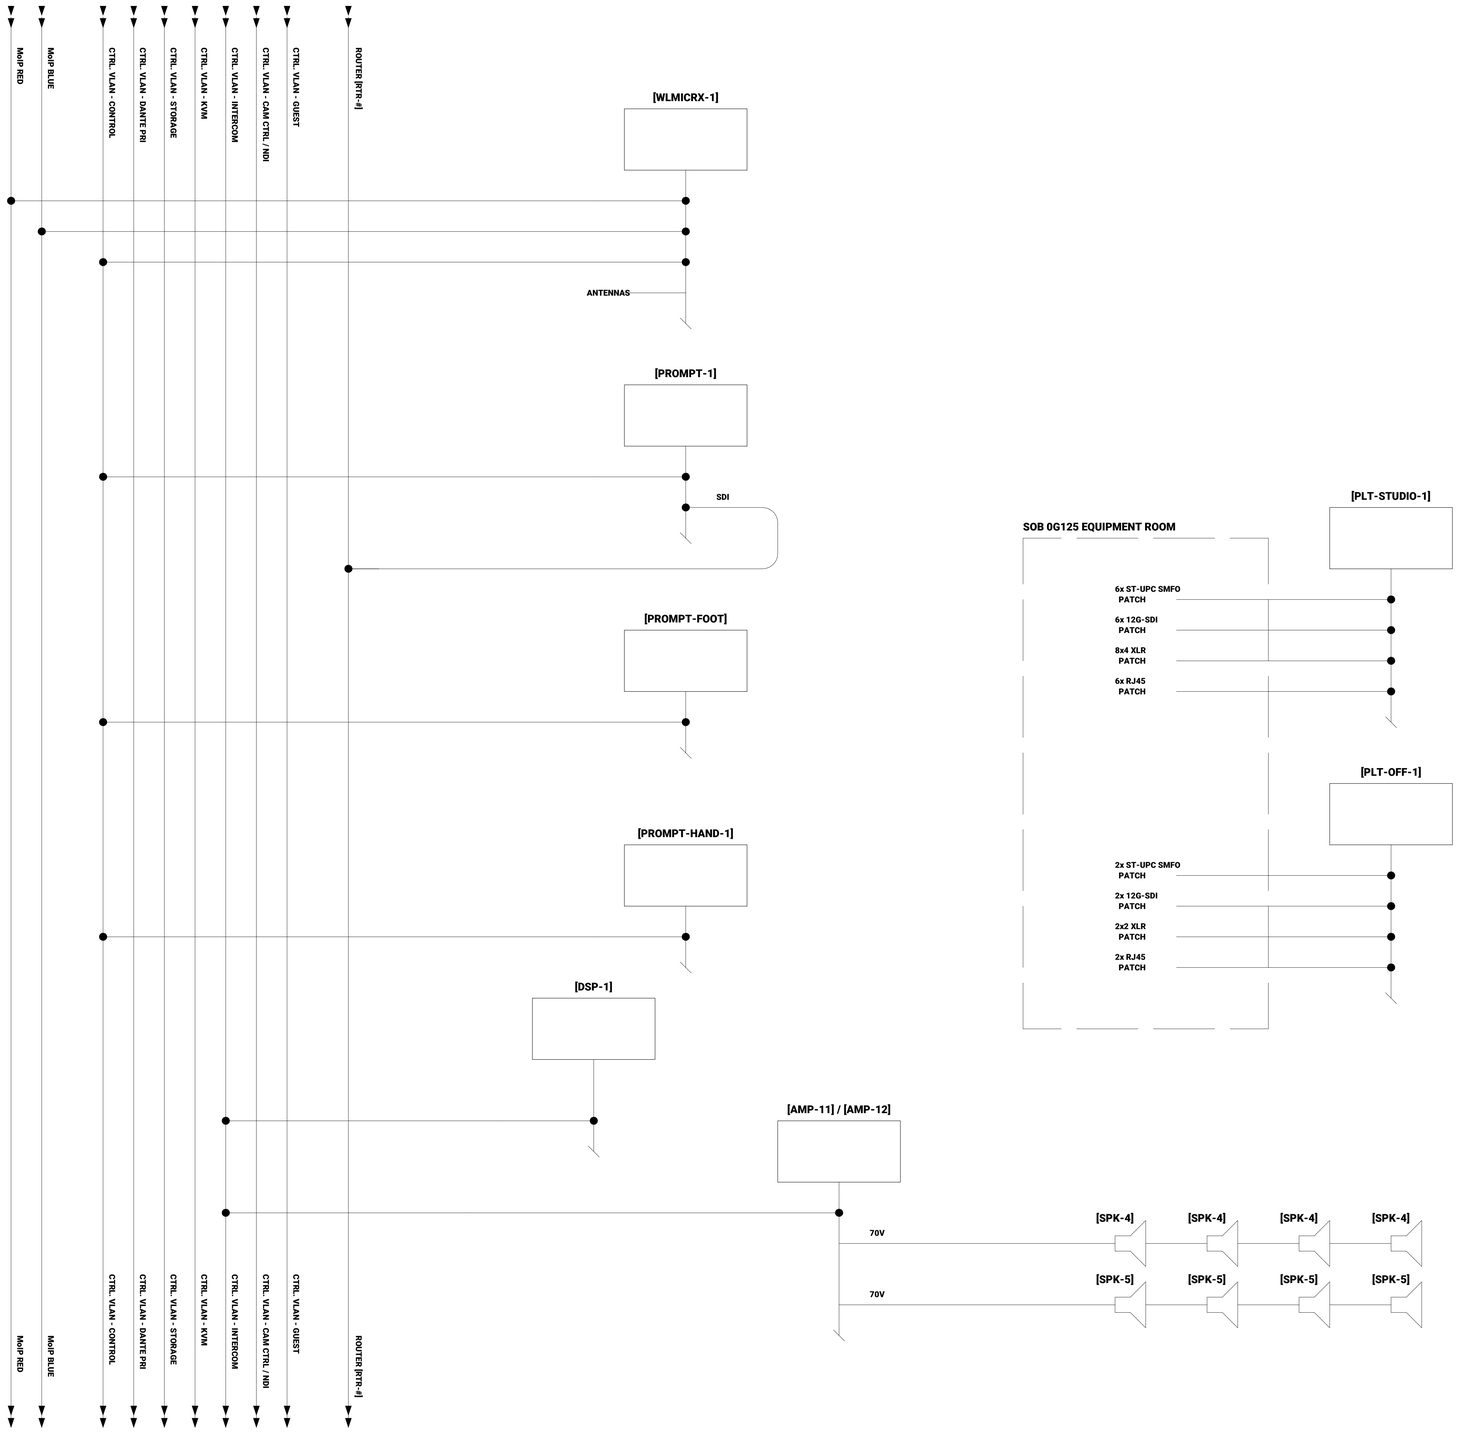

1 F26 - STUDIO
SCALE: NTS

3/31/2026 9:20:00 AM

100 REV DR MARTIN LUTHER KING JR BOULEVARD #72
SAINT PAUL, MN 55155
651.296.8890

FINEPOINT TECH
416 GATEWAY BLVD.
BURNSVILLE, MN 55337
612.254.7462
FINEPOINT.TECH

PROJECT:
MN LEGISLATURE TV SYSTEM ACQUISITION PM PHASE 2
100 REV DR MARTIN LUTHER KING JR BOULEVARD, SAINT PAUL, MN 55155

PROJECT NUMBER:
0713923

PROJECT PHASE:
CONSTRUCTION DOCUMENTS


ENGINEER STAMP:
NEDIA CERTIFIED COMMUNICATIONS DISTRIBUTION DESIGNER
Bicsi
David M Soukup
BICSI ID # 251975
Expires 12-31-28
RCDD

KEYPLAN:
N

REVISION:	DATE:
ISSUE FOR BID	2026-04-06

SHEET TITLE:
STUDIO - FUNCTIONAL DRAWINGS

SHEET NO:
B402.26

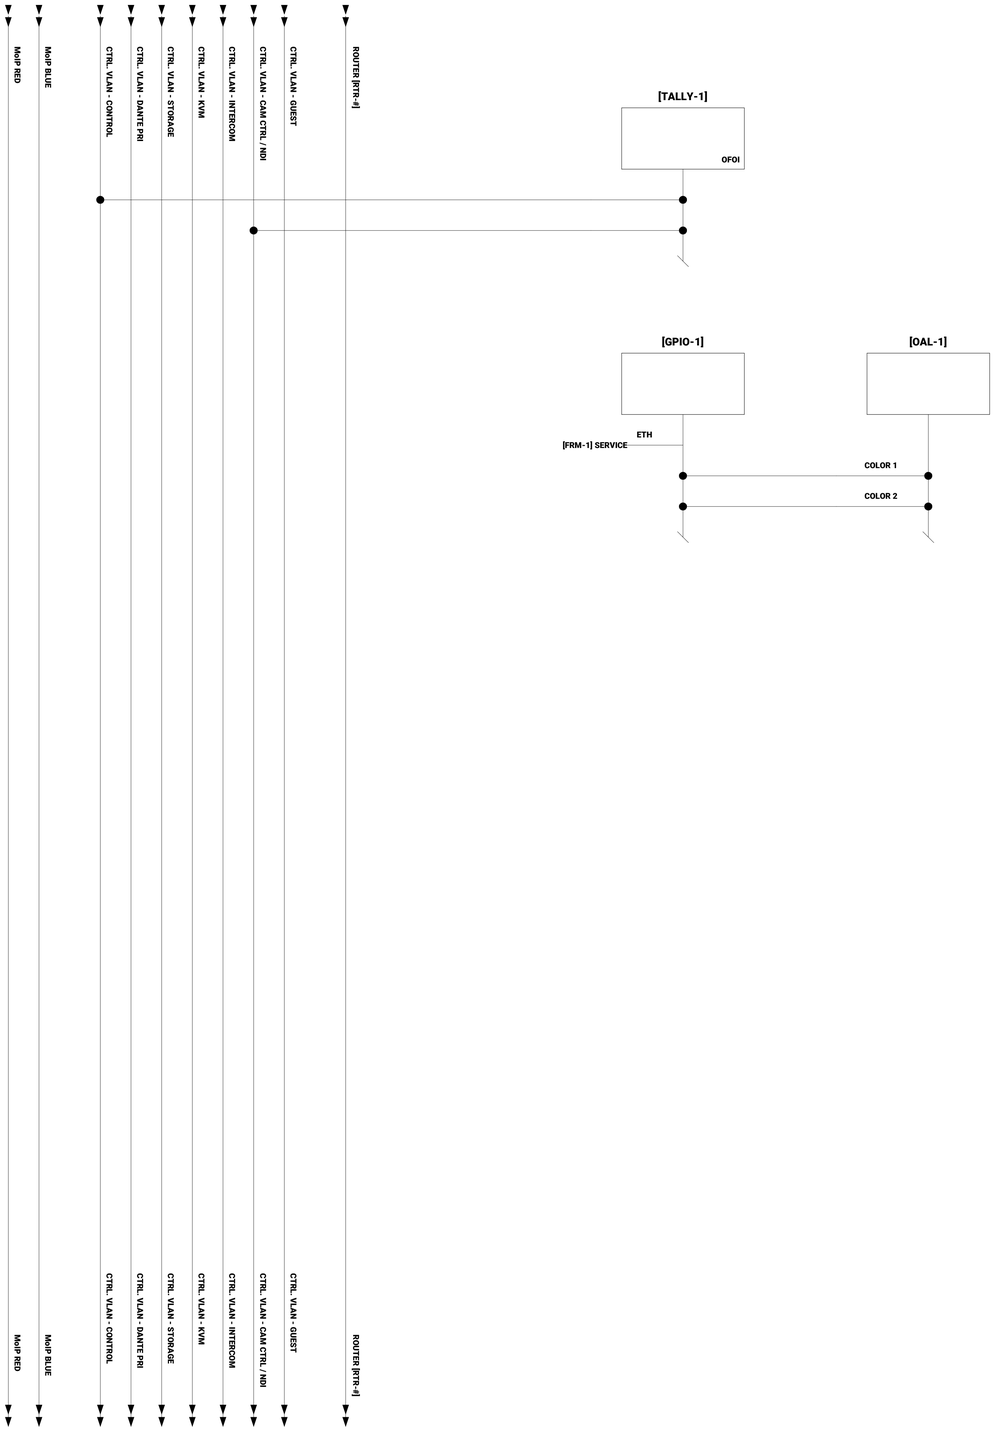

1 F27 - TALLY, ON AIR LIGHTS
SCALE: NTS

3/31/2026 9:20:01 AM

100 REV DR MARTIN LUTHER KING JR BOULEVARD #72
SAINT PAUL, MN 55155
651.296.8890

FINEPOINT TECH
416 GATEWAY BLVD.
BURNSVILLE, MN 55337
612.254.7462
FINEPOINT.TECH

PROJECT:
MN LEGISLATURE TV SYSTEM ACQUISITION PM PHASE 2
100 REV DR MARTIN LUTHER KING JR BOULEVARD, SAINT PAUL, MN 55155

PROJECT NUMBER:
0713923

PROJECT PHASE:
CONSTRUCTION DOCUMENTS


ENGINEER STAMP:
BICSI COMMUNICATIONS DISTRIBUTION DESIGNER
BICSI
David M Soukup
BICSI ID # 251975
Expires 12-31-28
RCDD

KEYPLAN:
N

REVISION:	DATE:
ISSUE FOR BID	2026-04-06

SHEET TITLE:
TALLY, ON AIR LIGHTS - FUNCTIONAL DRAWINGS

SHEET NO:
B402.27

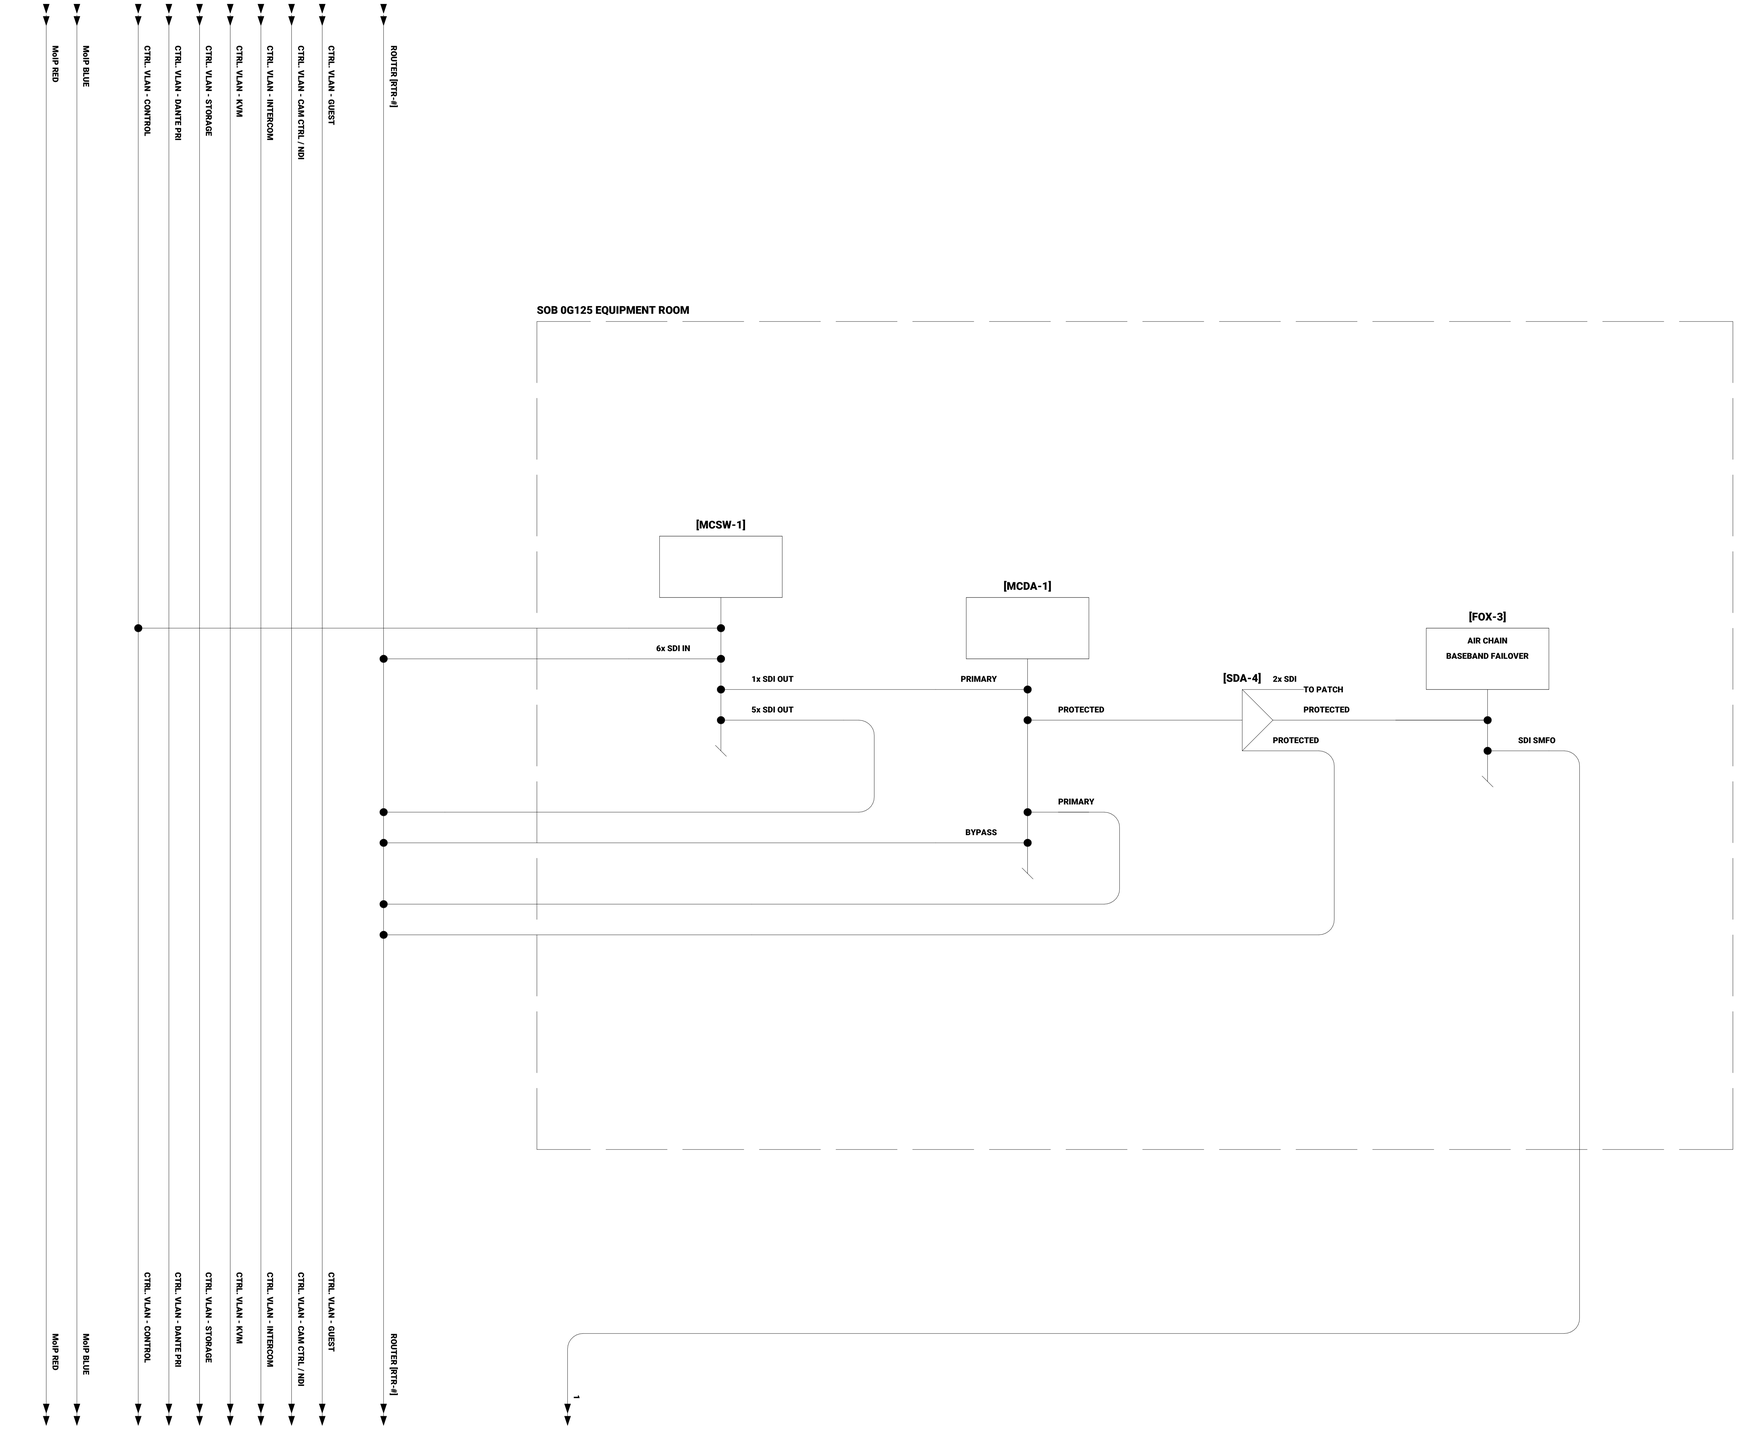

1 F28 - MC, TRANSMISSION, AIR CHAIN
SCALE: NTS

3/31/2026 9:20:16 AM

100 REV DR MARTIN LUTHER KING JR BOULEVARD #72
SAINT PAUL, MN 55155
651.296.8890

FINEPOINT TECH
416 GATEWAY BLVD.
BURNSVILLE, MN 55337
612.254.7462
FINEPOINT.TECH

PROJECT:
MN LEGISLATURE TV SYSTEM ACQUISITION PM PHASE 2
100 REV DR MARTIN LUTHER KING JR BOULEVARD, SAINT PAUL, MN 55155

PROJECT NUMBER:
0713923

PROJECT PHASE:
CONSTRUCTION DOCUMENTS


ENGINEER STAMP:
ACCREDITED COMMUNICATIONS DISTRIBUTION DESIGNER
Bicsi
David M Soukup
BICSI ID # 2515975
Expires 12-31-28
RCDD

KEYPLAN:
N

REVISION:	DATE:
ISSUE FOR BID	2026-04-06

SHEET TITLE:
MC, TRANSMISSION, AIR CHAIN - FUNCTIONAL DRAWINGS

SHEET NO:
B402.28

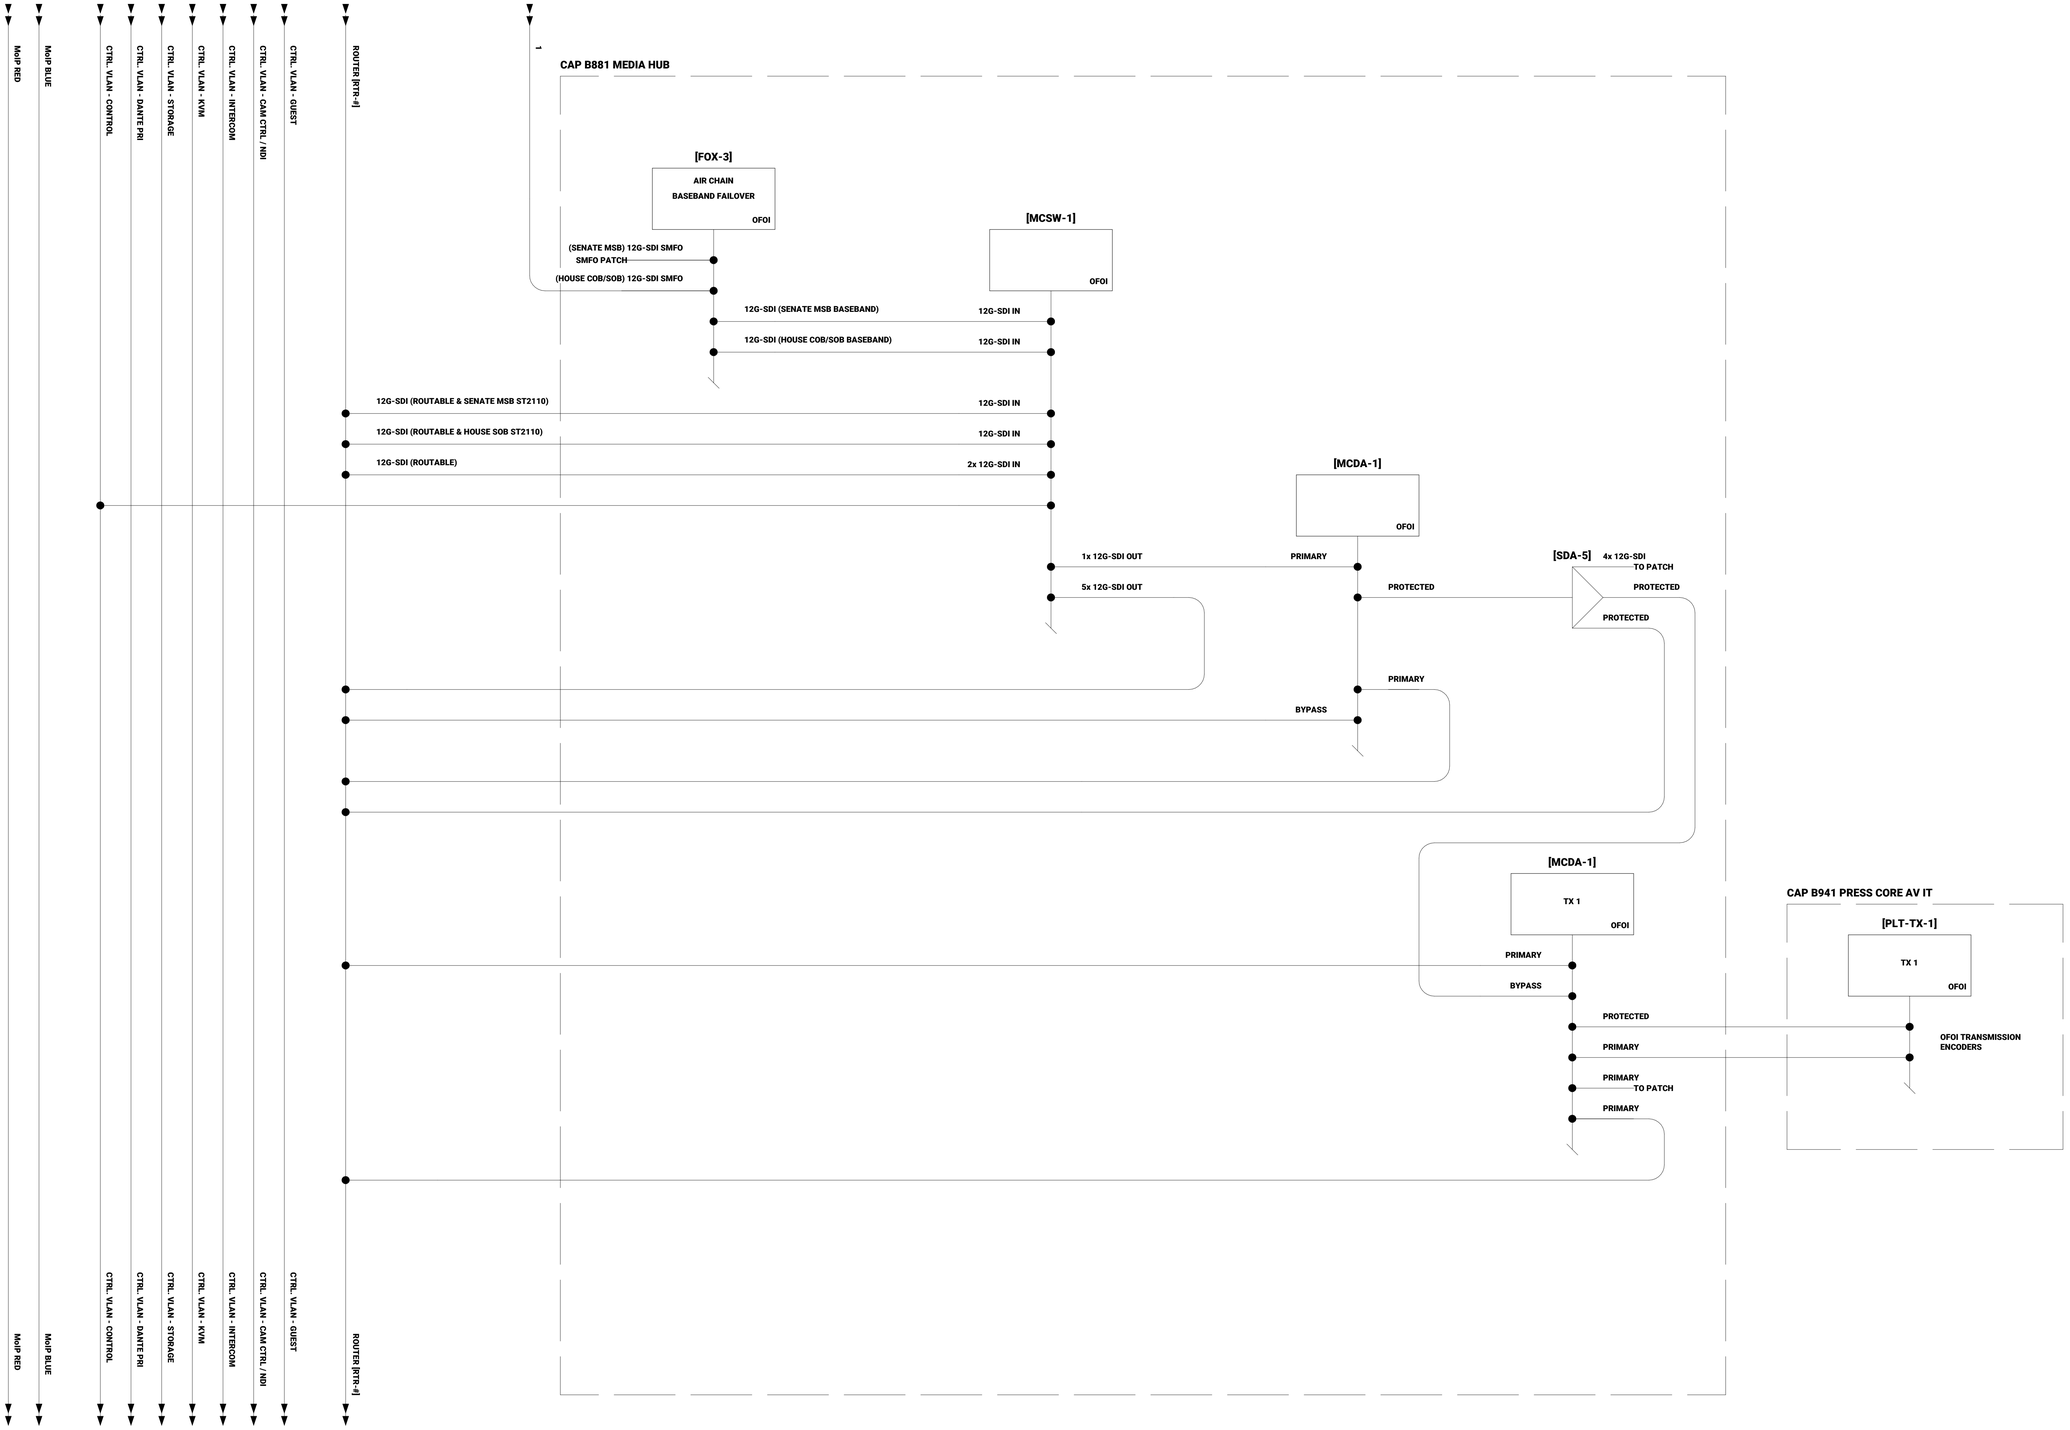

1 F29 - MC, TRANSMISSION, AIR CHAIN
SCALE: NTS

3/31/2026 9:20:01 AM

100 REV DR MARTIN LUTHER KING JR BOULEVARD #72
SAINT PAUL, MN 55155
651.296.8890

FINEPOINT TECH
416 GATEWAY BLVD.
BURNSVILLE, MN 55337
612.254.7462
FINEPOINT.TECH

PROJECT:
MN LEGISLATURE TV SYSTEM ACQUISITION PM PHASE 2
100 REV DR MARTIN LUTHER KING JR BOULEVARD, SAINT PAUL, MN
55155

PROJECT NUMBER:
0713923

PROJECT PHASE:
CONSTRUCTION DOCUMENTS


ENGINEER STAMP:
ELECTRONIC COMMUNICATIONS DISTRIBUTION DESIGNER
Bicsi
David M Soukup
BICSI ID # 2515975
Expires 12-31-28
RCDD

KEYPLAN:
N

REVISION:	DATE:
ISSUE FOR BID	2026-04-06

SHEET TITLE:
MC, TRANSMISSION, AIR CHAIN - FUNCTIONAL DRAWINGS

SHEET NO:
B402.29

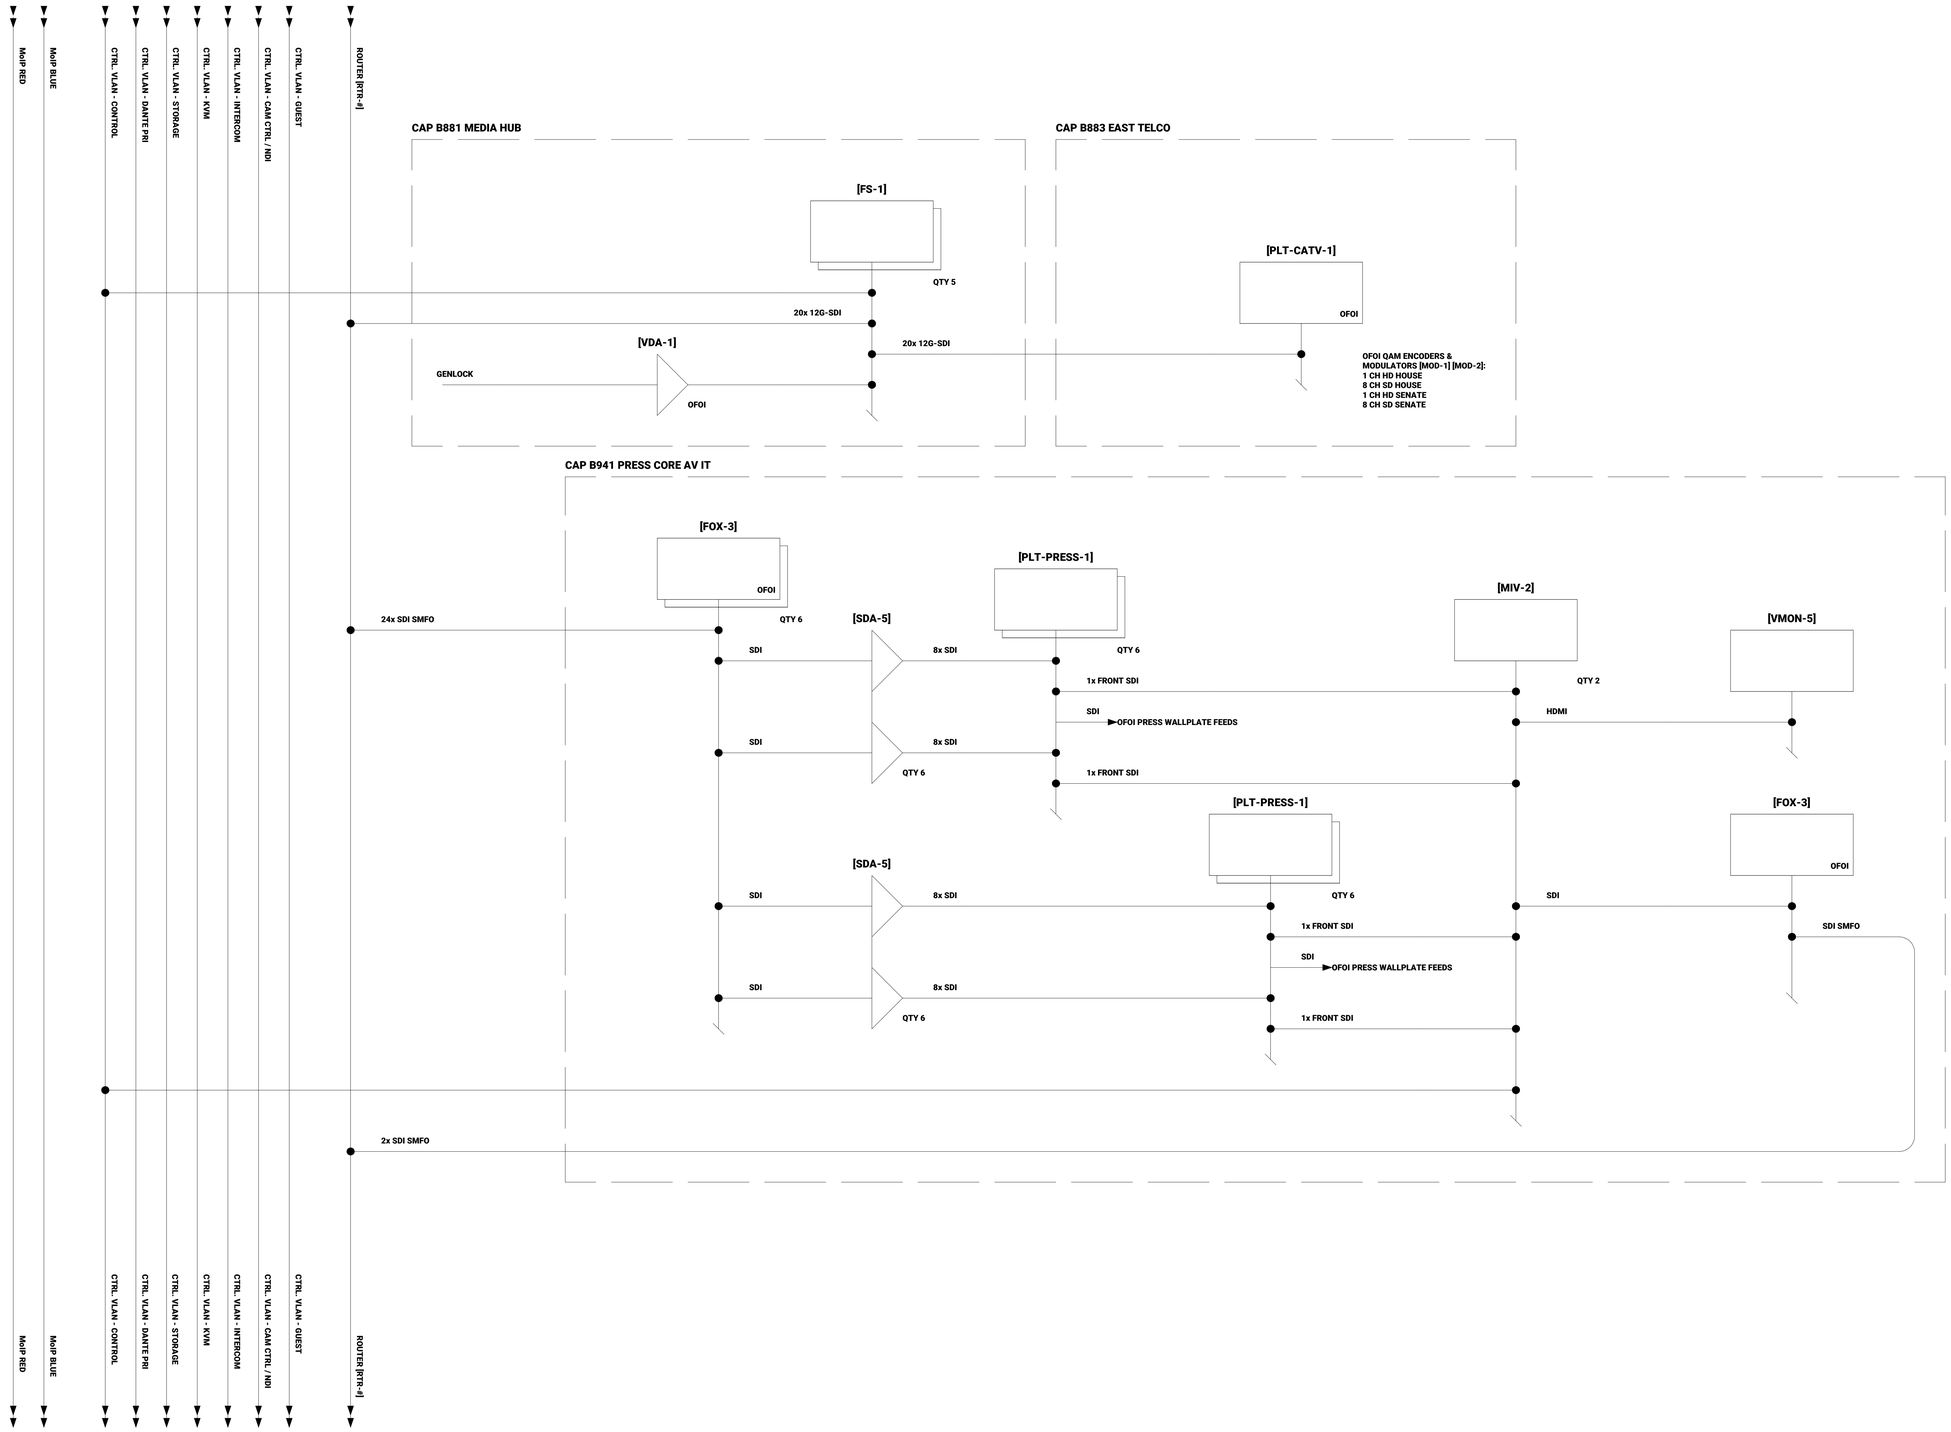

1 F30 - MC, TRANSMISSION, AIR CHAIN
SCALE: NTS

3/31/2026 9:20:02 AM

100 REV DR MARTIN LUTHER KING JR BOULEVARD #72
SAINT PAUL, MN 55155
651.296.8890

FINEPOINT TECH
416 GATEWAY BLVD.
BURNSVILLE, MN 55337
612.254.7462
FINEPOINT.TECH

PROJECT:
MN LEGISLATURE TV SYSTEM ACQUISITION PM PHASE 2
100 REV DR MARTIN LUTHER KING JR BOULEVARD, SAINT PAUL, MN 55155

PROJECT NUMBER:
0713923

PROJECT PHASE:
CONSTRUCTION DOCUMENTS


ENGINEER STAMP:
ACCREDITED COMMUNICATIONS DISTRIBUTION DESIGNER
Bicsi
David M Soukup
BICSI ID # 251975
Expires 12-31-28
RCDD

KEYPLAN:
N

REVISION:	DATE:
ISSUE FOR BID	2026-04-06

SHEET TITLE:
MC, TRANSMISSION, AIR CHAIN - FUNCTIONAL DRAWINGS

SHEET NO:
B402.30

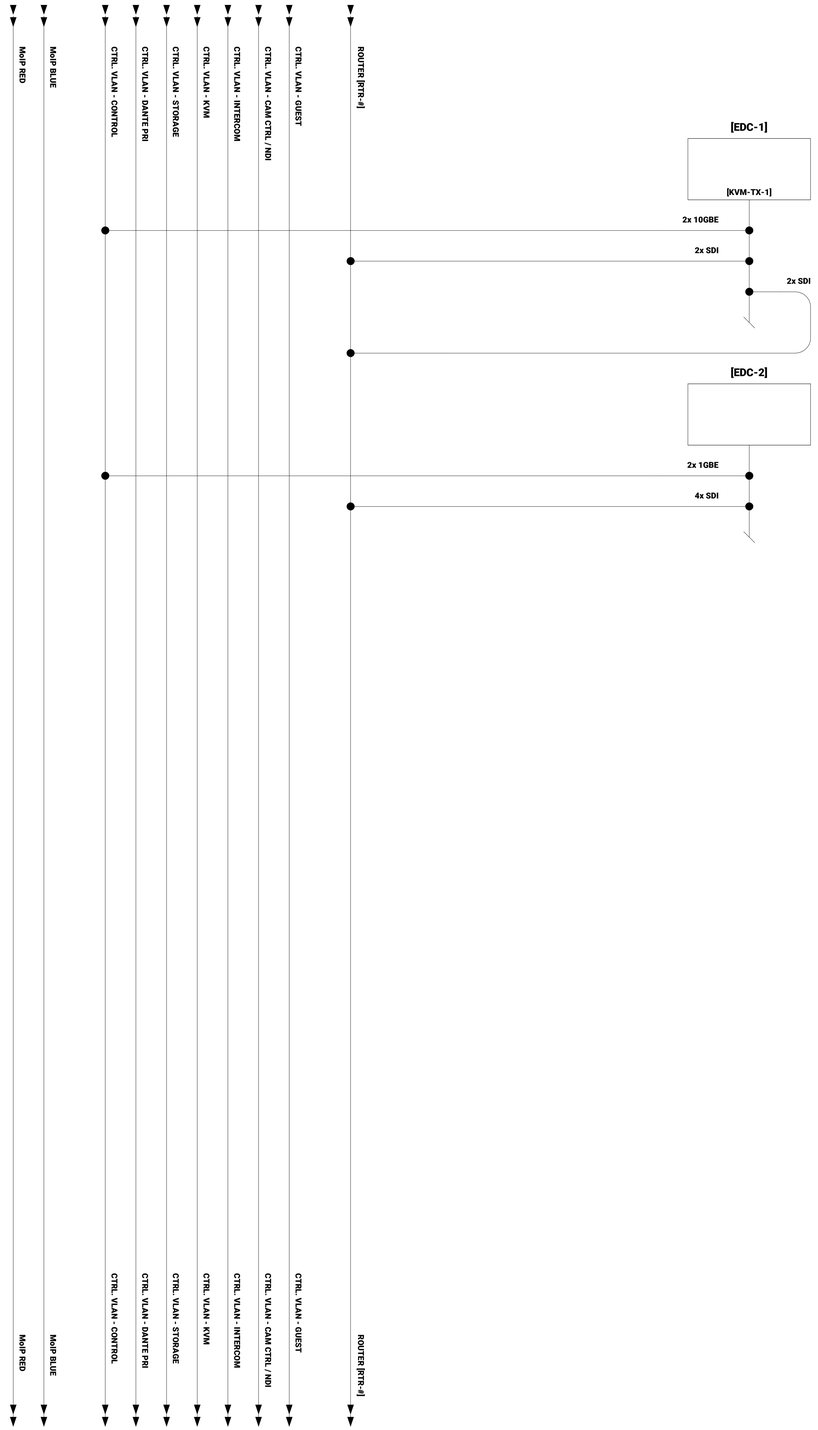

1 F31 - ENCODING
SCALE: NTS

3/31/2026 9:20:02 AM

100 REV DR MARTIN LUTHER KING JR BOULEVARD #72
SAINT PAUL, MN 55155
651.296.8890

FINEPOINT TECH

416 GATEWAY BLVD.
BURNSVILLE, MN 55337
612.254.7462
FINEPOINT.TECH

PROJECT:
MN LEGISLATURE TV SYSTEM ACQUISITION PM PHASE 2
100 REV DR MARTIN LUTHER KING JR BOULEVARD, SAINT PAUL, MN 55155

PROJECT NUMBER:
0713923

PROJECT PHASE:
CONSTRUCTION DOCUMENTS


ENGINEER STAMP:
COMMUNICATIONS DISTRIBUTION DESIGNER
Bicsi
David M Soukup
BICSI ID # 251975
Expires 12-31-28
RCDD

KEYPLAN:
N

REVISION:	DATE:
ISSUE FOR BID	2026-04-06

SHEET TITLE:
ENCODING - FUNCTIONAL DRAWINGS

SHEET NO:
B402.31

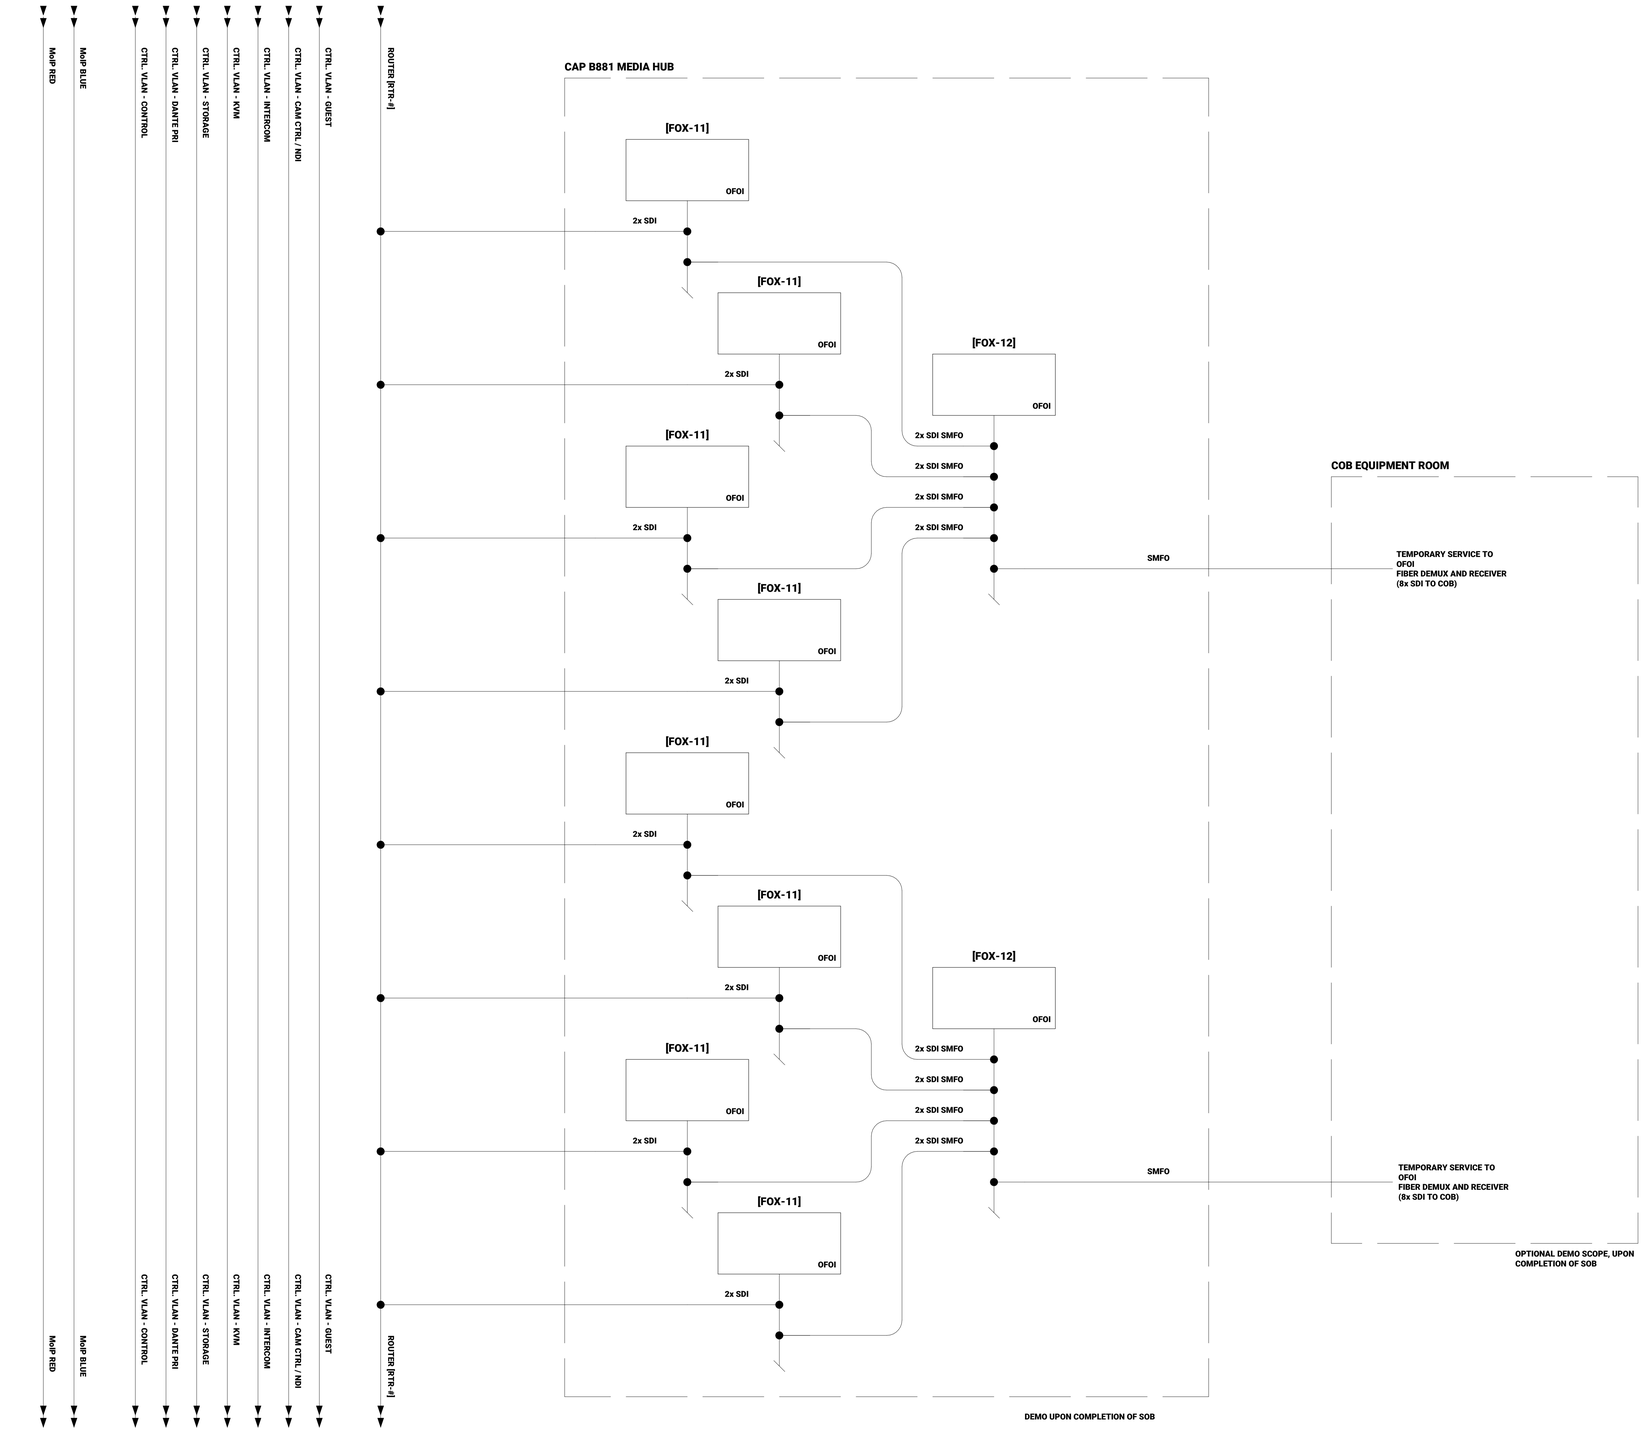

1 F32 - COB TEMPORARY SERVICES
SCALE: NTS

100 REV DR MARTIN LUTHER KING JR BOULEVARD #72
SAINT PAUL, MN 55155
651.296.8890

FINEPOINT TECH
416 GATEWAY BLVD.
BURNSVILLE, MN 55337
612.254.7462
FINEPOINT.TECH

PROJECT:
MN LEGISLATURE TV SYSTEM ACQUISITION PM PHASE 2
100 REV DR MARTIN LUTHER KING JR BOULEVARD, SAINT PAUL, MN 55155

PROJECT NUMBER:
0713923

PROJECT PHASE:
CONSTRUCTION DOCUMENTS

ENGINEER STAMP:
CERTIFIED COMMUNICATIONS DISTRIBUTION DESIGNER
Bicsi
David M Soukup
BICSI ID # 2515975
Expires 12-31-28
RCDD


KEYPLAN:
N

REVISION:	DATE:
ISSUE FOR BID	2026-04-06

SHEET TITLE:
COB TEMPORARY SERVICES - FUNCTIONAL DRAWINGS

SHEET NO:
B402.32

LMV 03 9.20.03 3/31/2026

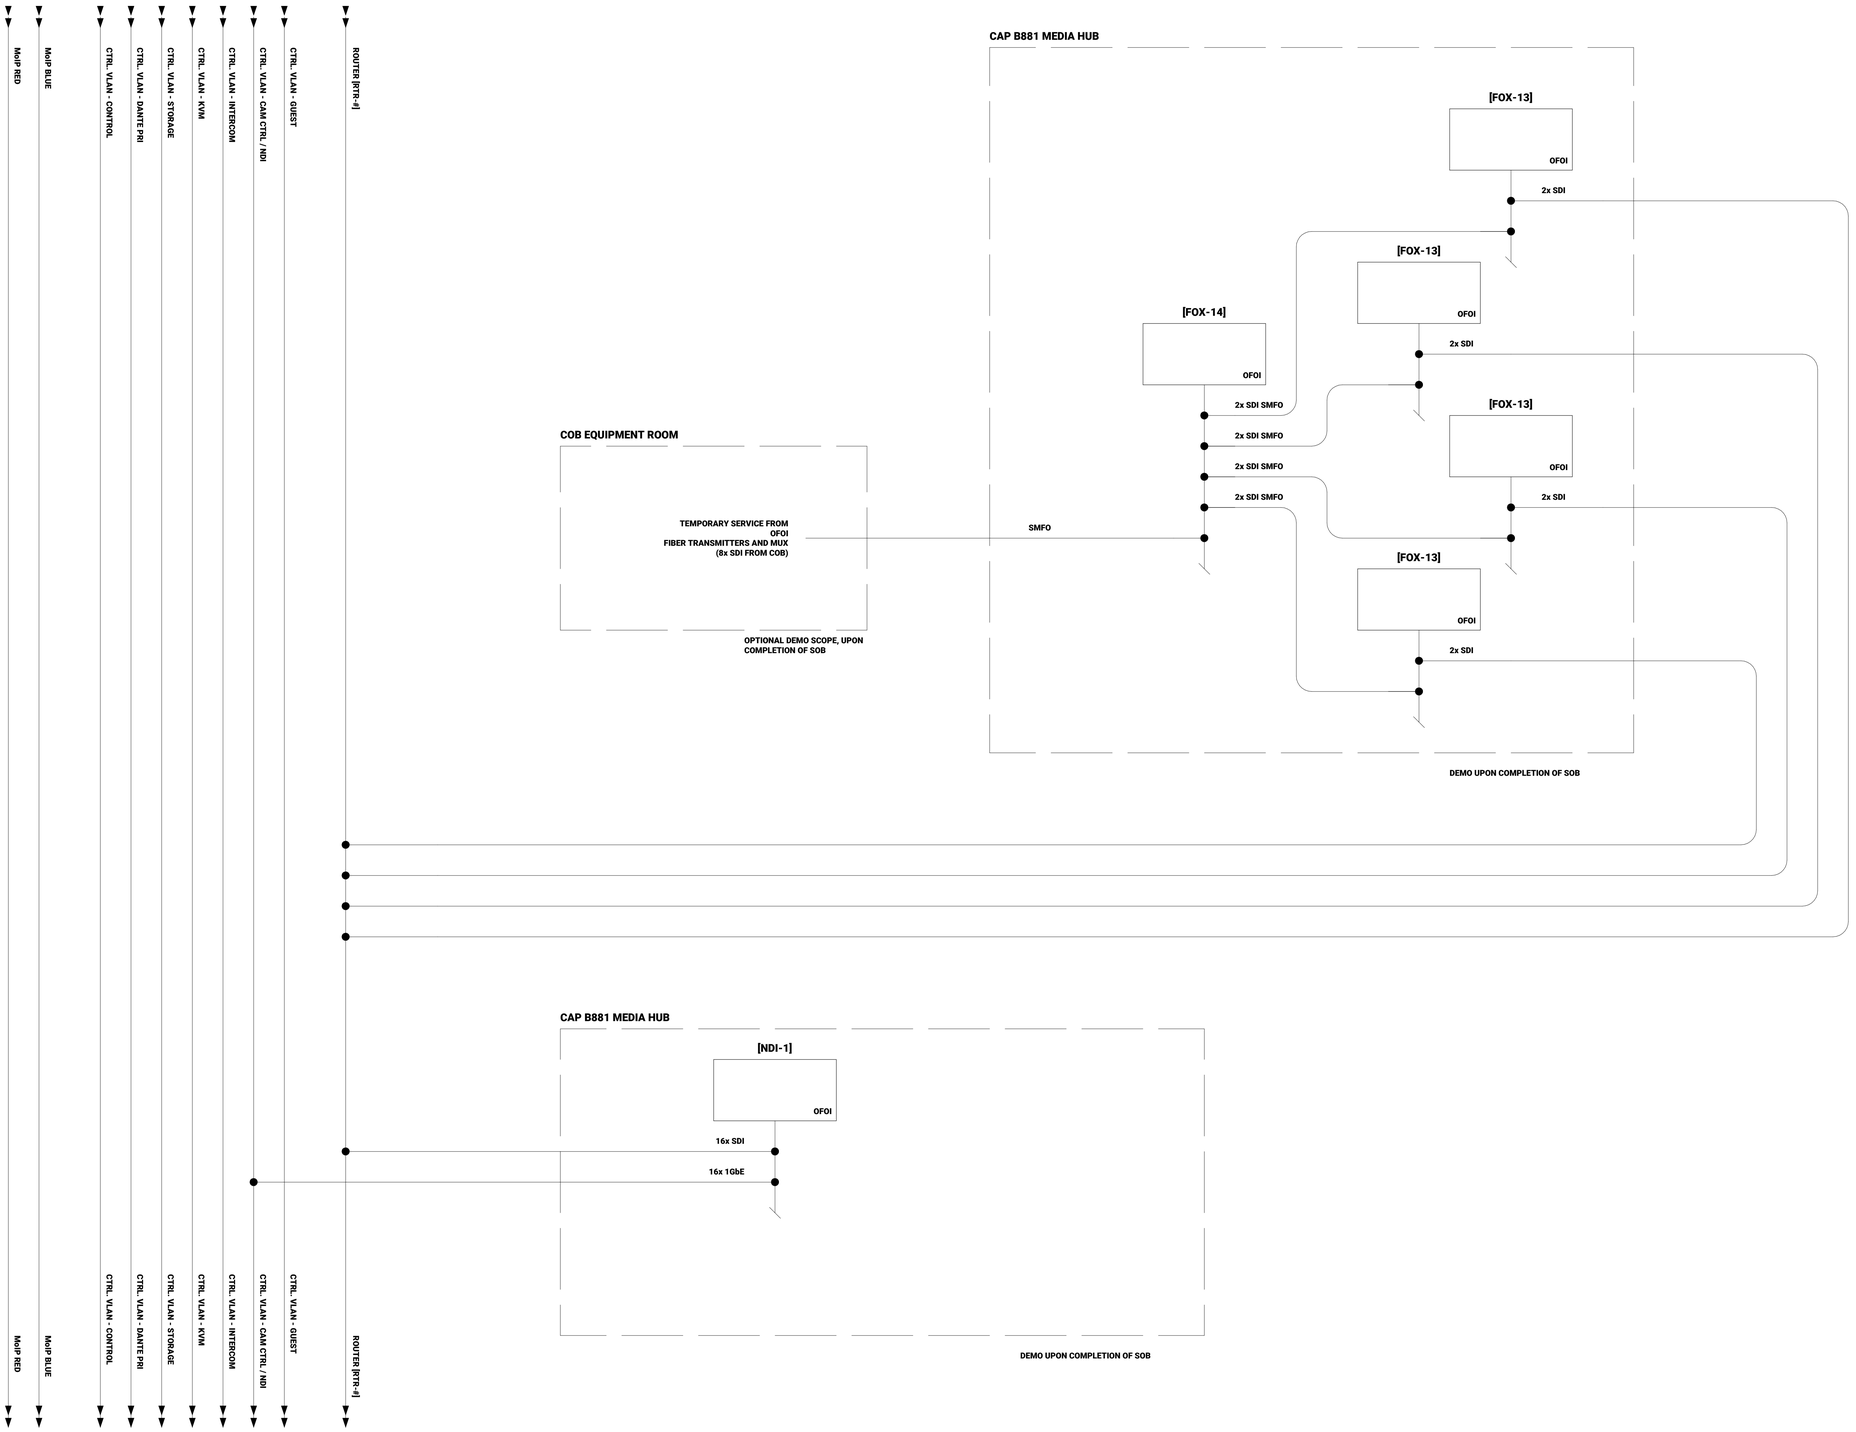

1 F33 - COB TEMPORARY SERVICES

SCALE: NTS

3/31/2026 9:20:03 AM

100 REV DR MARTIN LUTHER KING JR BOULEVARD #72
SAINT PAUL, MN 55155
651.296.8890

FINEPOINT TECH

416 GATEWAY BLVD.
BURNSVILLE, MN 55337
612.254.7462
FINEPOINT.TECH

PROJECT:
MN LEGISLATURE TV SYSTEM ACQUISITION PM PHASE 2
100 REV DR MARTIN LUTHER KING JR BOULEVARD, SAINT PAUL, MN 55155

PROJECT NUMBER:
0713923

PROJECT PHASE:
CONSTRUCTION DOCUMENTS

ENGINEER STAMP:
BICSI REGISTERED COMMUNICATIONS DISTRIBUTION DESIGNER
BICSI David M Soukup
BICSI ID # 251975
Expires 12-31-28
RCDD

KEYPLAN:
N

REVISION:	DATE:
ISSUE FOR BID	2026-04-06

SHEET TITLE:
COB TEMPORARY SERVICES - FUNCTIONAL DRAWINGS

SHEET NO:
B402.33